



PROPOSED ALDI STORE	
APPLICATION SITE AREA (Approx)	10,528 sqm / 2.602 acre / 1.053 Hectare
ALDI SITE (Approx)	6,689 sqm / 1.653 acre / 0.669 Hectare

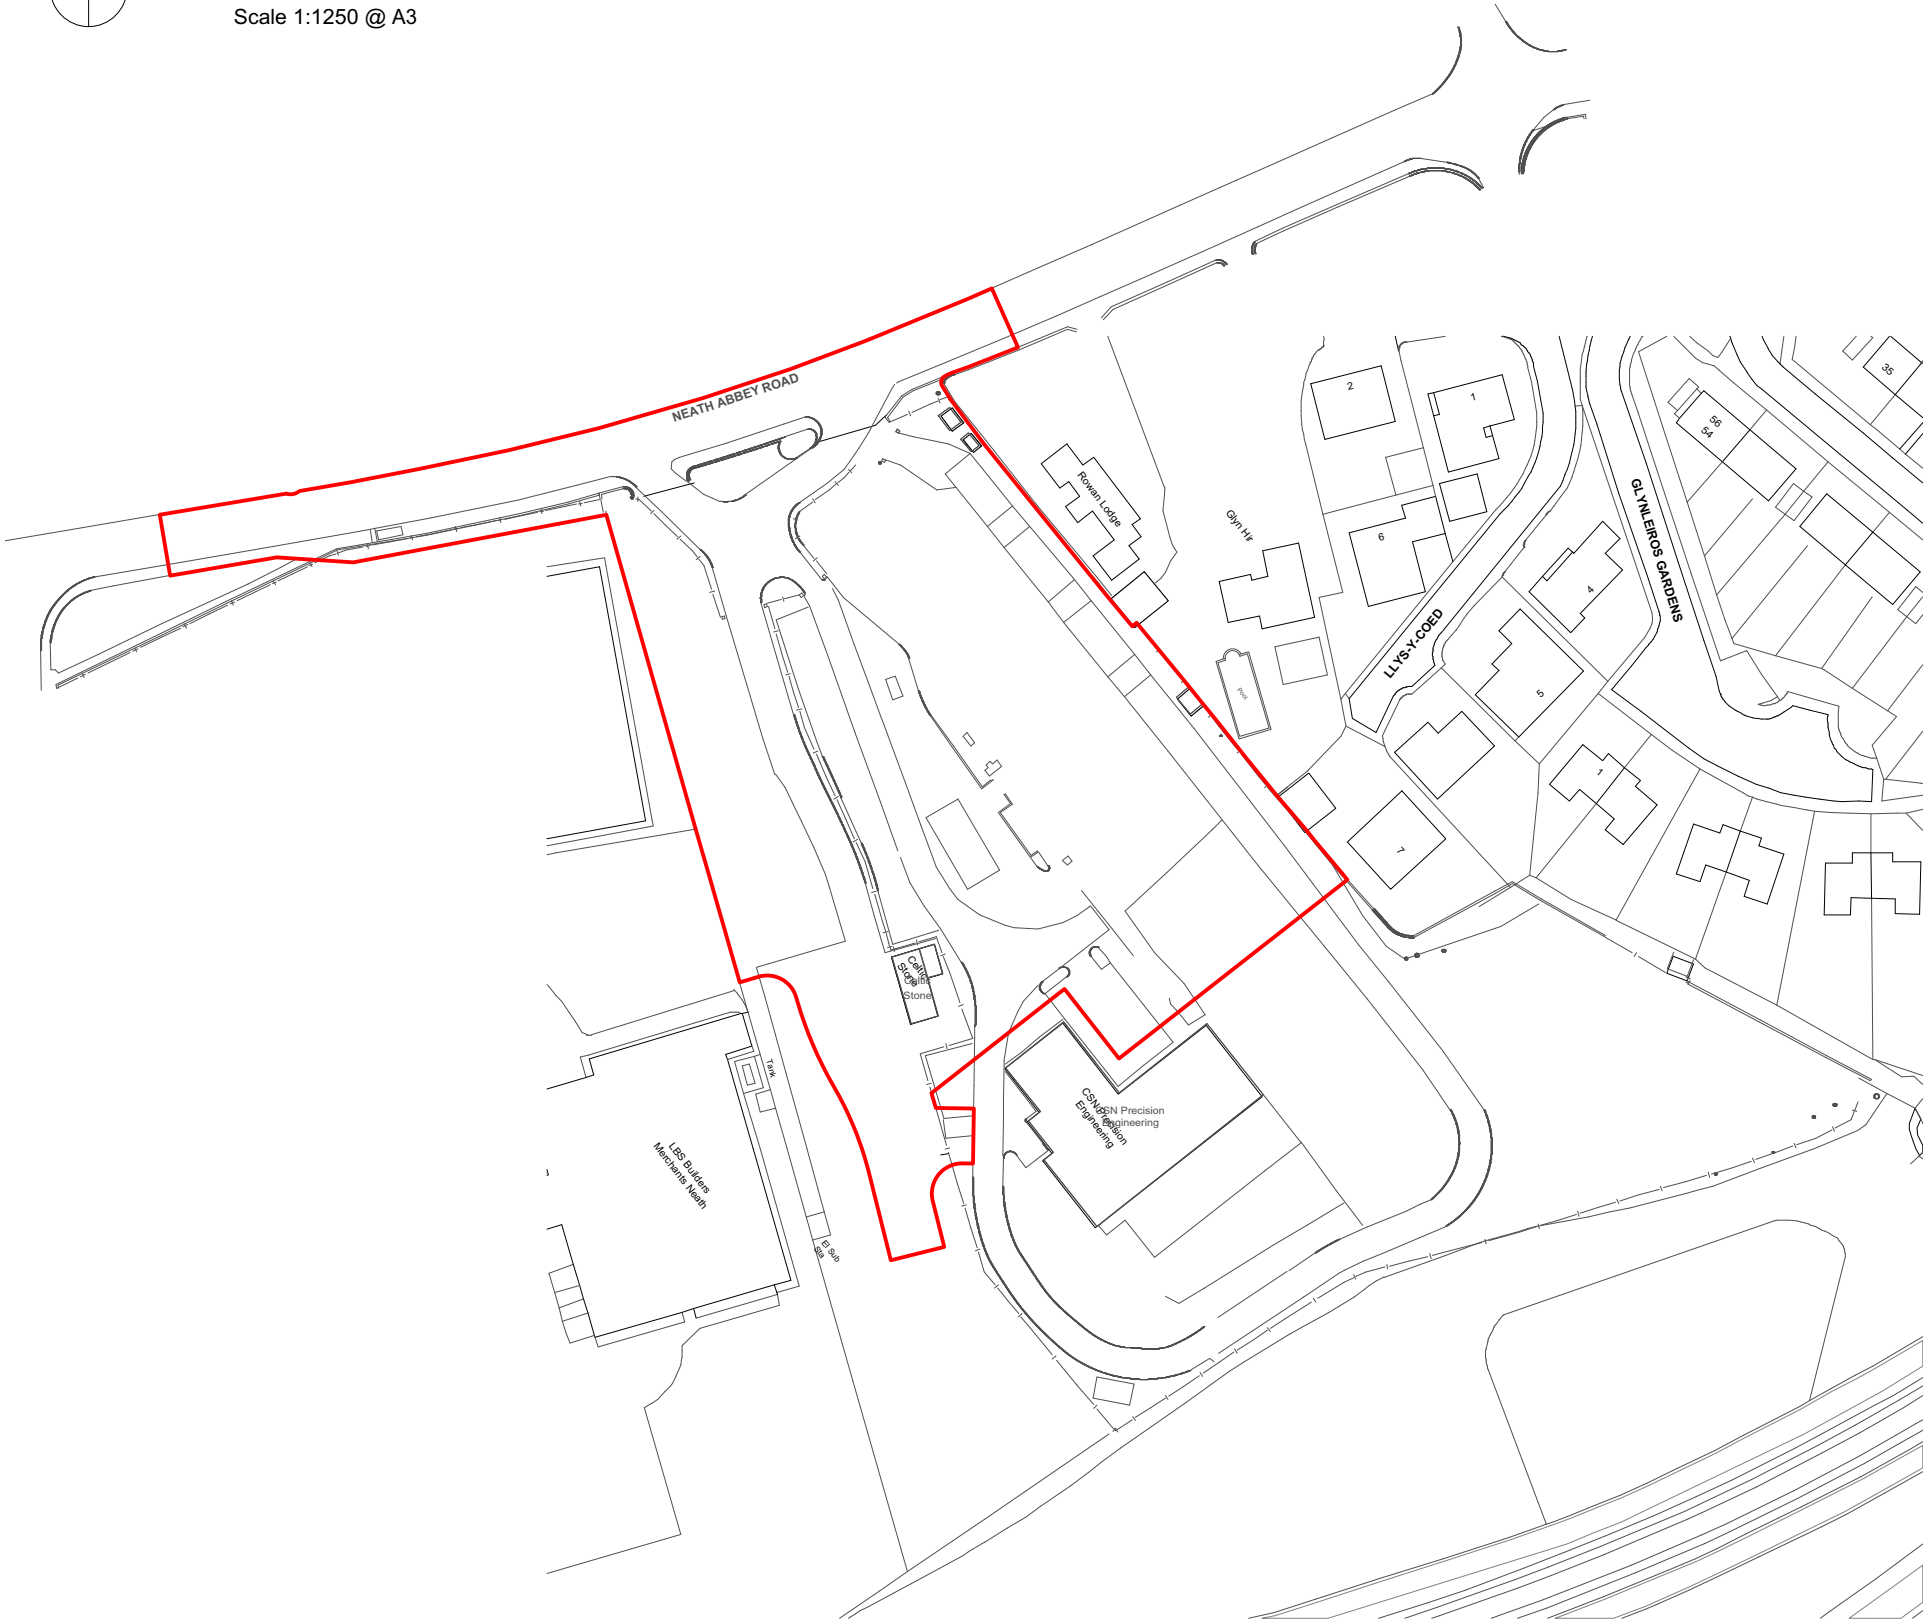

P8	21/10/20	JS	GS	Blue boundary and area removed. Aldi boundary removed.
P7	01/10/20	JS	GS	Minor amendment to site boundary. Site areas revised to suit.
P6	29/09/20	JS	GS	Boundary extended to encompass whole access road and land to the west between access road a neighbouring property
P5	24/09/20	JS	GS	Sheet size increased to A3. Red line boundary increased to include proposed highways amendments. Proposal removed from plan.
P4	08/07/19	SK	NR	Site layout updated to allow for new plant layout
P3	25/06/19	SK	NR	Title updated
P2	20/06/19	SK	NR	Application boundary added
Rev	Date	By	Ap	Note

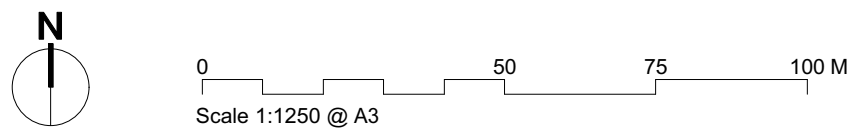

Chartered Architects
Chartered Building Surveyors
Interior Designers
CDM Services

Glentworth Court, Lime Kiln Close
Stoke Gifford, Bristol BS34 8SR
+44 (0)117 931 2062
www.kendallkingscott.co.uk



Project
Neath, Neath Abbey Road

Client
Aldi Stores Ltd.

Scale 1:1250
Paper Size A3
Filename 190487-1400 Proposed Site Plan.vwx
© Copyright Do not scale this drawing

Drawing Title
Site Location Plan

Project Number 190487-1100
Drawing Number P8

Date 24/04/19
Drawn SK
Checked NR
Status PLANNING

Check all dimensions and levels on site

Only to be used on the site for which designed. The electronic transmission of designs/information contained in this drawing is carried out entirely at the User's risk and Kendall Kingscott Ltd. will have no liability for any errors or inaccuracies arising therefrom. The production of amended or updated information from the said designs/information by the User is entirely the responsibility of the User and Kendall Kingscott Ltd. shall have no responsibility in respect thereof whatsoever.