


WEST ELEVATION




NORTH ELEVATION



EAST ELEVATION

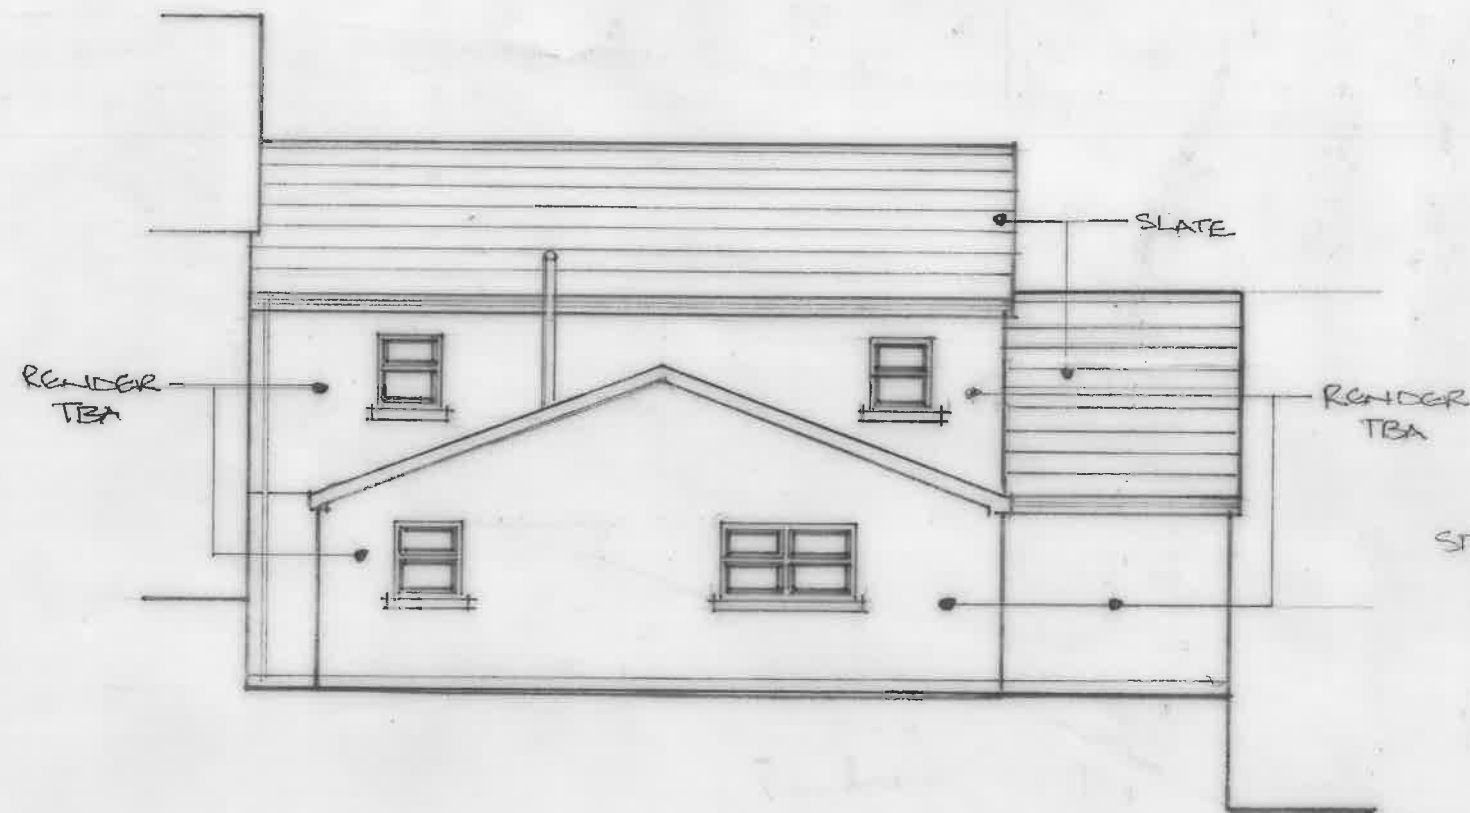

SOUTH ELEVATION

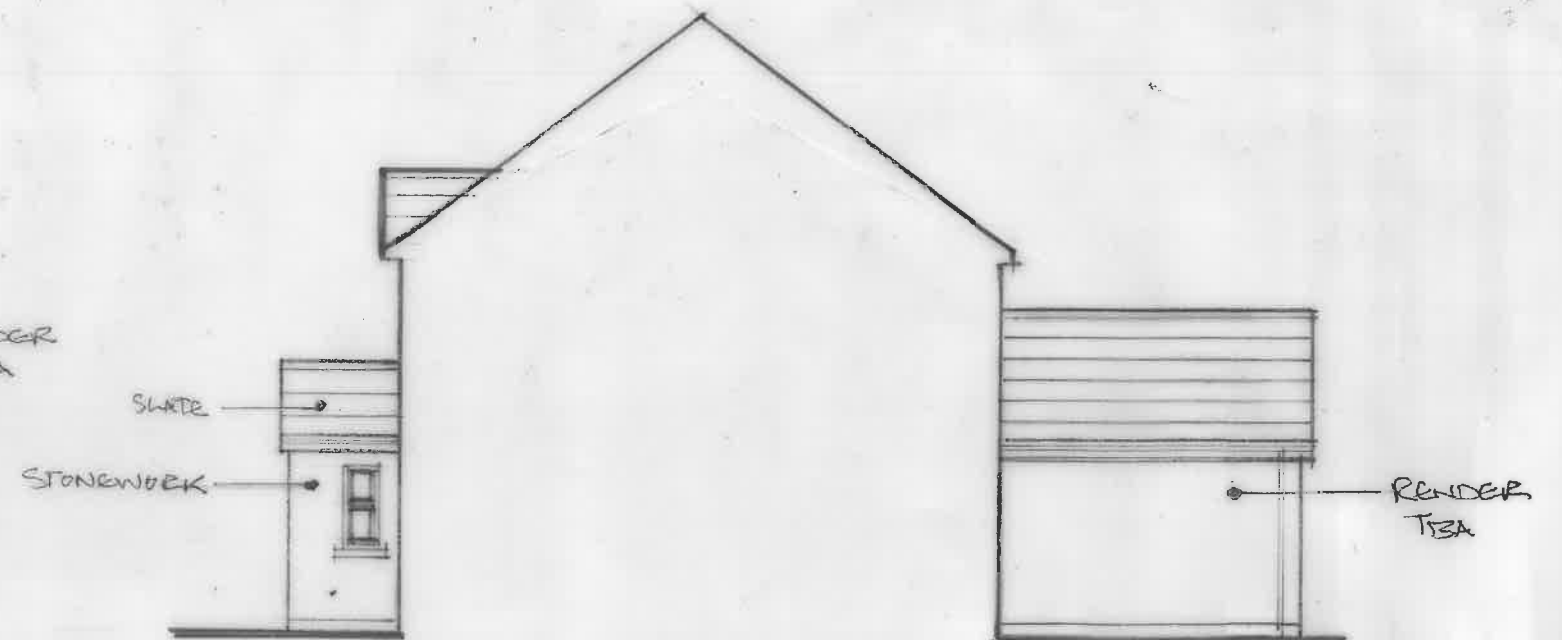

REVISION A - Gable profile to match adjoining property

Name	Cansu Isbilir
Address	Pen Cae Du, Rhos Mynydd Farm, Rhos Mynydd Farm Access Road Gwaun Cae Gurwen, Ammanford, SA18 1PP
Project	Part Demolish and Rebuild Dwelling with Rear and Side Extensions
Scale	1:100
Drawing No	CI/20/04A