


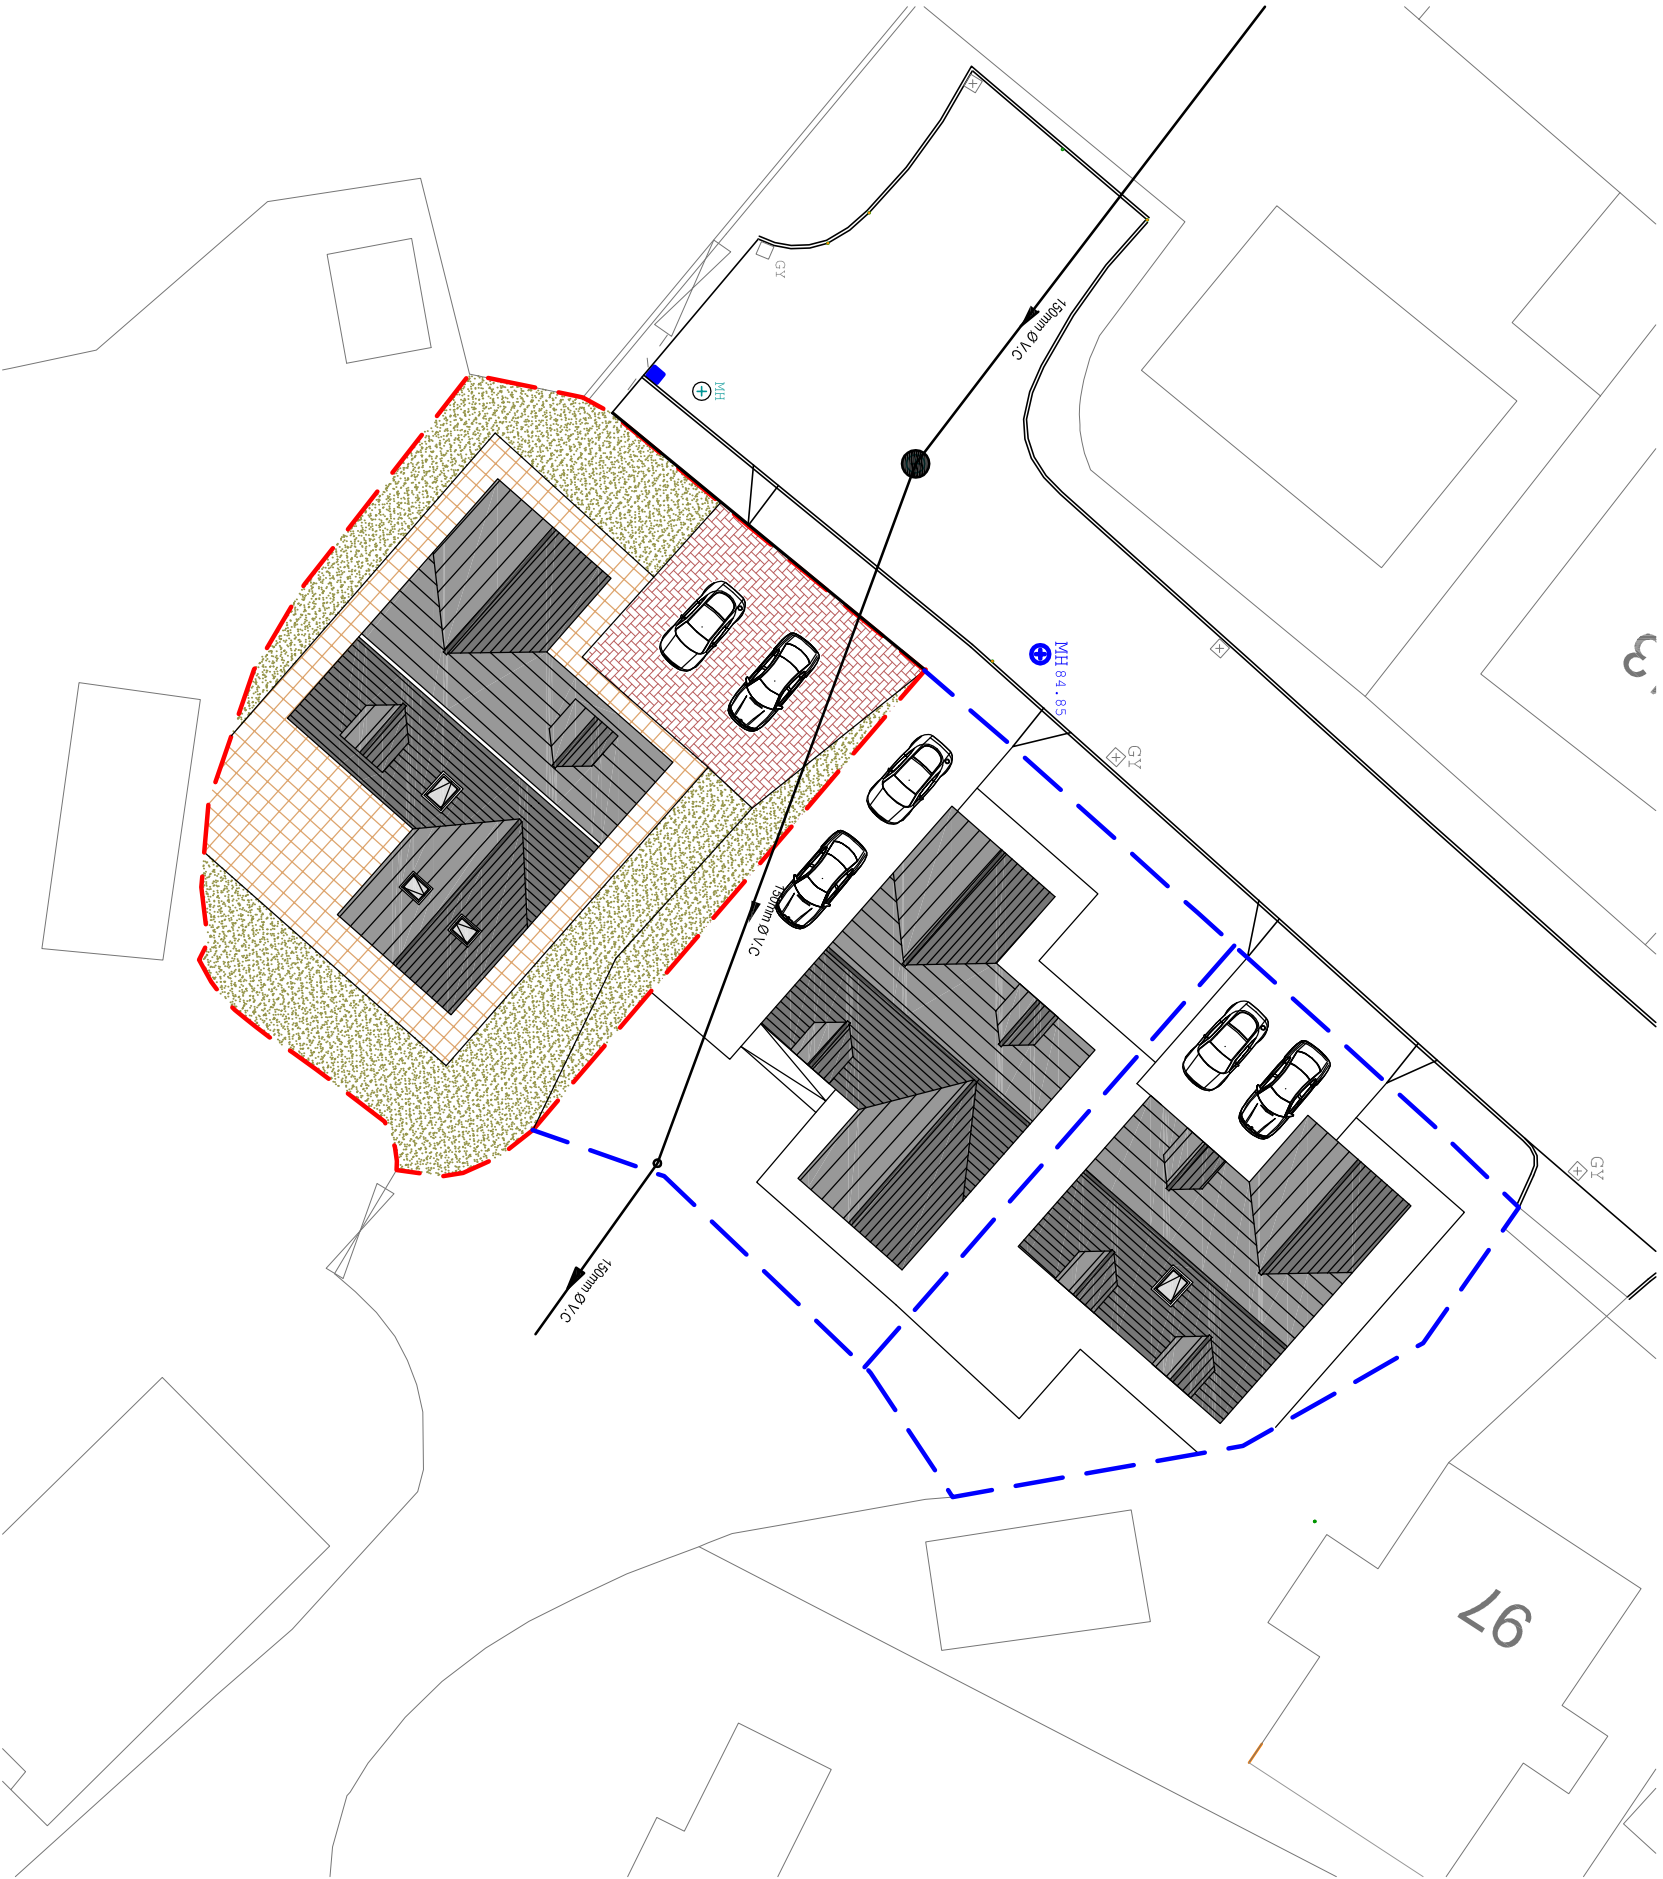

 Cwm Planning & Design Ltd. (architectural and Draughting Services)		Client: Bowen Enterprises Ltd.		Project Title: RE-DEVELOPMENT OF TYN LLECHAU, MAIN ROAD, CILFREW NEATH		General Notes: 1. Do not scale from this drawing, take figured dimensions only. 2. Dimensions are in millimeters unless otherwise stated. Drawing Issue: PLANNING		Drawing Title: PROPOSE SITE PLAN (Retention of Plot C) <table><tr><td>Drawing No:</td><td>030</td><td>Revision:</td><td>C</td></tr><tr><td>Date:</td><td>23-05-2019</td><td>Revised:</td><td>10-09-2020</td></tr><tr><td>Scale(s):</td><td>1:250</td><td>Paper Size:</td><td>A3</td></tr></table>		Drawing No:	030	Revision:	C	Date:	23-05-2019	Revised:	10-09-2020	Scale(s):	1:250	Paper Size:	A3
Drawing No:	030	Revision:	C																		
Date:	23-05-2019	Revised:	10-09-2020																		
Scale(s):	1:250	Paper Size:	A3																		