


Superseded




PROPOSED FRONT ELEVATION

Scale 1:100

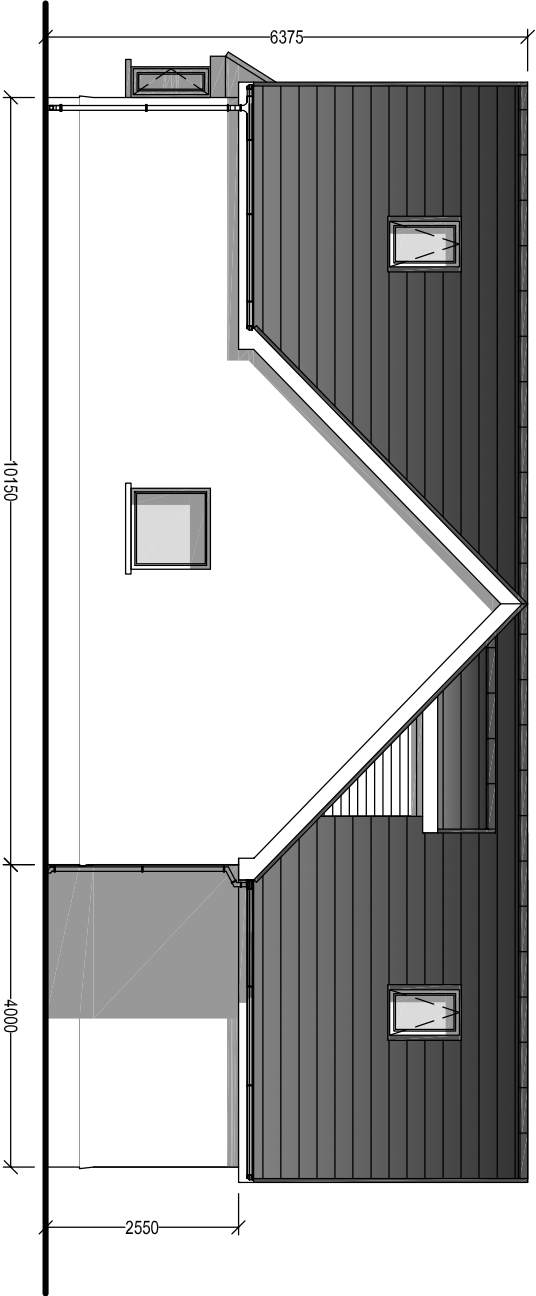

PROPOSED SIDE ELEVATION

Scale 1:100

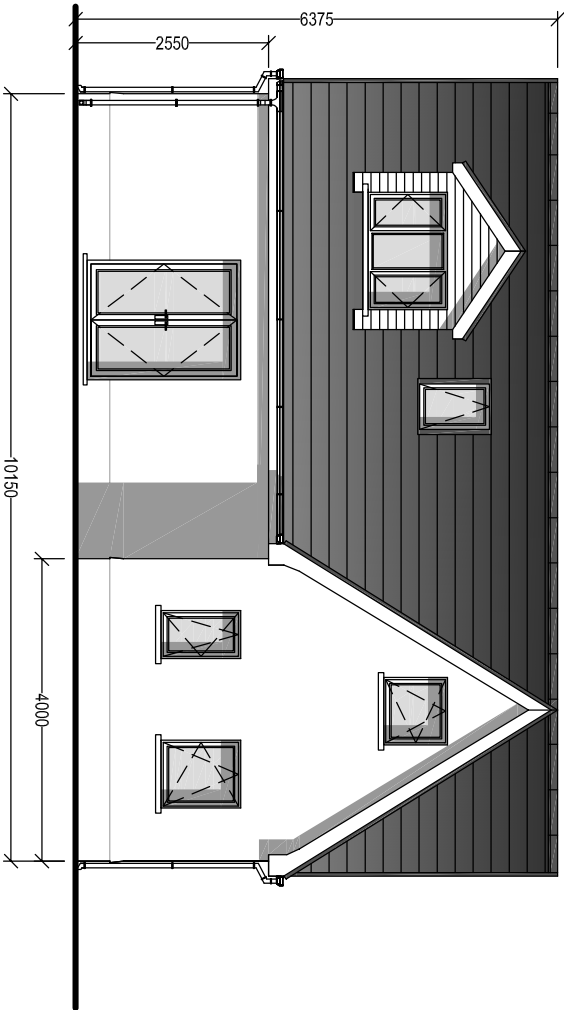

PROPOSED REAR ELEVATION

Scale 1:100



PROPOSED SIDE ELEVATION

Scale 1:100

 Cwm Planning & Design Ltd. (architectural and Draughting Services)		Client:		Project Title:		General Notes: 1. Do not scale from this drawing, take figured dimensions only. 2. Dimensions are in millimeters unless otherwise stated.		Drawing Title:			
Bowen Enterprises Ltd.				RE-DEVELOPMENT OF TYN LLECHAU, MAIN ROAD, CLIFREW NEATH				PLOT C ELEVATIONS			
		Drawing Issue:		PLANNING		Drawing No:		Revision:			
		Date:				23-05-2019		Revised:			
		Scale(s):				1:200		Paper Size:			
								A3			