


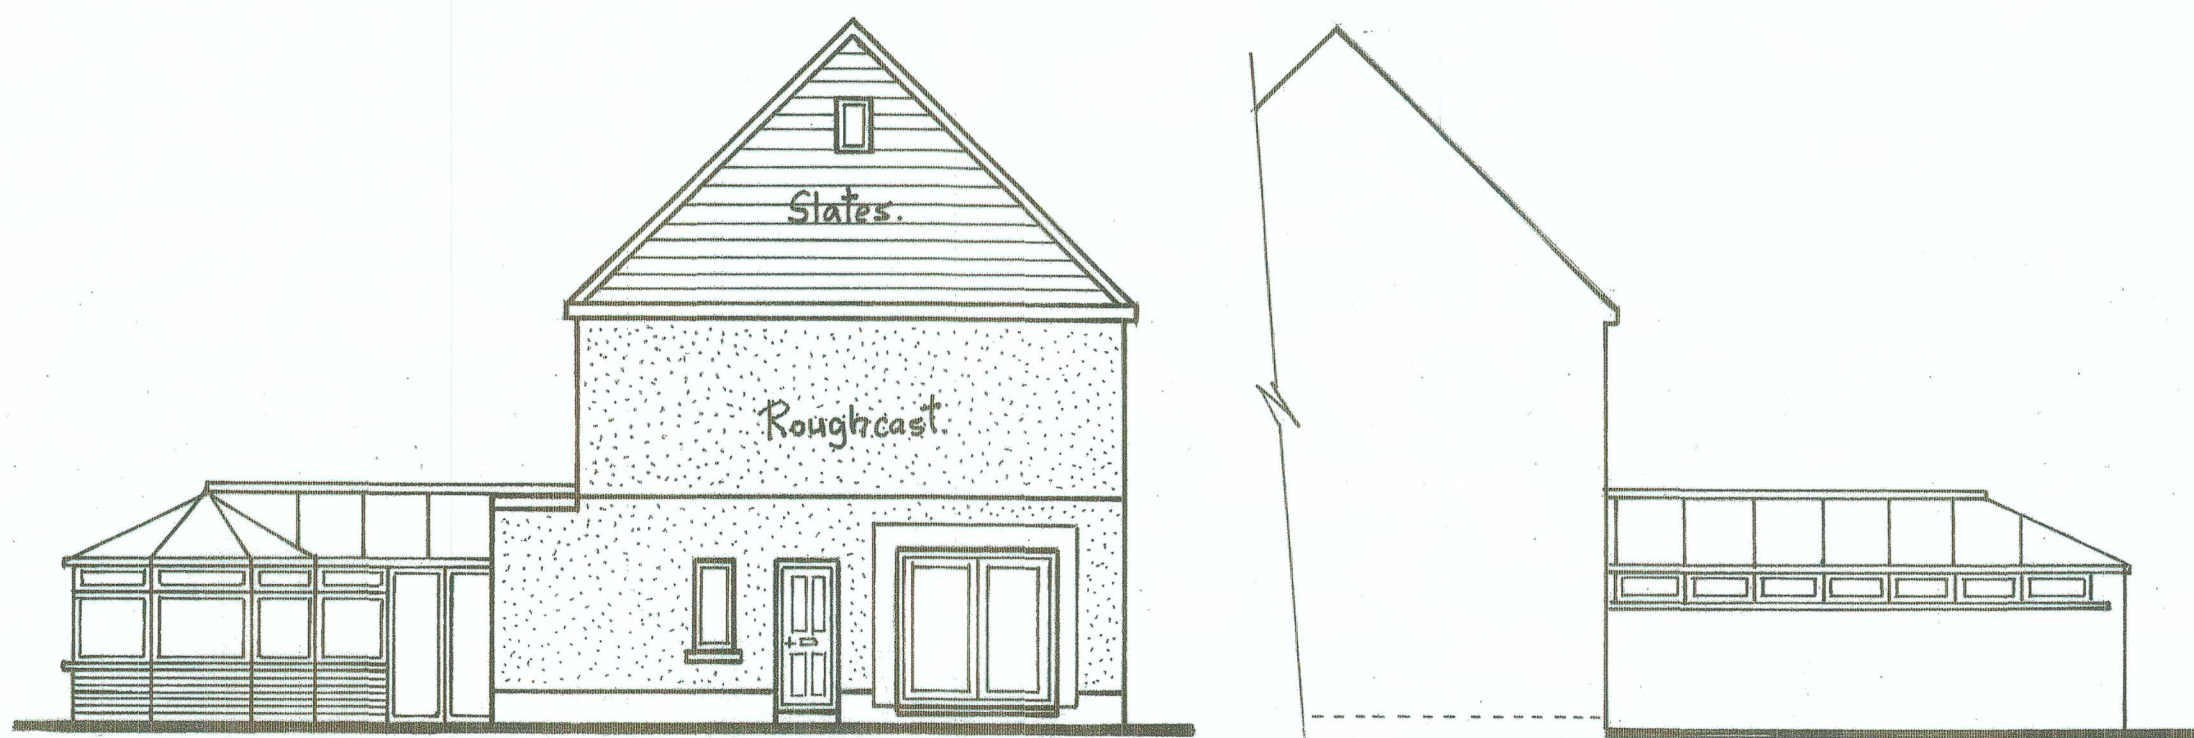


SIDE ELEVATION.
(facing No. 11.)

SIDE ELEVATION.
(facing No. 9.)



SIDE ELEVATION.
(facing No. 11.)


SIDE ELEVATION.
(facing No. 9.)

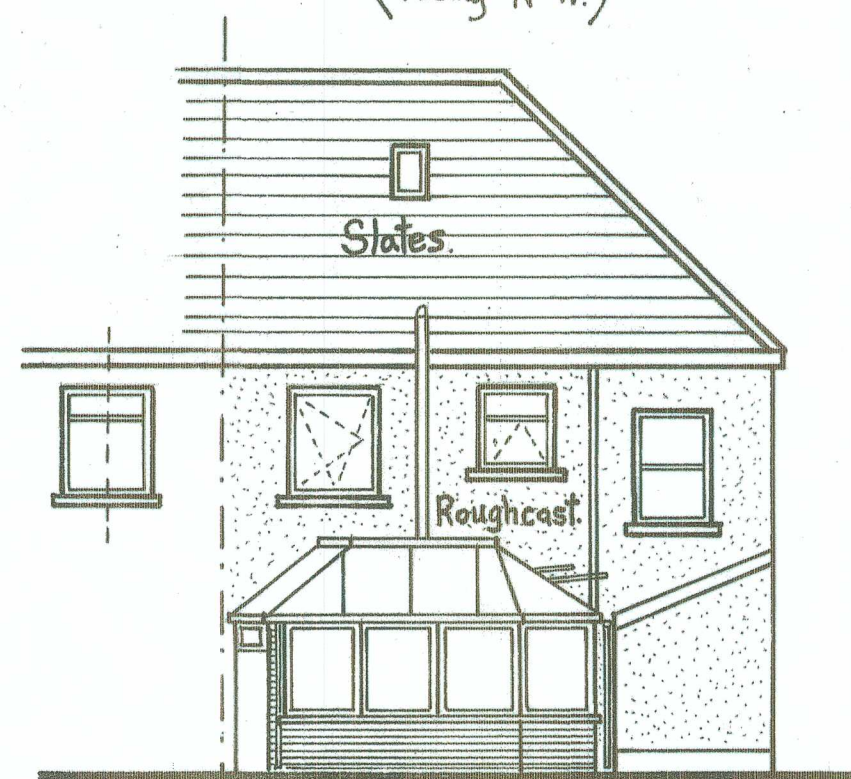


REAR ELEVATION.




REAR ELEVATION.

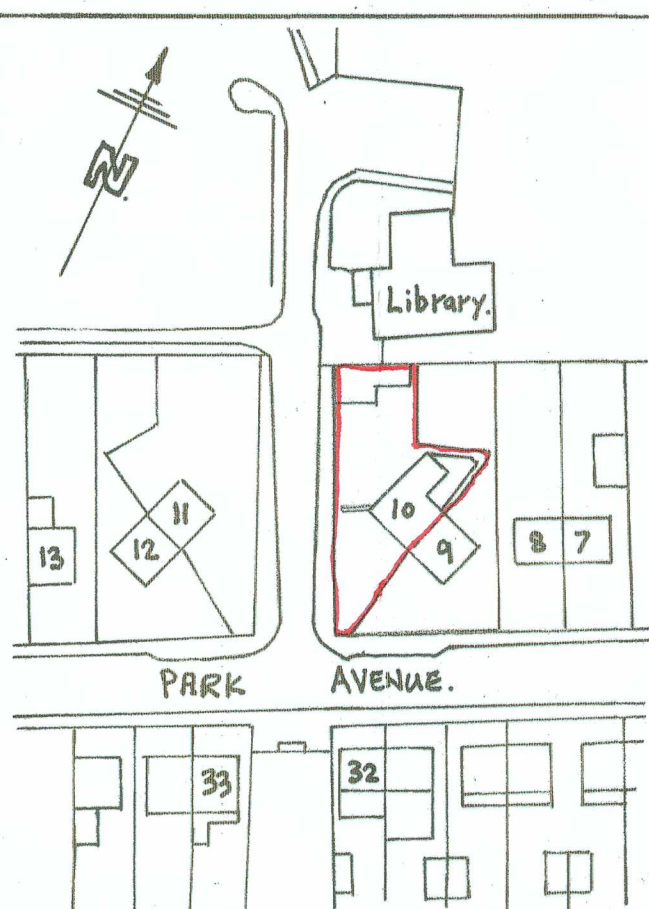


LOCATION PLAN.
SCALE: 1-1000M.

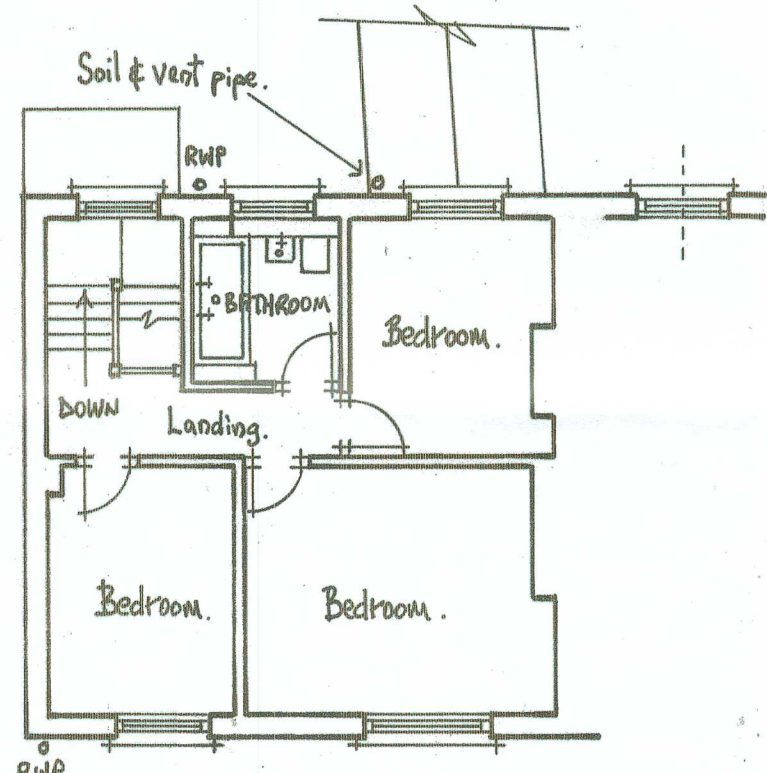


FIRST FLOOR PLAN.

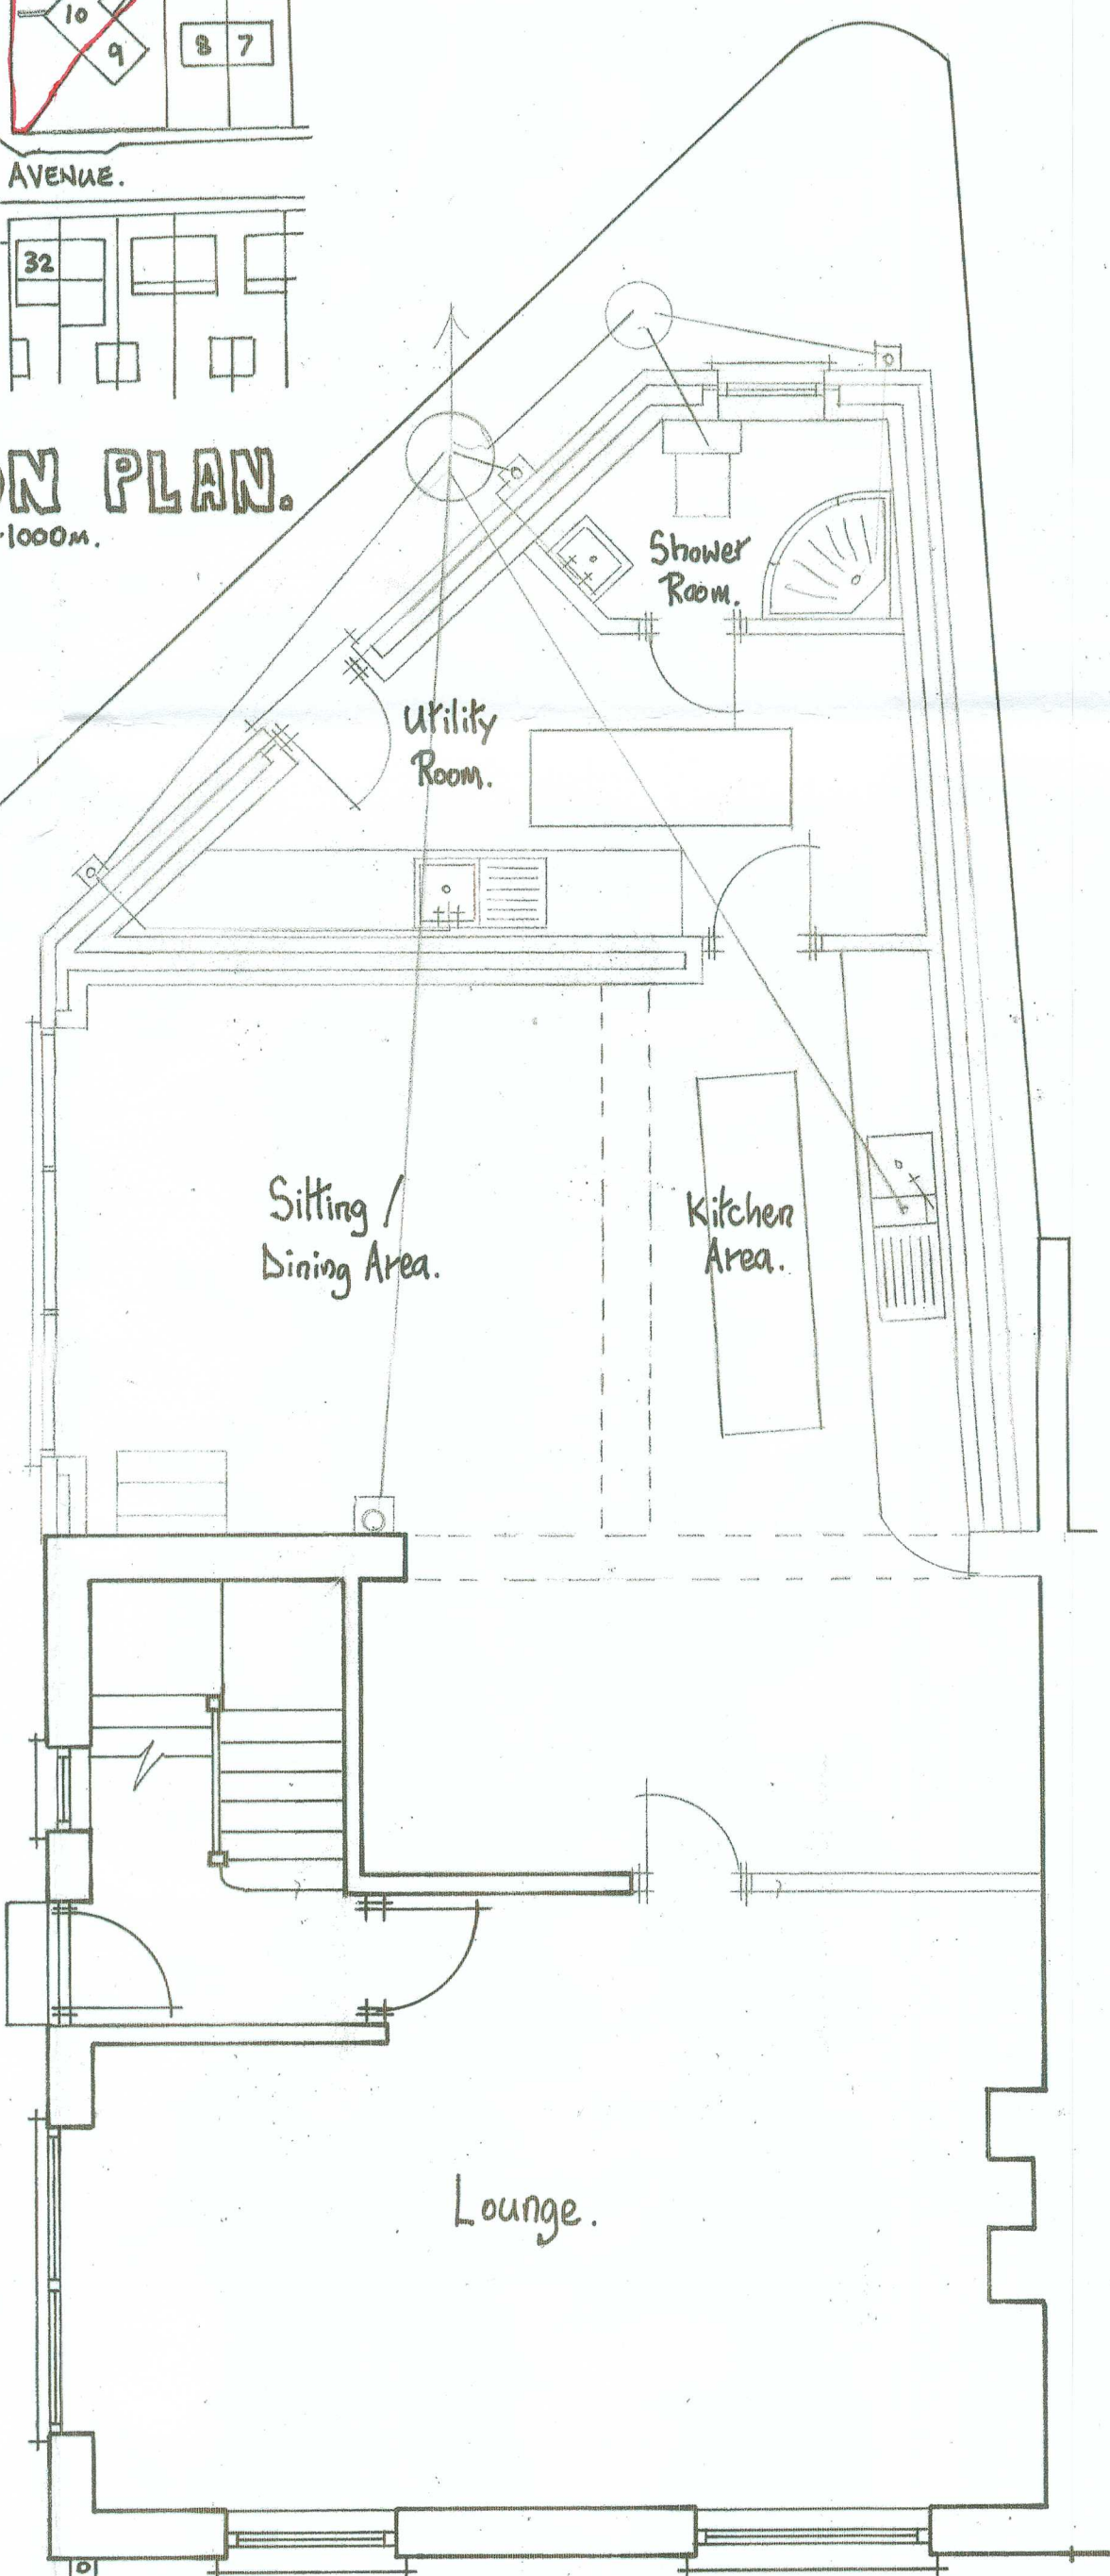


GROUND FLOOR PLAN.

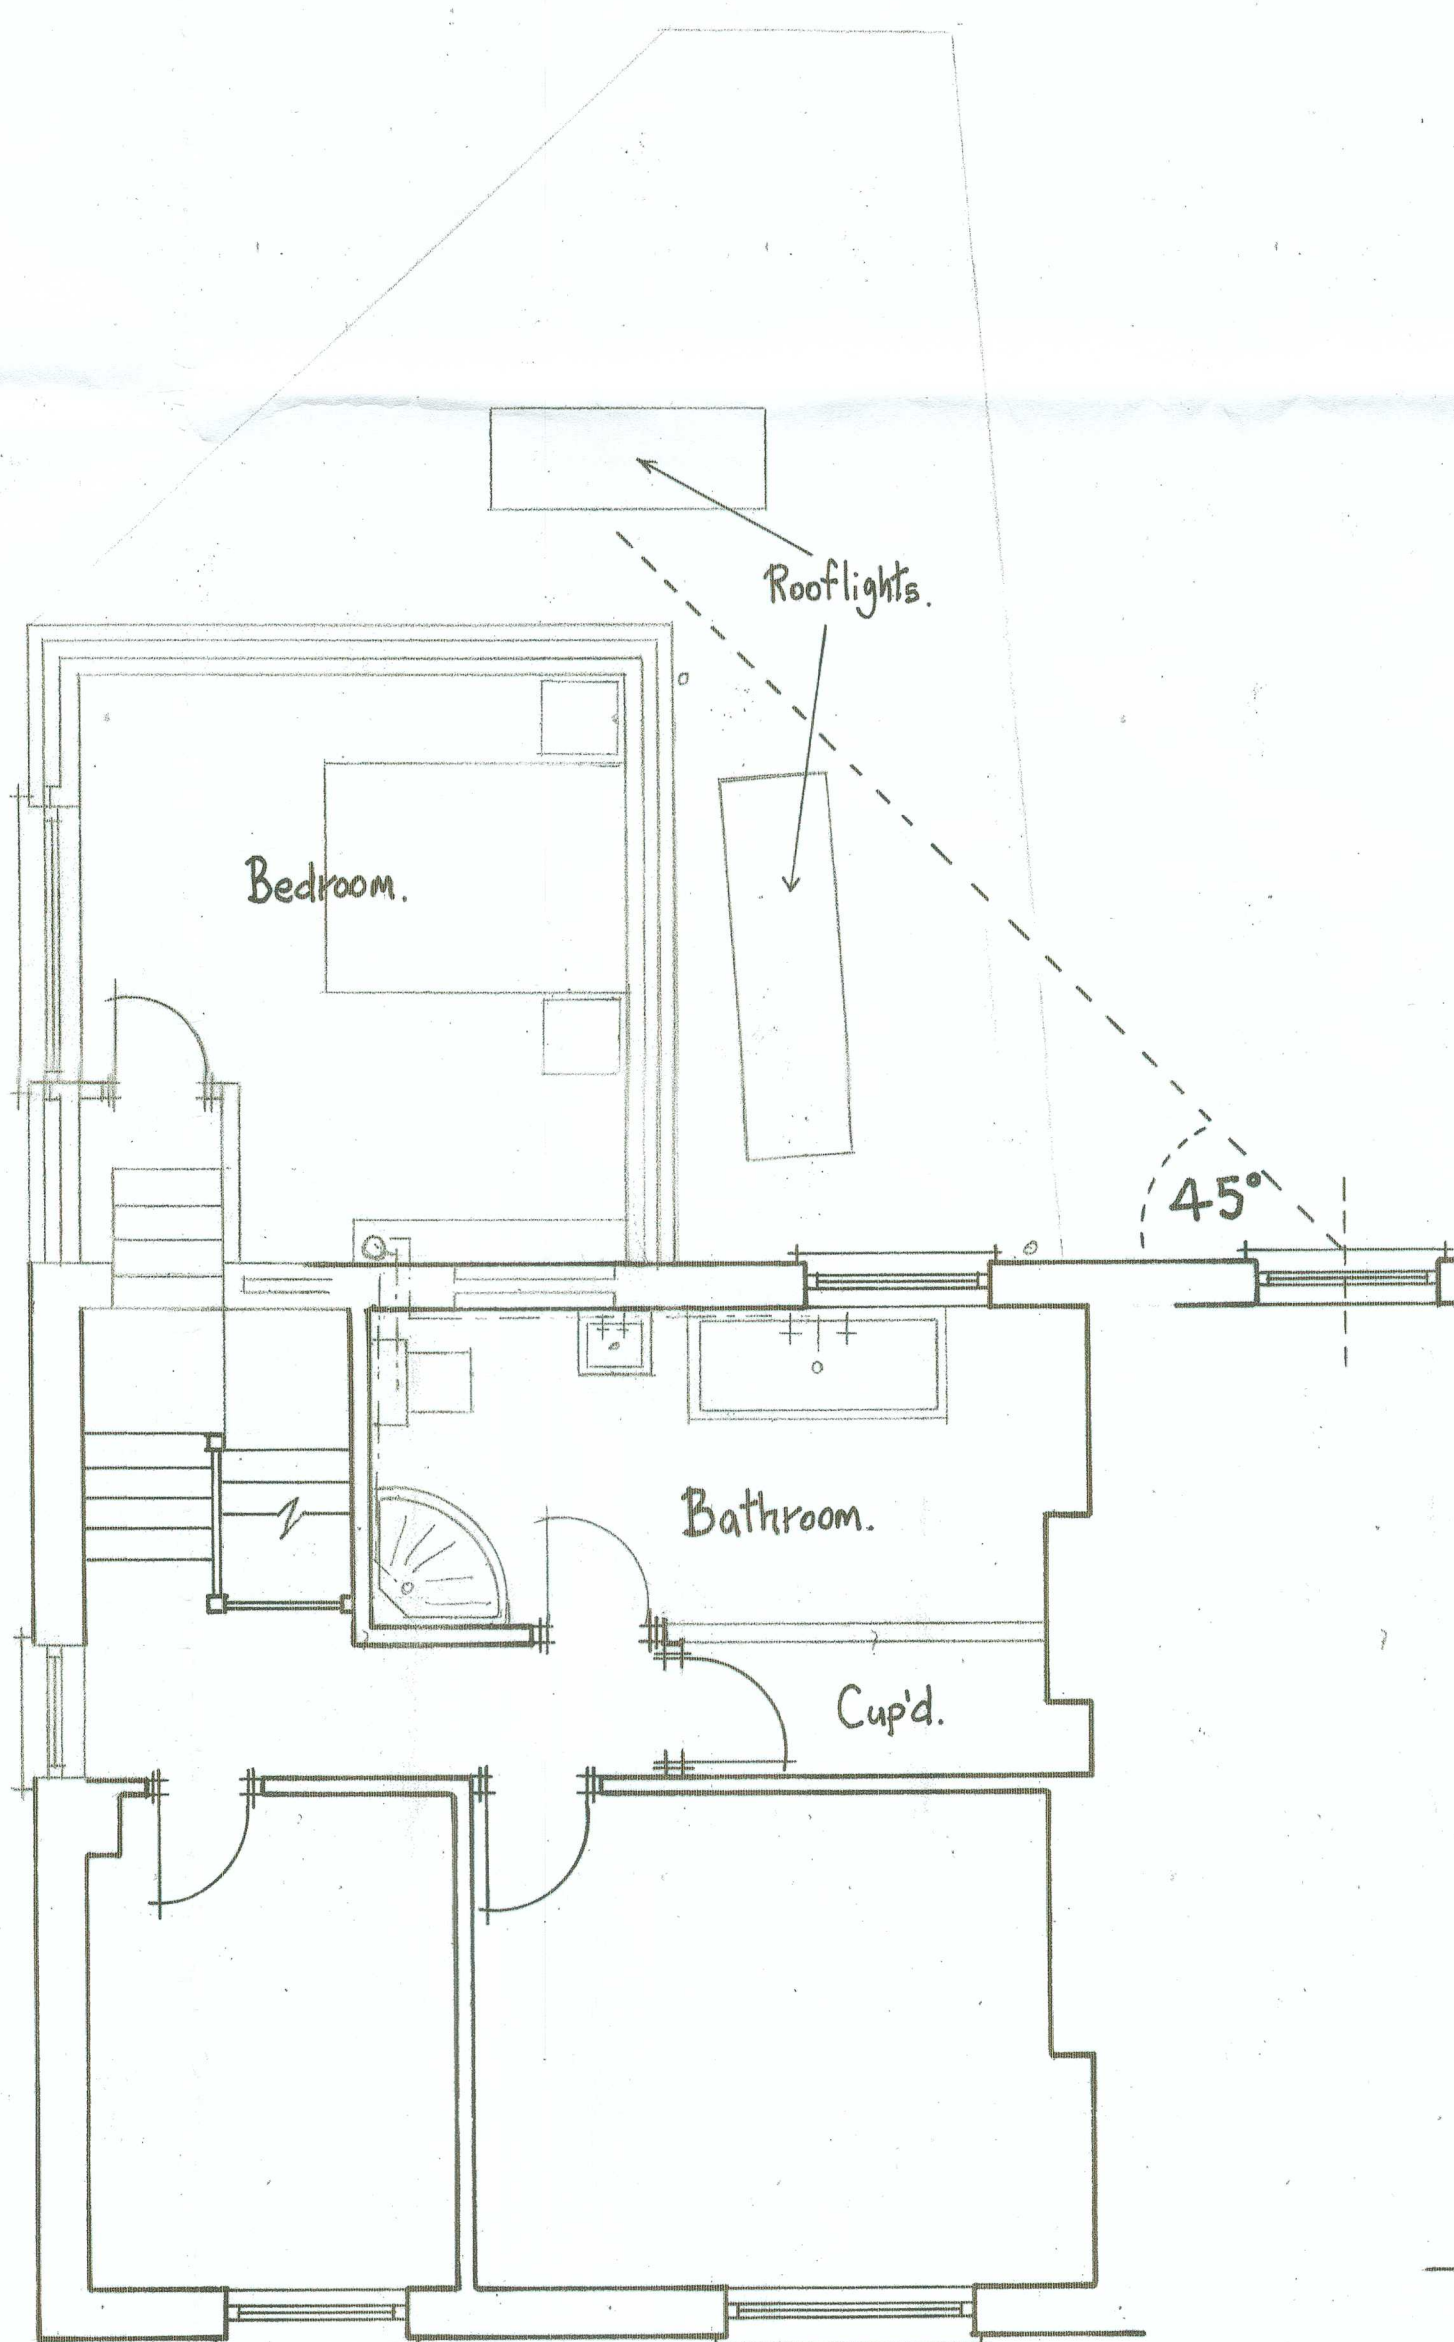

FIRST FLOOR PLAN.
PROPOSED.

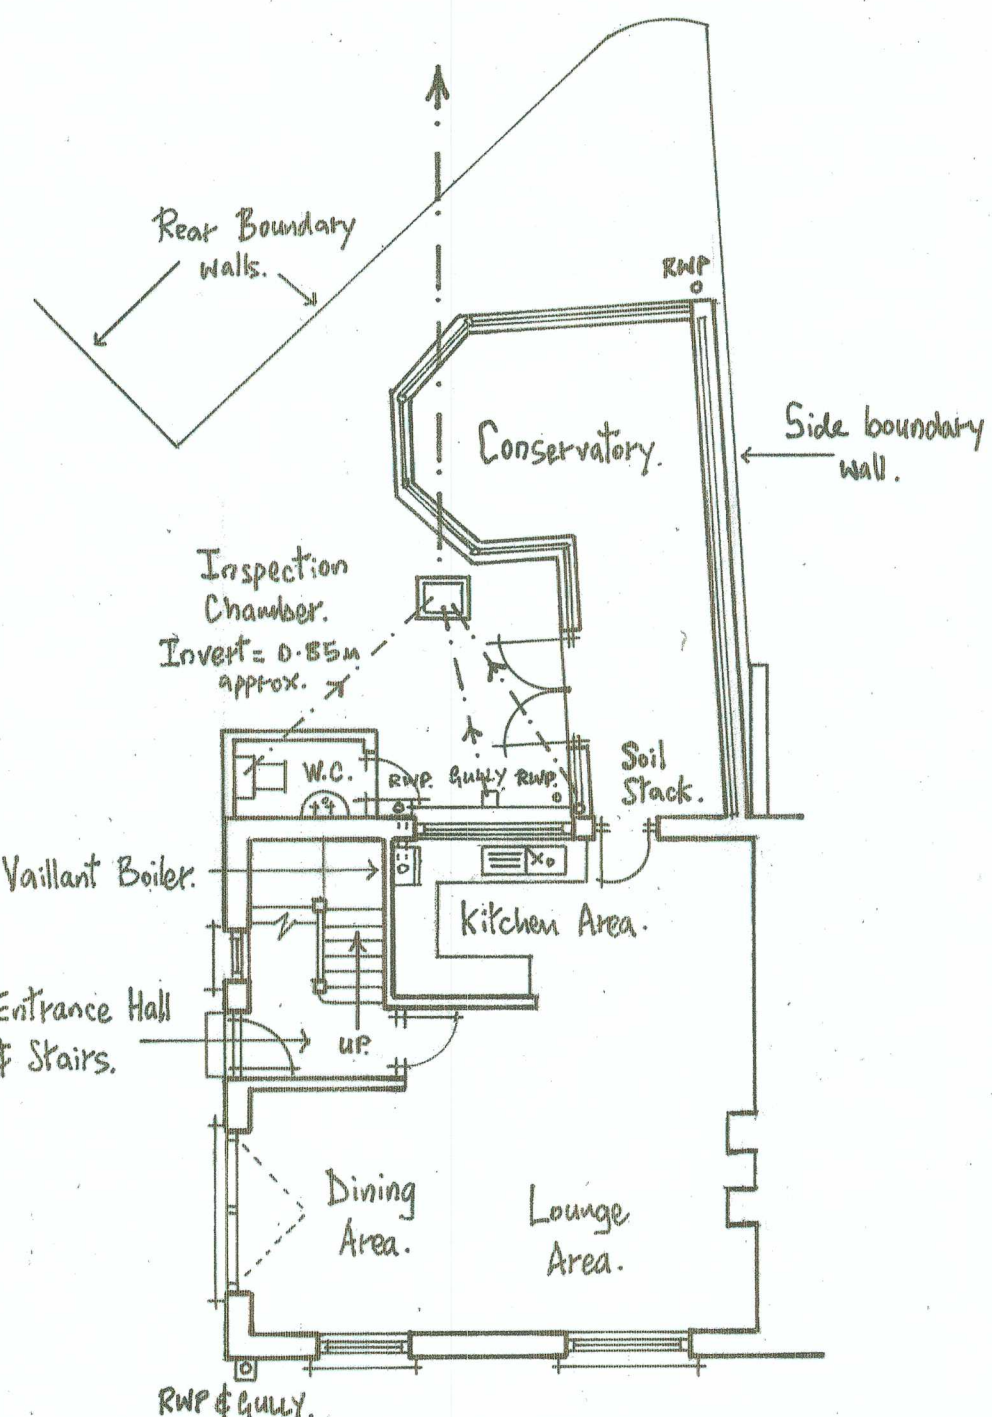

GROUND FLOOR PLAN.
EXISTING.

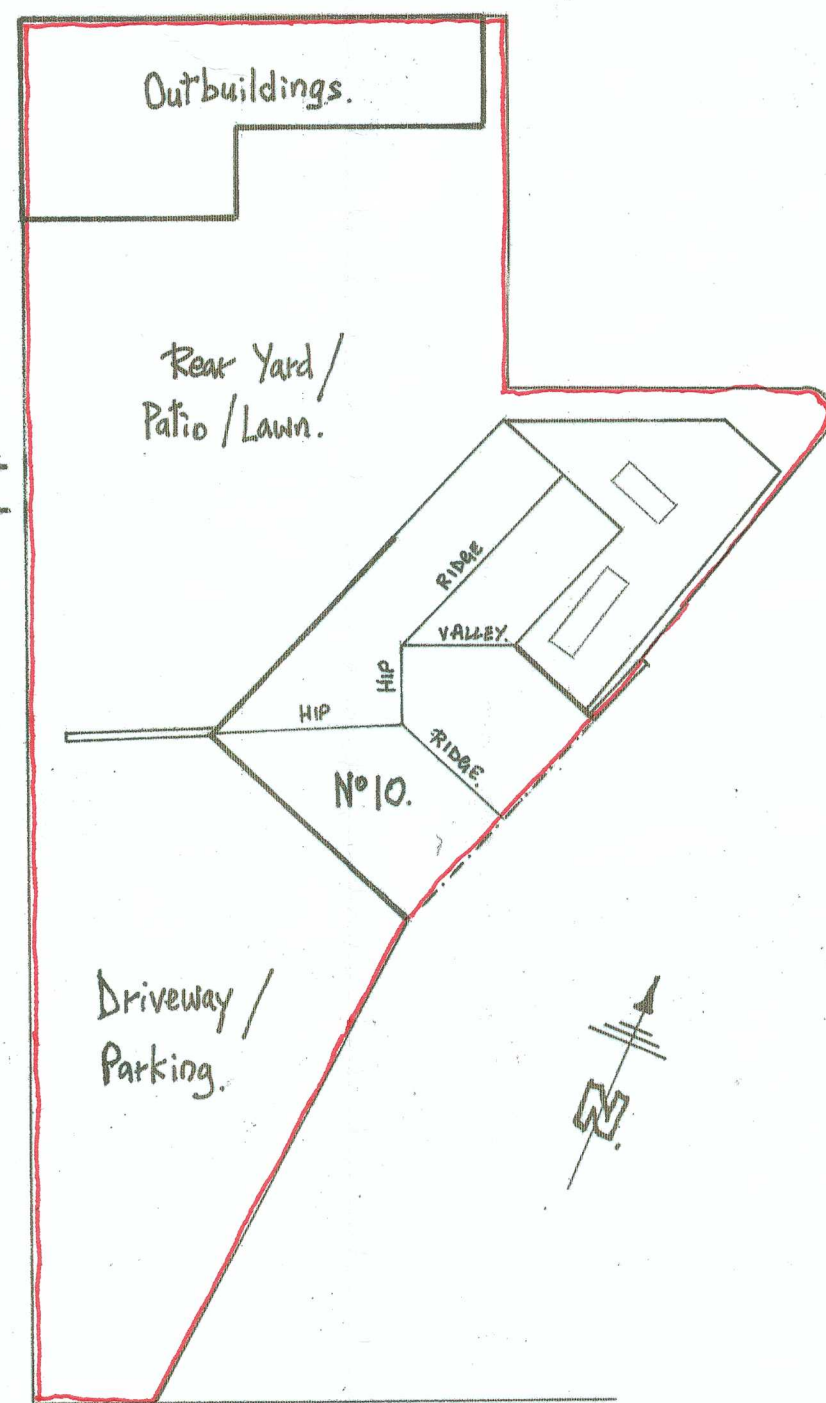

PARK AVENUE.

BLOCK PLAN.
SCALE: 1-200M.

PROPOSED EXTENSION
AT 10 PARK AVENUE,
GLYNNEATH,
FOR L & A JEFFREYS.

WORKING-DRAWING.

DATE.		DRAWING NO.
SCALE.	1-50m; 1-100	01.