




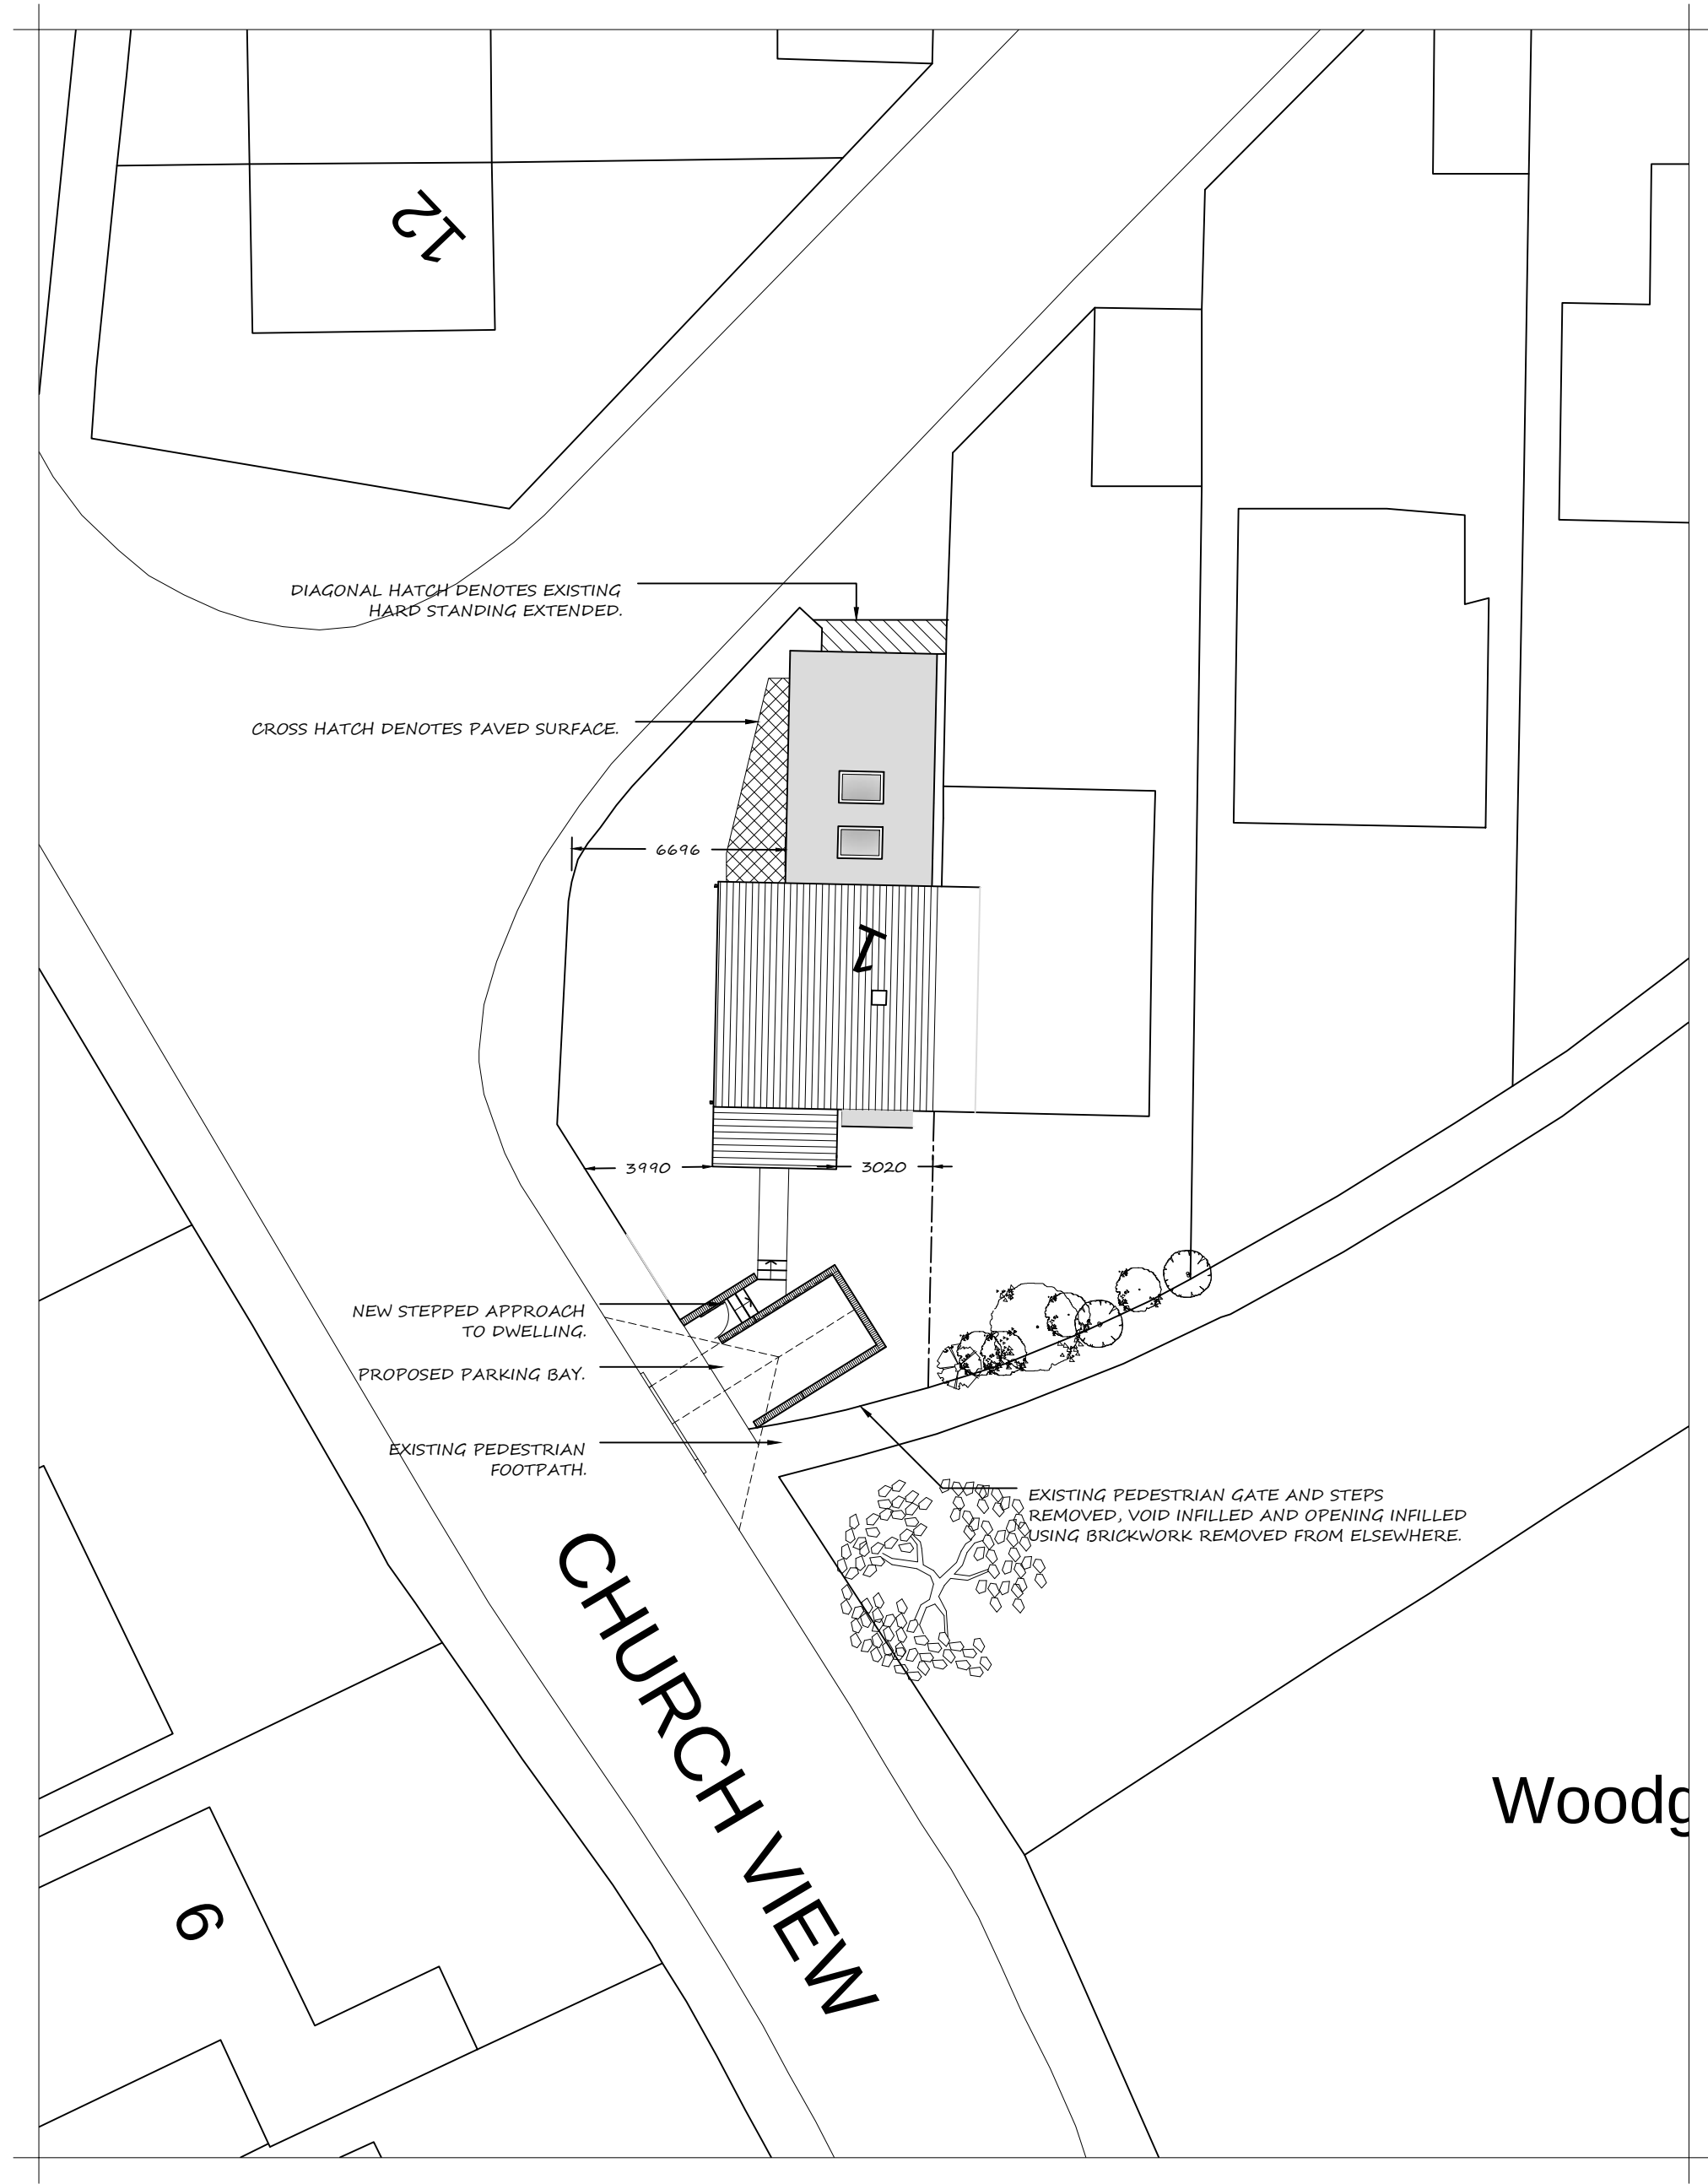


SITE PLAN SHOWING PROPOSED PARKING
SCALE 1:250 @ A1

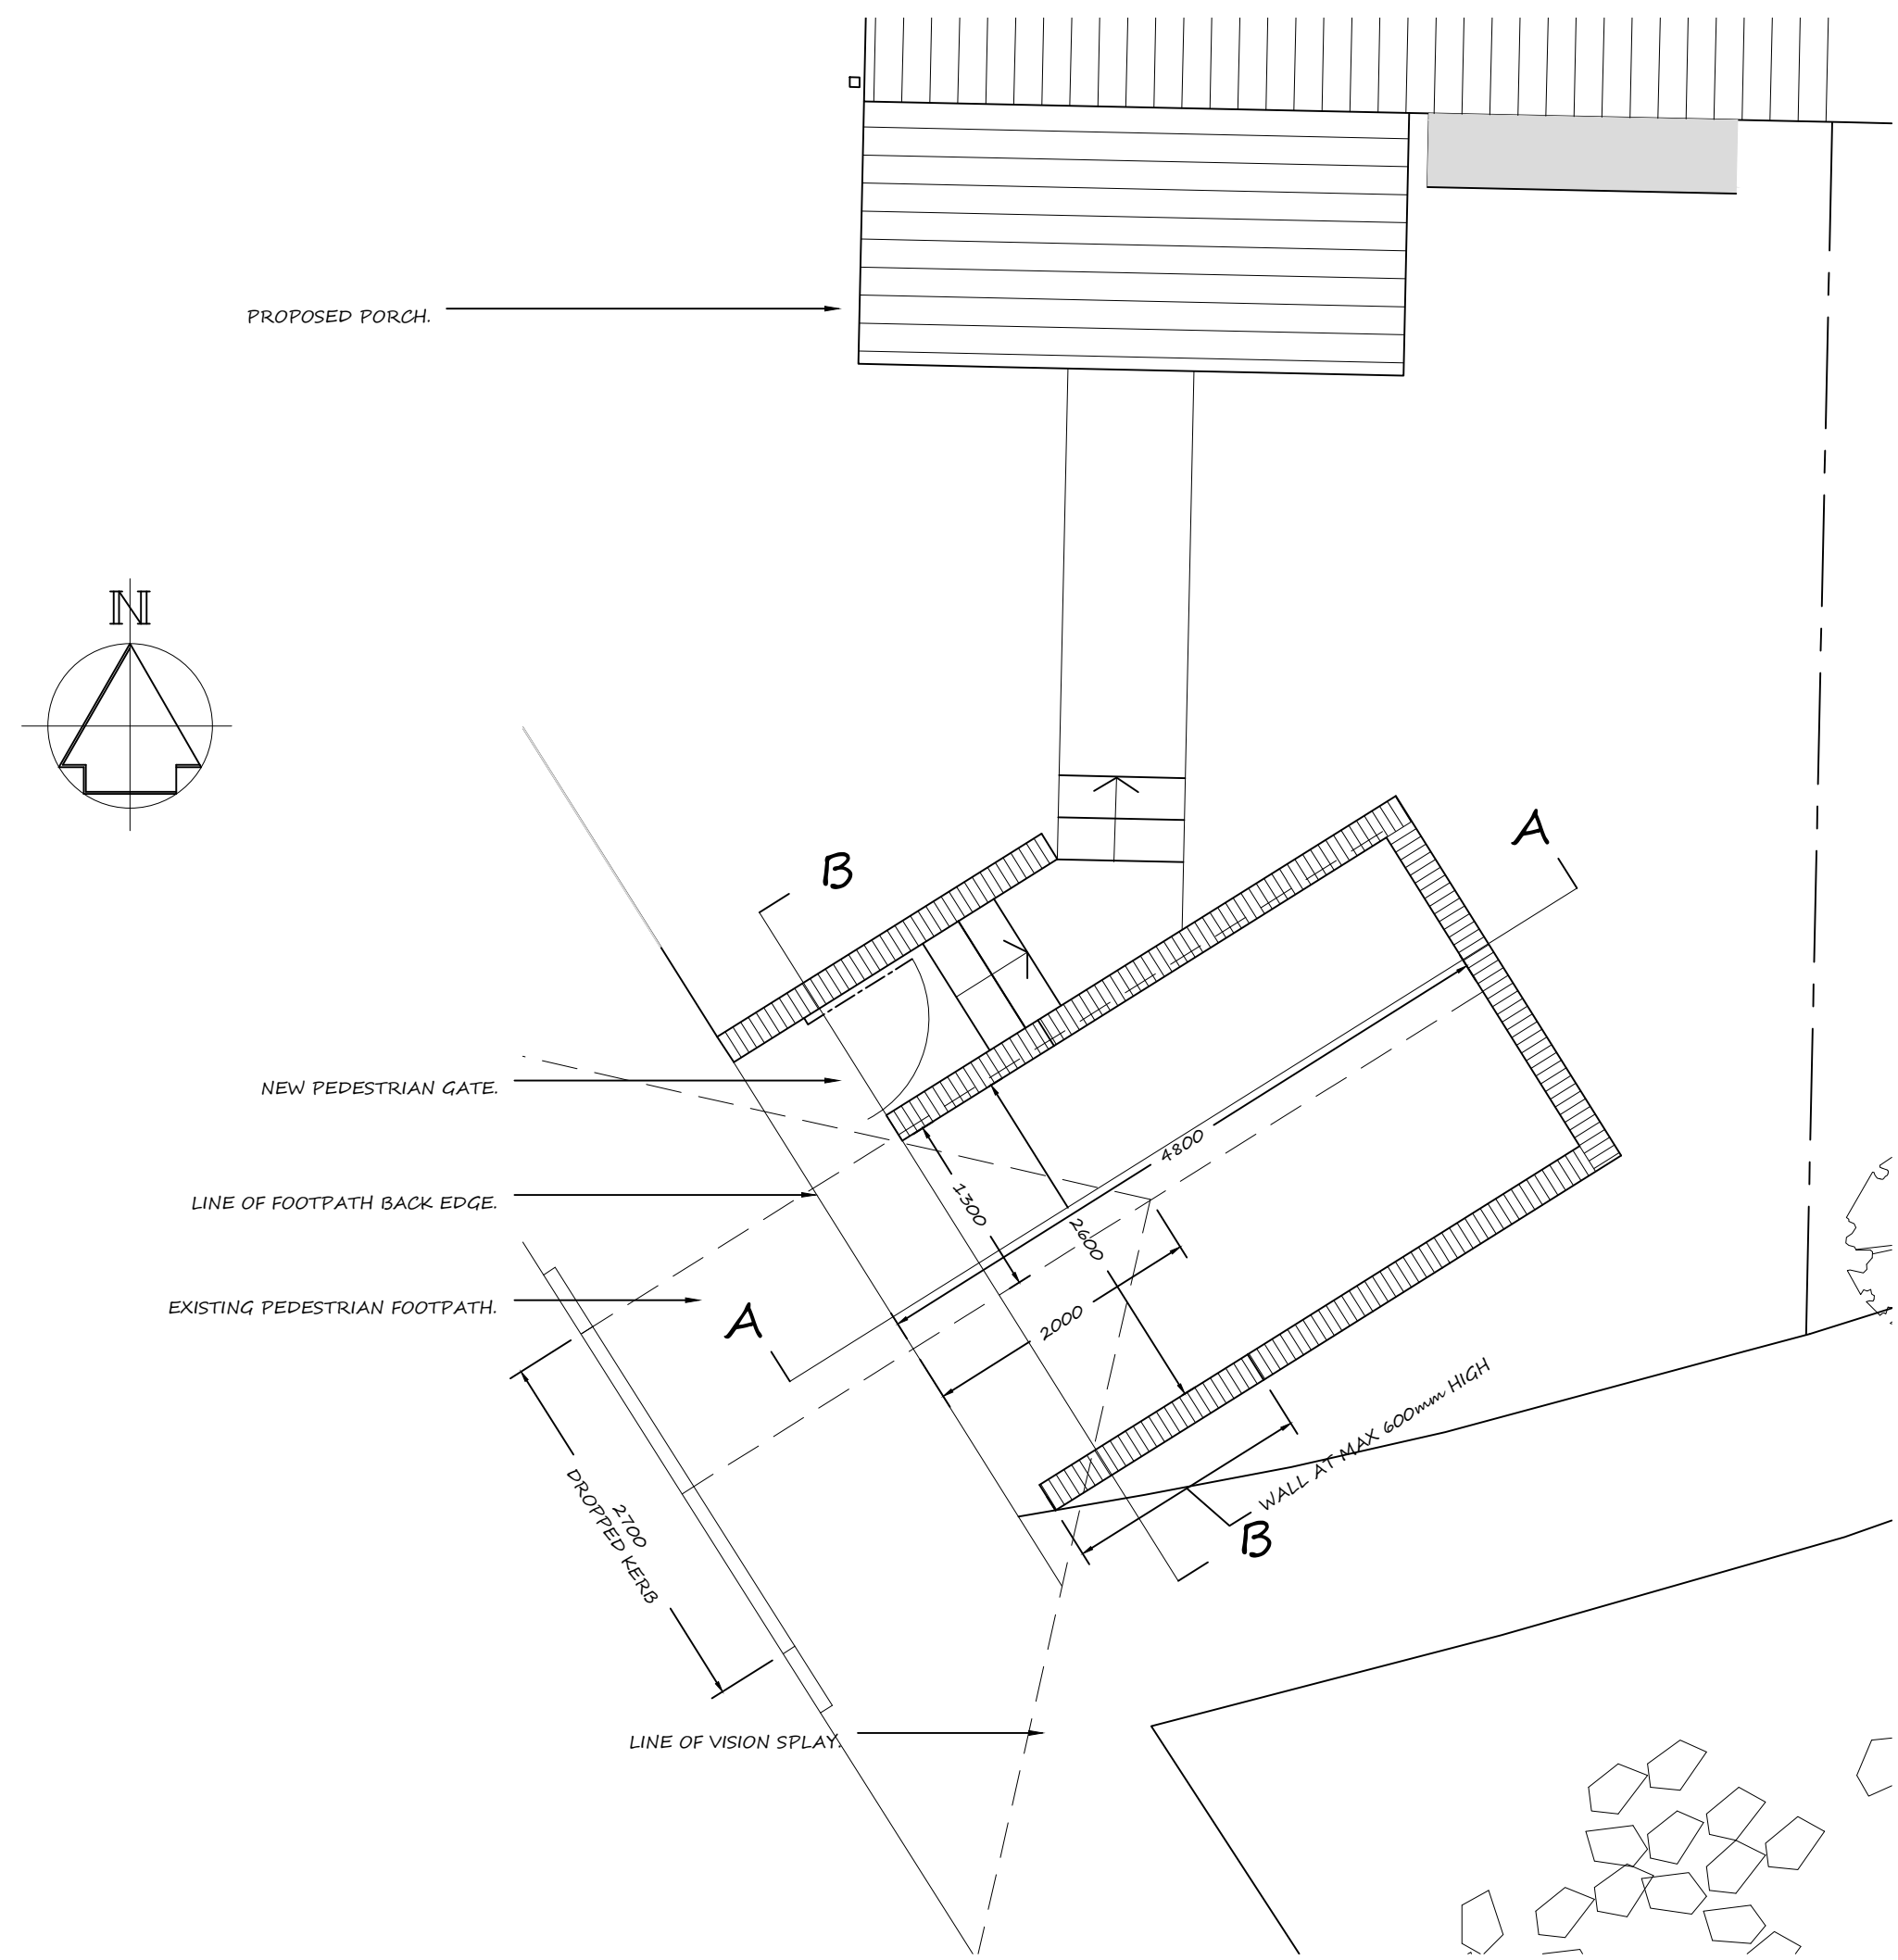


PLAN SHOWING PROPOSED PARKING
SCALE 1:50 @ A1

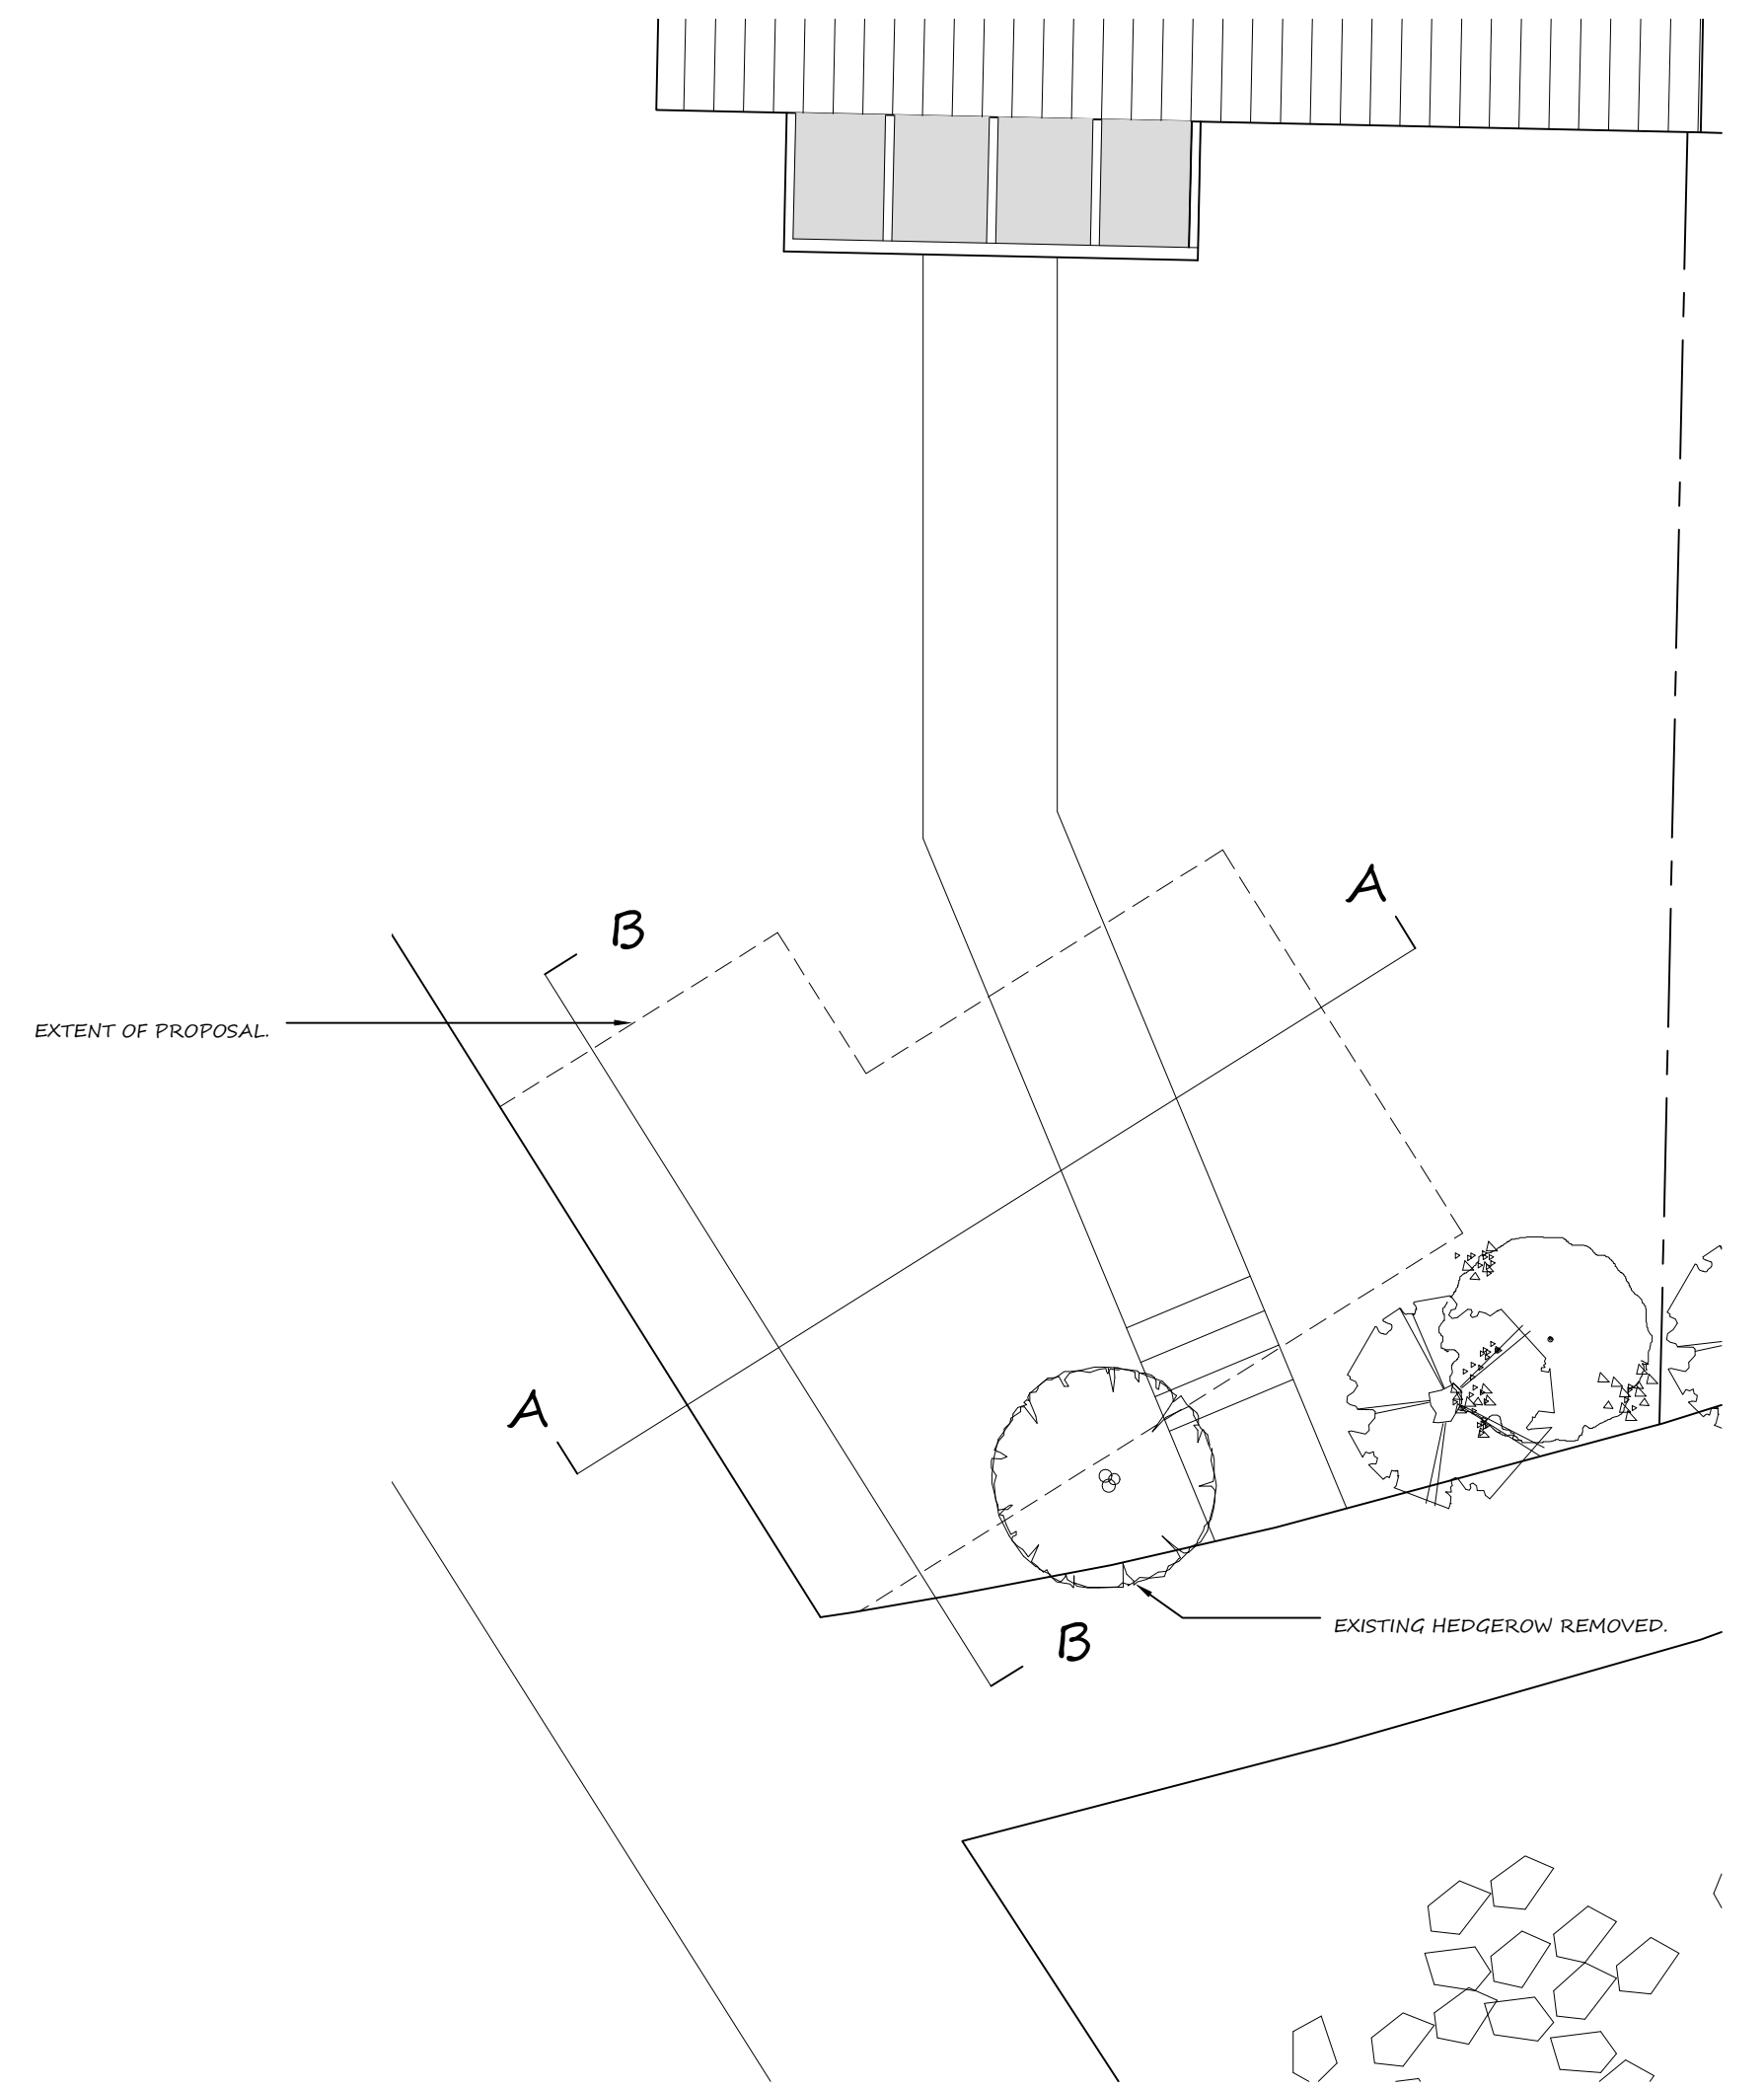


EXISTING PLAN
SCALE 1:50 @ A1

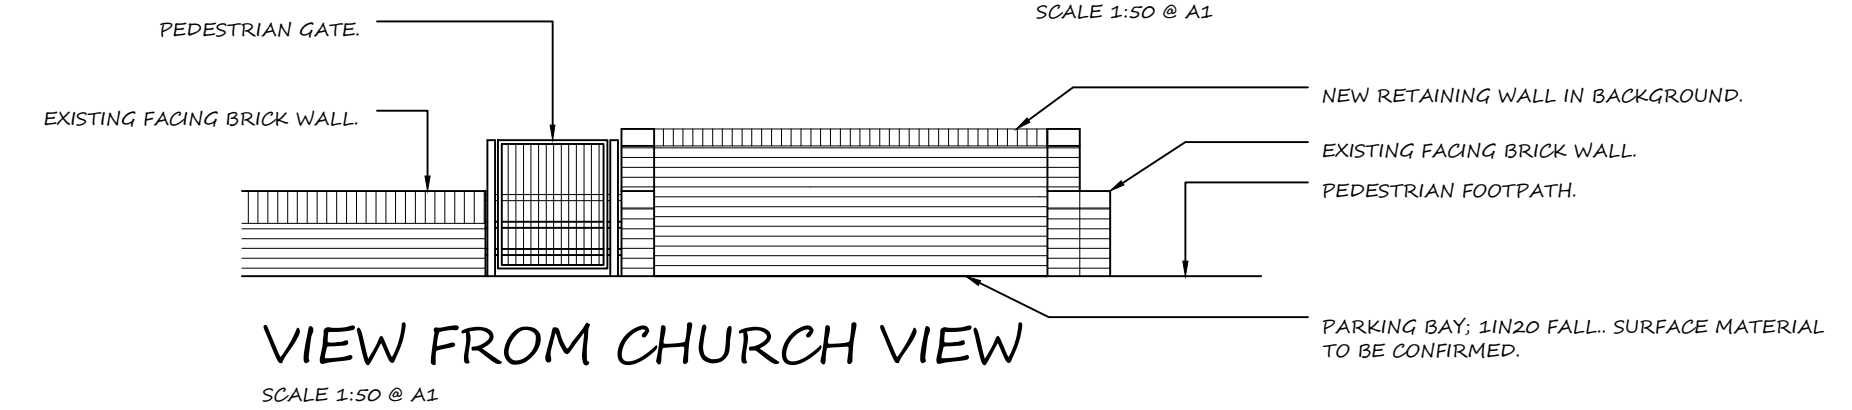


VIEW FROM CHURCH VIEW
SCALE 1:50 @ A1

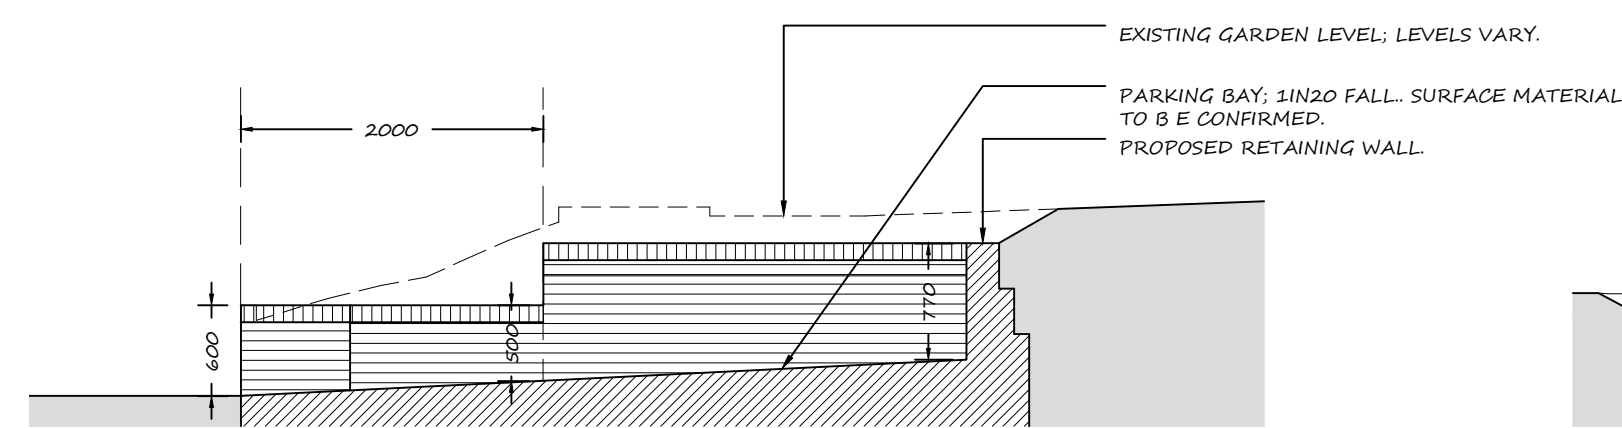


PROPOSED SECTION A-A
SCALE 1:50 @ A1

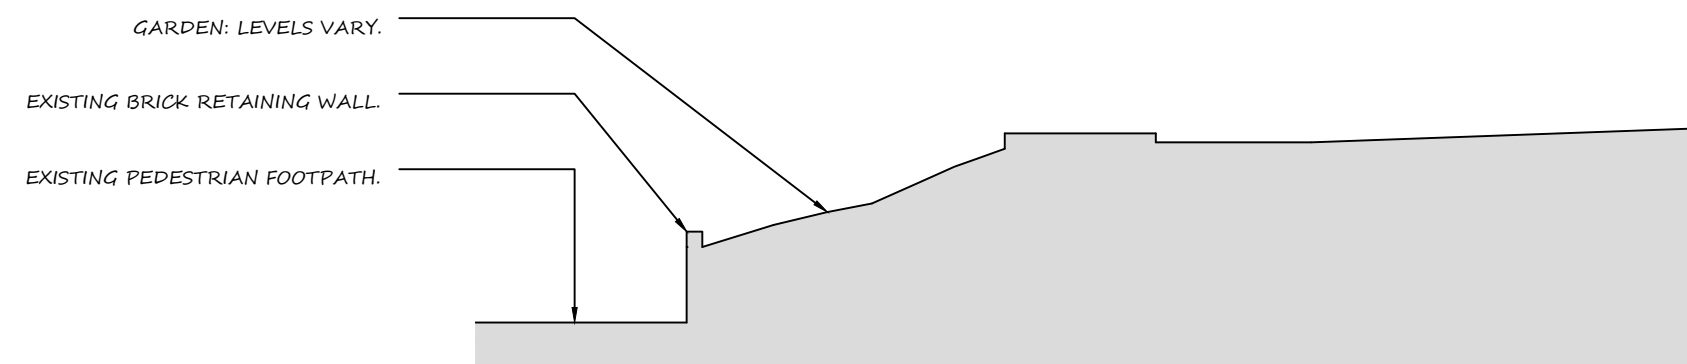

EXISTING SECTION A-A
SCALE 1:50 @ A1

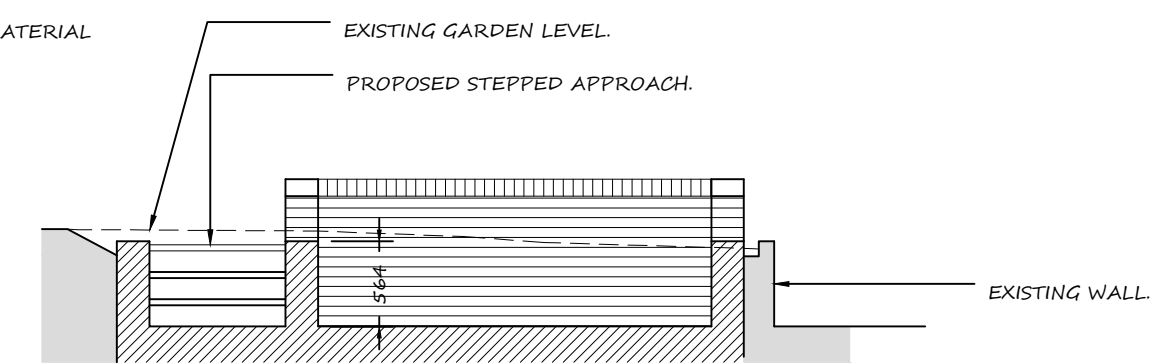

PROPOSED SECTION B-B
SCALE 1:50 @ A1

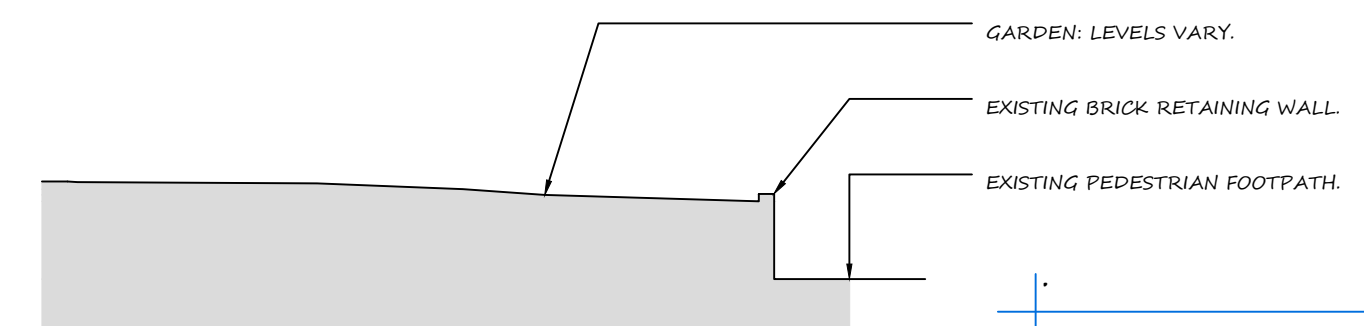

EXISTING SECTION B-B
SCALE 1:50 @ A1

REPLACEMENT OF ENTRANCE PORCH, DEMOLITION OF GARAGE, NEW KITCHEN EXTENSION.
1 MAES TY CANOL, BAGLAN
PORT TALBOT, SA12 8UW.

SITE PLAN
PROPOSED PARKING