



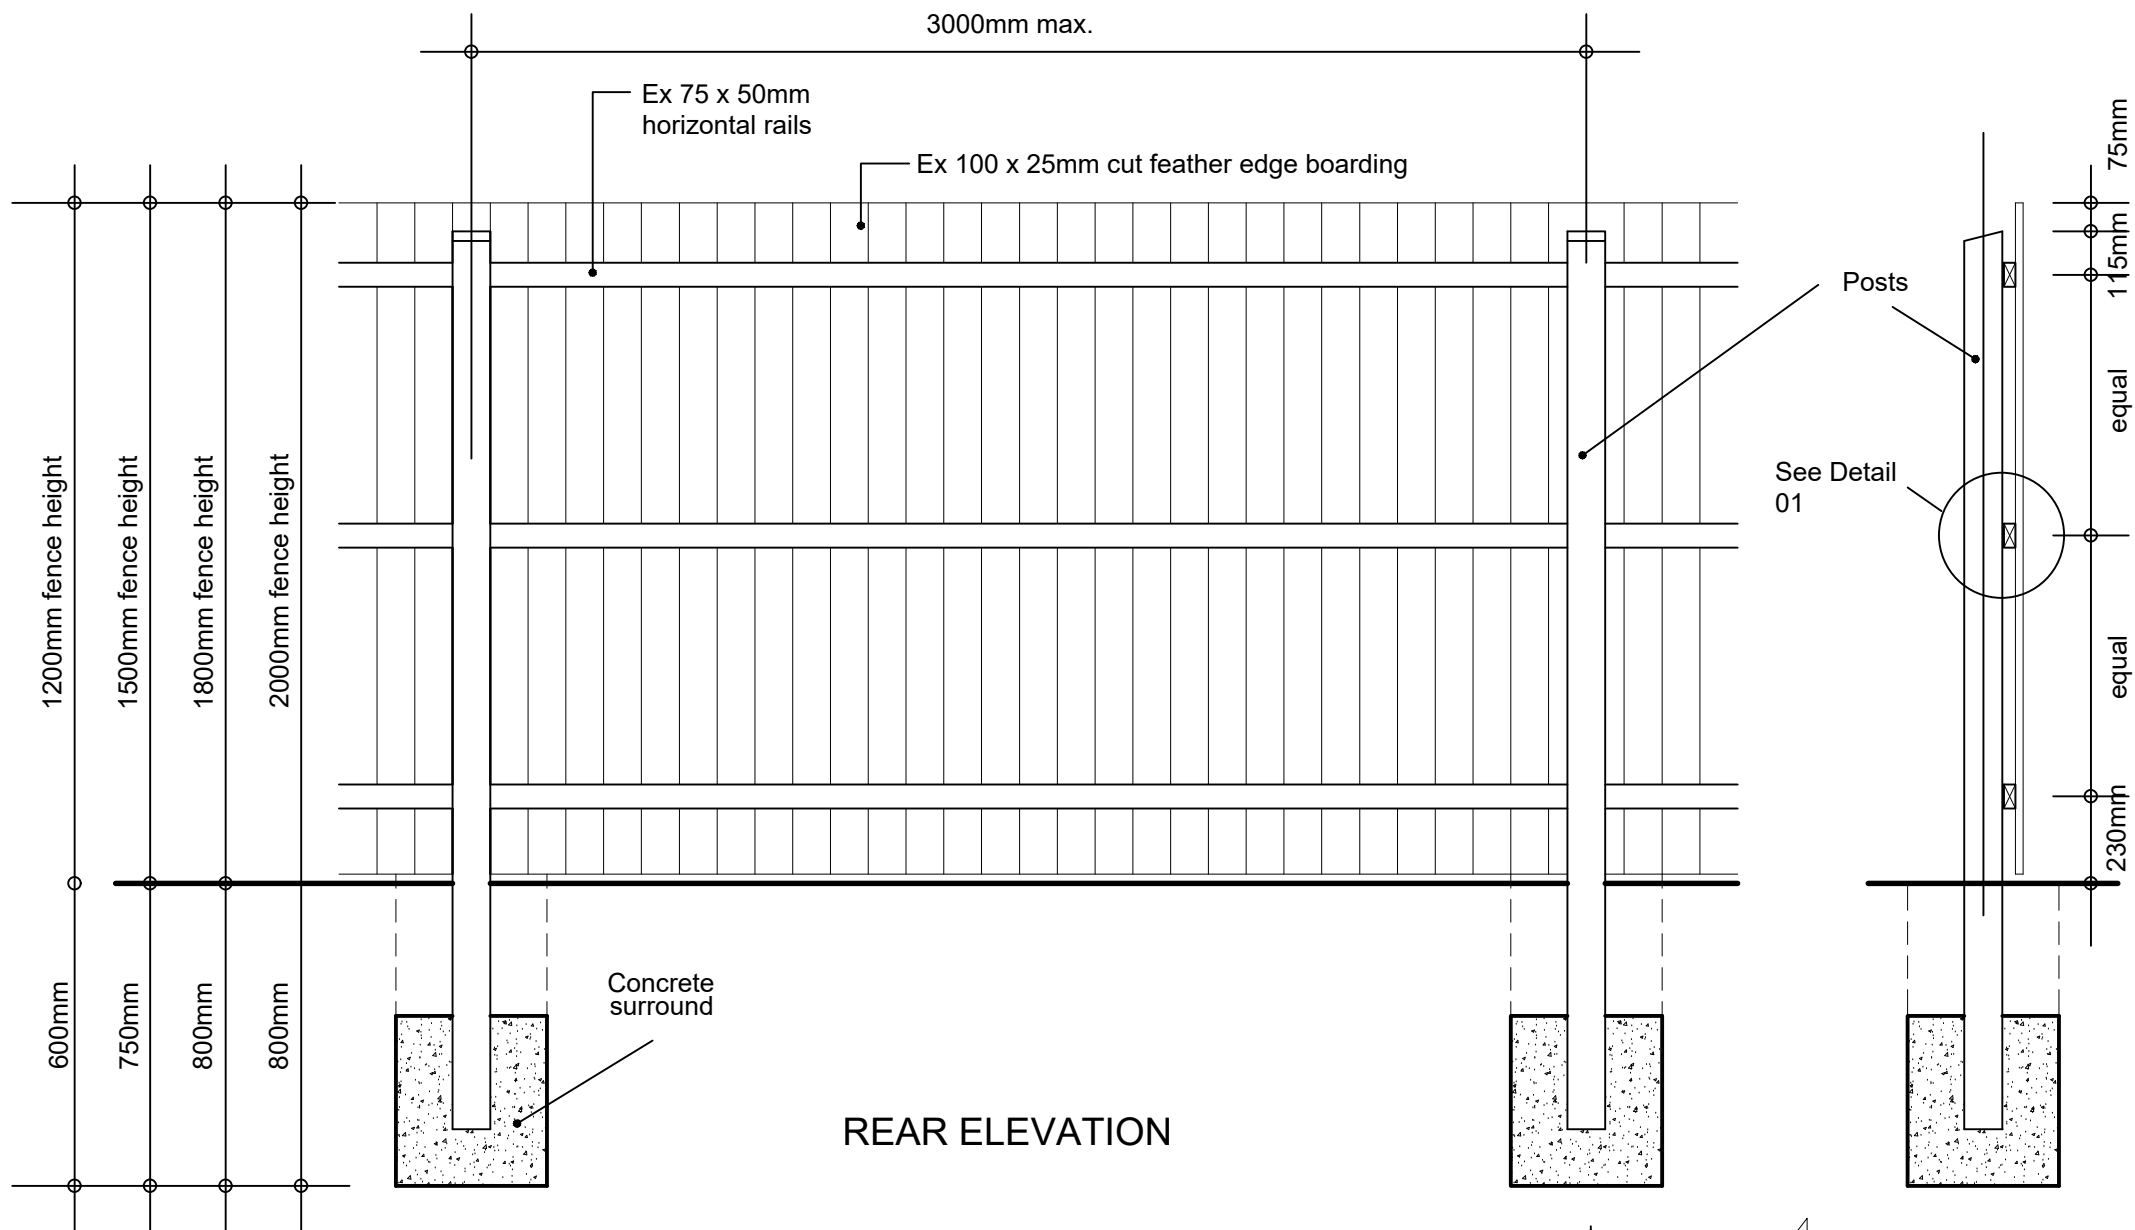

REAR ELEVATION

SECTION

B.S ref no. 1722 Pt 5.	Height to top of filling..	No. of rails	Length of posts	Section
BW 100A	1000	2	1600	100 x 100
BW 120	1200	2	1800	125 x 100
BW 140	1400	3	2000	125 x 100
BW 180A	1800	3	2600	125 x 100

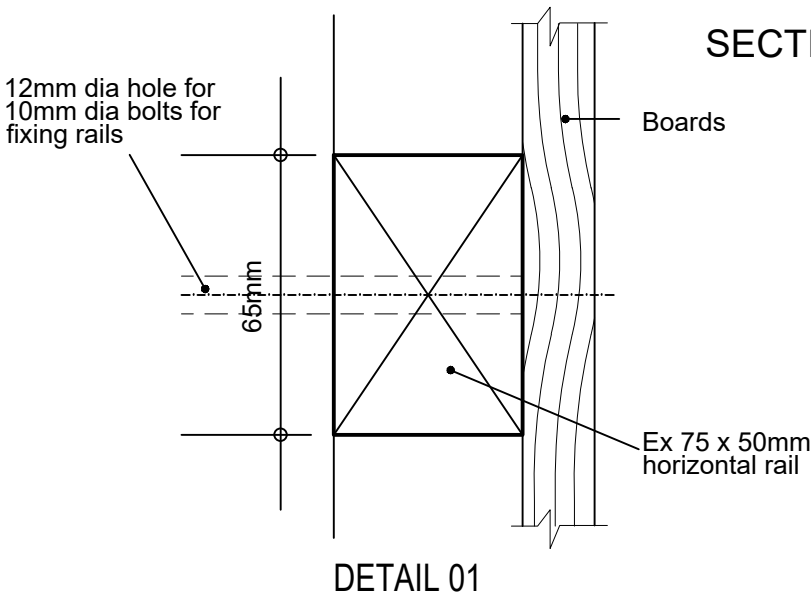

DETAIL 01

NOTES

Posts to be set in holes 300 x 300 x 600 or 800 or 750mm deep and bedded in weak concrete for half their depth below ground level, and remaining depth to be filled with rammed earth.

Posts should be weathered approx. 30 degrees from the horizontal leaving a flat approx. 38mm wide.

Boards should be minimum 100mm wide x 19mm to 6mm nailed to each rail and should lap 12mm min.

Nails: Galv. nails should be used throughout to avoid rust staining on the timber.

Posts to be softwood and to be pretreated with preservative.

Boarding to be softwood pretreated with preservative.

Posts and Fence in accordance with B.S. 1722 pt 5.

REV.	DESCRIPTION	DATE
CLIENT		
HALEI Construction		
JOB TITLE		
Enclosures		
DRAWING TITLE		
1800 Close Board Fence		
SCALE @ A3	DATE	DRAWN BY
1:5/1:20	August '20	KE
JOB NO.	DRAWING NO.	REVISION
1602	EN-01	-



10 Gold Tops
Newport
NP20 4PH

t. 01633 844970
e. info@hammond-ltd.co.uk

www.hammond-ltd.co.uk

© Hammond Architectural Limited 2019
Figured dimensions must be taken in preference to scaled dimensions and any discrepancies are to be referred to Hammond Architectural Ltd. Contractors, subcontractors and suppliers must verify all dimensions on site before commencing any work or making any workshop drawings.