


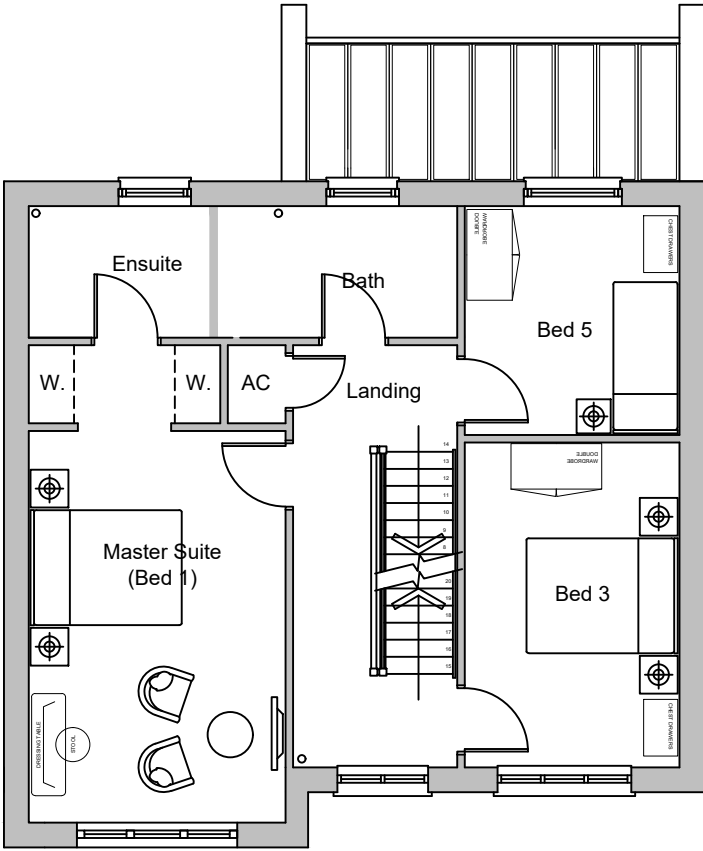


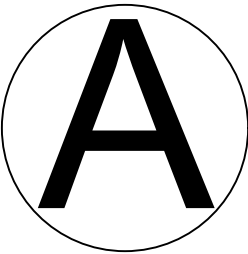

FIRST FLOOR PLAN

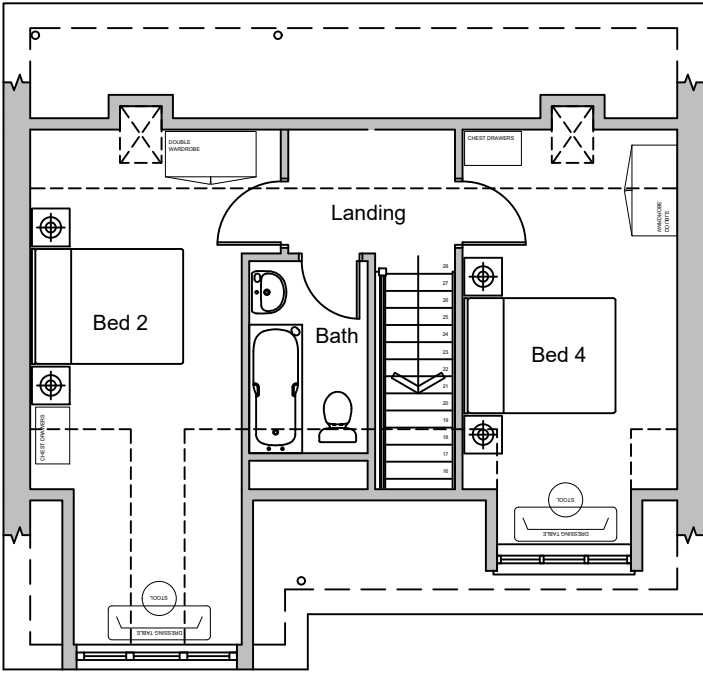

SECOND FLOOR PLAN

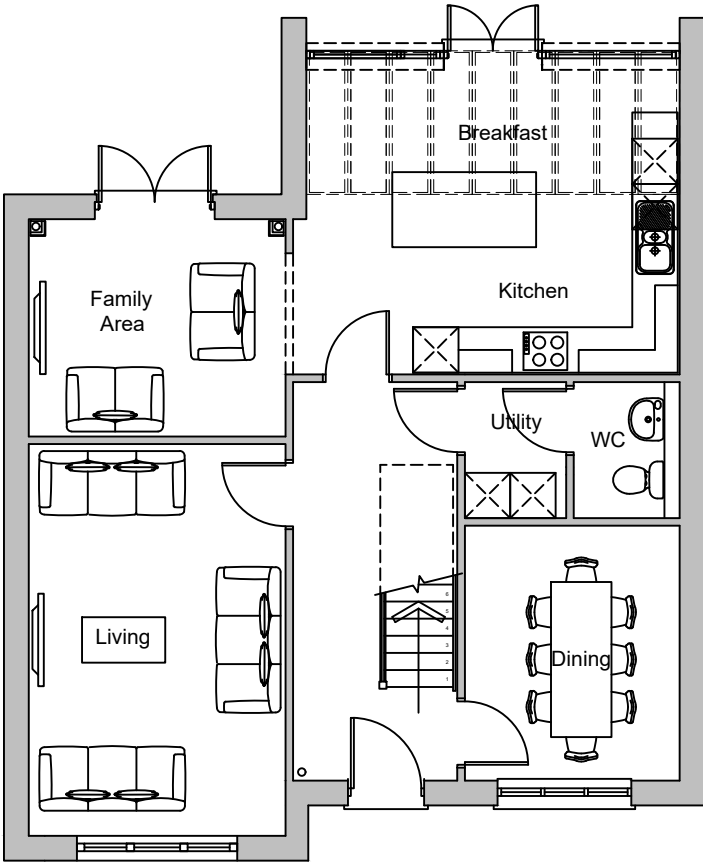

GROUND FLOOR

HOUSE TYPE AREA	
M ² = 189.41	Ft ² = 2040
Measured structurally between inner faces of blockwork & excludes any integral garage	



A	Revised to client comments.	15.10.20
REV.	DESCRIPTION	DATE

CLIENT
Hale Construction

JOB TITLE
LEIROS PARK, NEATH.

DRAWING TITLE
5 Bed Design Sheet - Floor Plans.

SCALE	DATE	DRAWN BY
1:100@A3	March 2020	SJ

DRAWING NO.	REVISION
1602-DS(A)-01	A



10 Gold Tops
Newport
NP20 4PH

t. 01633 844970
e. info@hammond-ltd.co.uk


www.hammond-ltd.co.uk

© Hammond Architectural Limited 2019
Figured dimensions must be taken in preference to scaled dimensions and any discrepancies are to be referred to Hammond Architectural Ltd. Contractors, subcontractors and suppliers must verify all dimensions on site before commencing any work or making any workshop drawings.




Front Elevation

Side Elevation

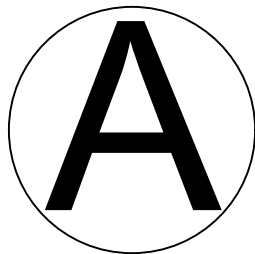

NOTE:
 Finishes specified on this drawing are subject to change. Please refer to the external finishes layout plot finish.

Rainwater down pipe locations are indicative only, refer to engineers drainage layout for down pipe locations.

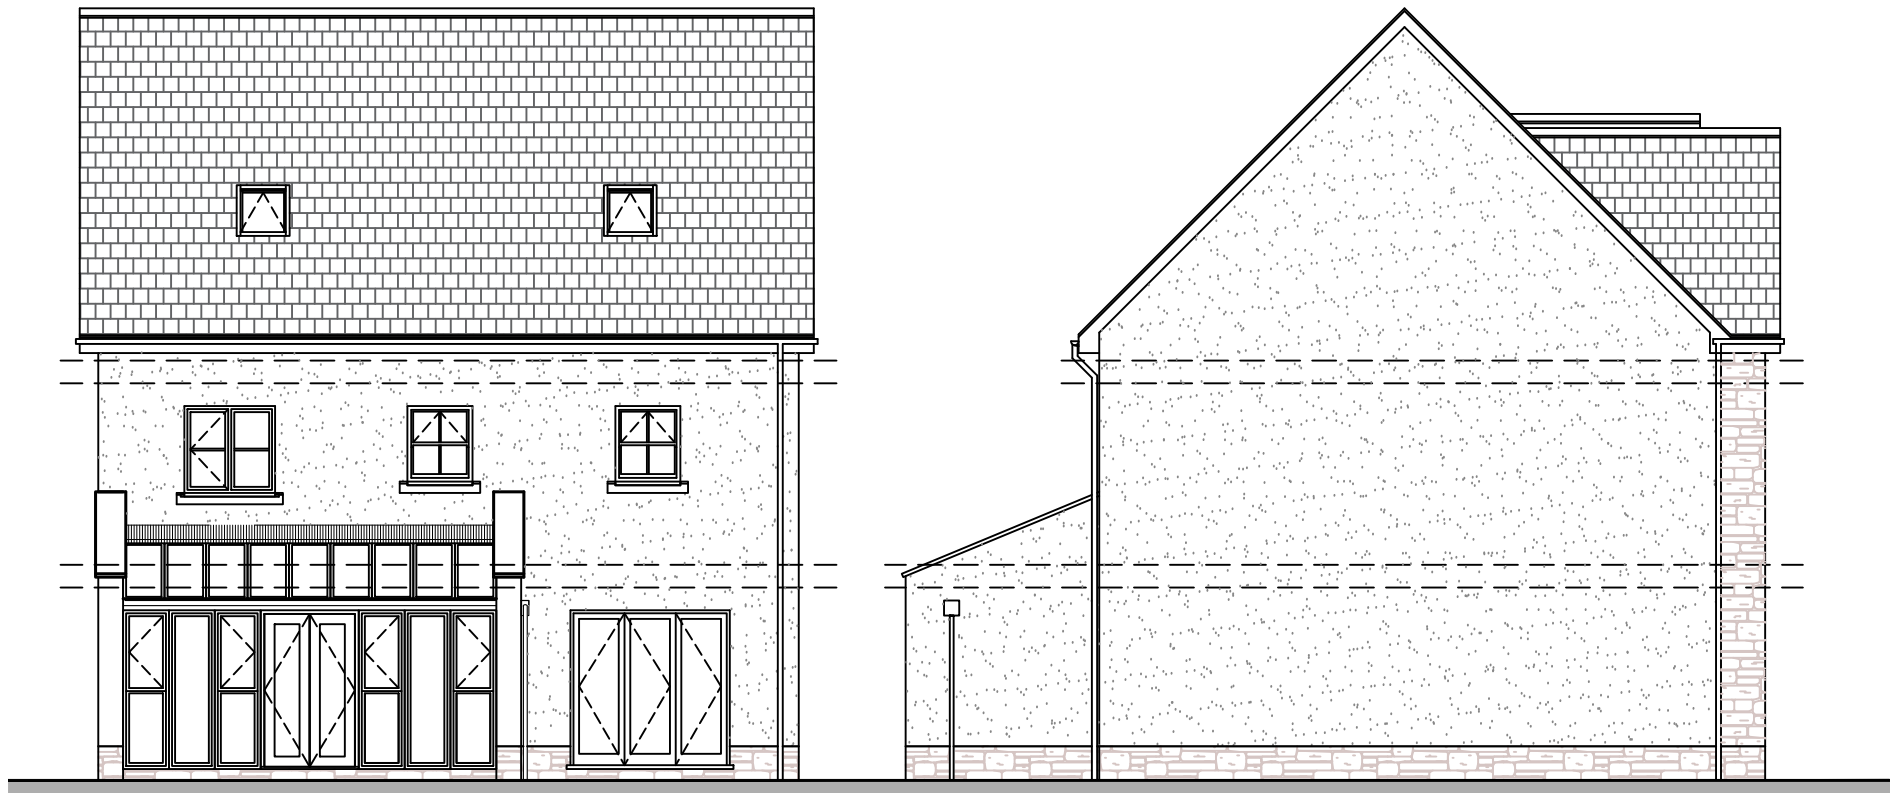

Rear Elevation

Side Elevation

A	Revised to client comments.	15.10.20
REV.	DESCRIPTION	DATE

CLIENT
Hale Construction

JOB TITLE
LEIROS PARK, NEATH.

DRAWING TITLE
5 Bed Design Sheet - Elevations.

SCALE	DATE	DRAWN BY
1:100@A3	March 2020	SJ

DRAWING NO.	REVISION
1602-DS(A)-02	A



10 Gold Tops
 Newport
 NP20 4PH
 t. 01633 844970
 e. info@hammond-ltd.co.uk

www.hammond-ltd.co.uk

© Hammond Architectural Limited 2019
 Figured dimensions must be taken in preference to scaled dimensions and any discrepancies are to be referred to Hammond Architectural Ltd. Contractors, subcontractors and suppliers must verify all dimensions on site before commencing any work or making any workshop drawings.