



D

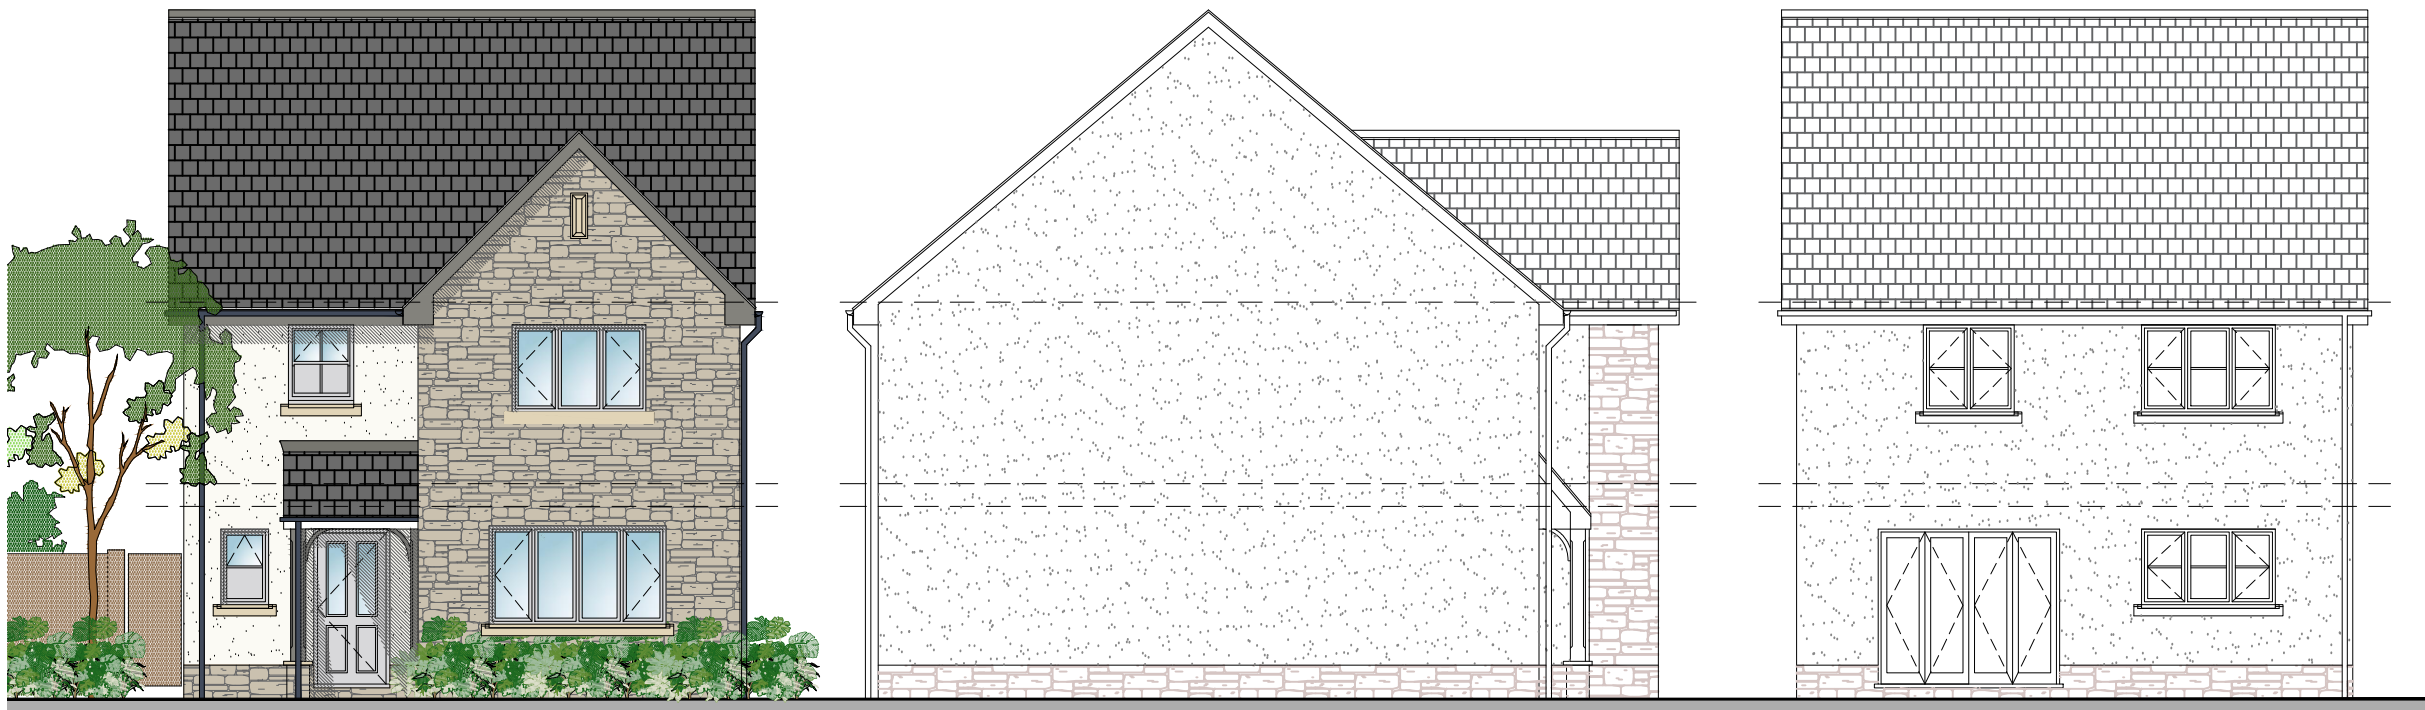


Front Elevation

Side Elevation


Rear Elevation

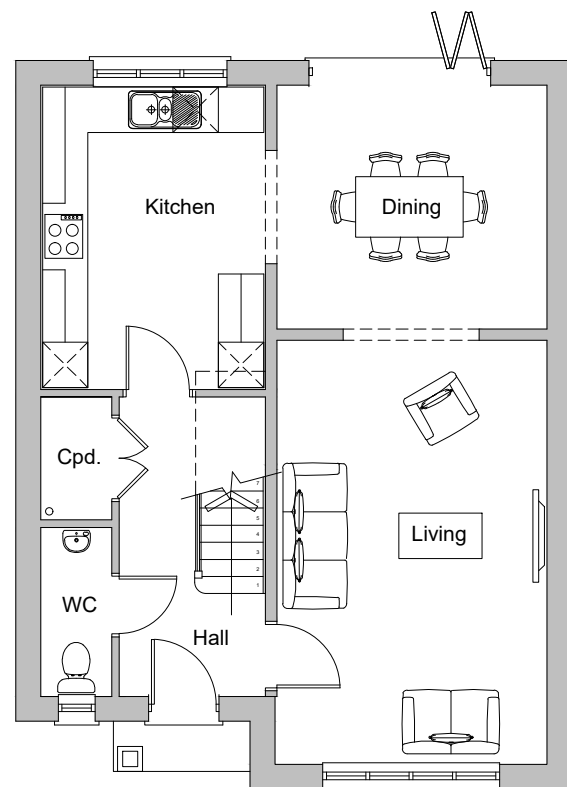

GROUND FLOOR

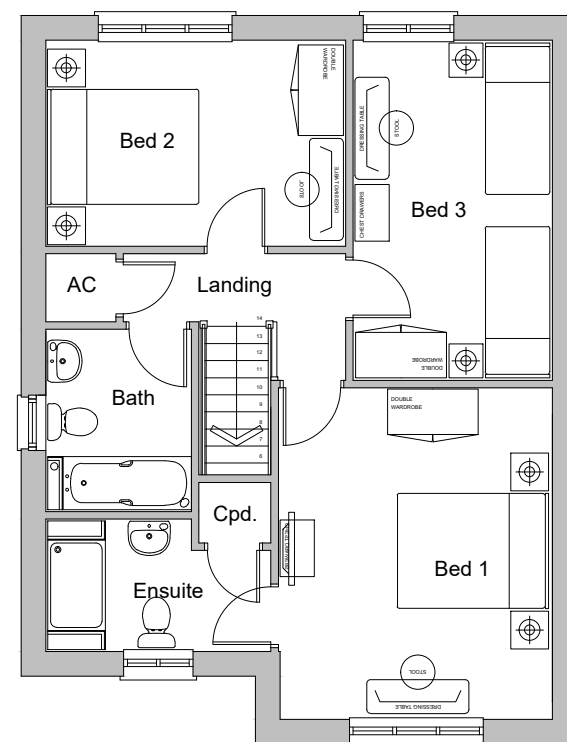

FIRST FLOOR

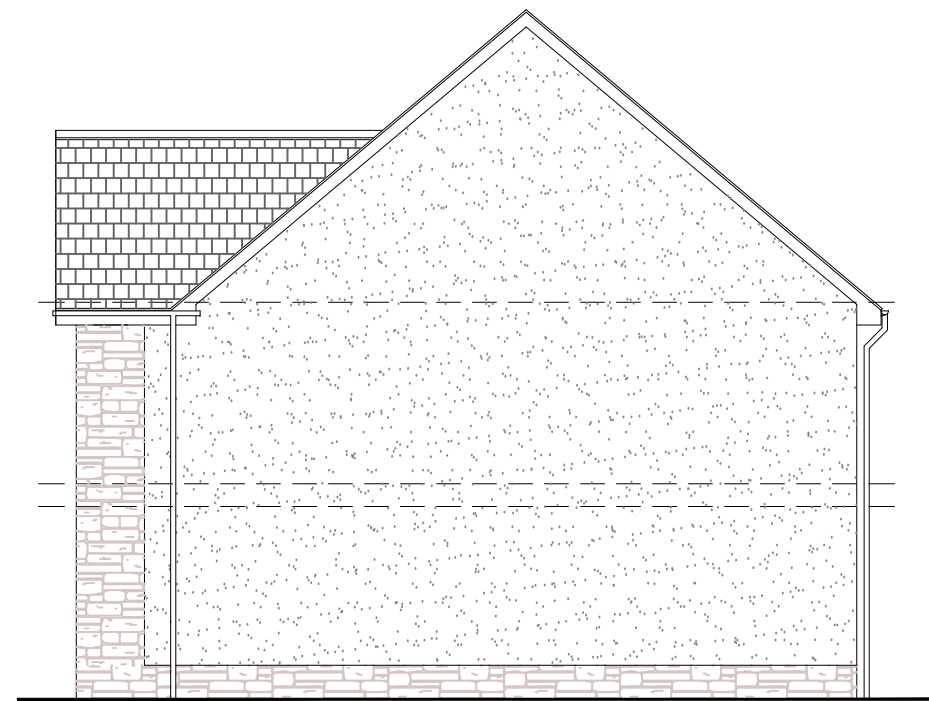

Side Elevation

NOTE:

Finishes specified on this drawing are subject to change. Please refer to the external finishes layout plot finish.

Rainwater down pipe locations are indicative only, refer to engineers drainage layout for down pipe locations.

HOUSE TYPE AREA

M² = 114.8 Ft² = 1236

Measured structurally between inner faces of blockwork & excludes any integral garage

REV.	DESCRIPTION	DATE
A	Revised to client comments.	15.10.20

CLIENT

Hale Construction

JOB TITLE

LEIROS PARK, NEATH.

DRAWING TITLE

HALE - 3 Bed Design Sheet.

SCALE	DATE	DRAWN BY
1:100@A3	March 2020	SJ

DRAWING NO.	REVISION
1602-DS(D)-01	A



10 Gold Tops
Newport
NP20 4PH
t. 01633 844970
e. info@hammond-ltd.co.uk

www.hammond-ltd.co.uk

© Hammond Architectural Limited 2016
Figured dimensions must be taken in preference to scaled dimensions and any discrepancies are to be referred to Hammond Architectural Ltd. Contractors, subcontractors and suppliers must verify all dimensions on site before commencing any work or making any workshop drawings.

