

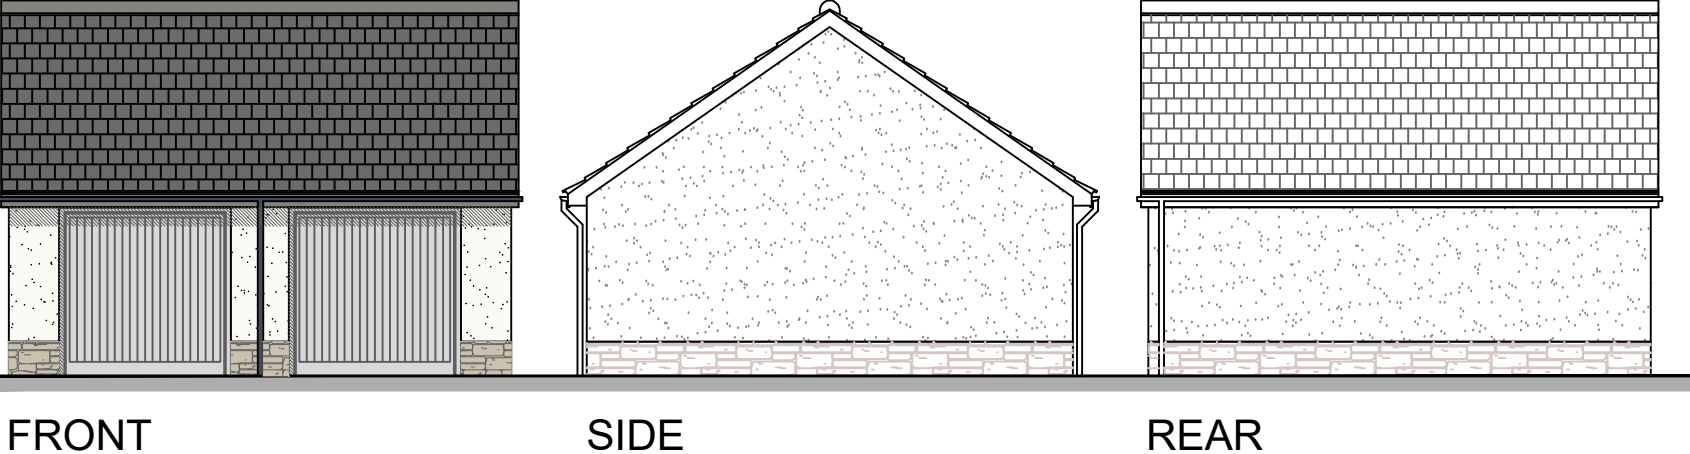
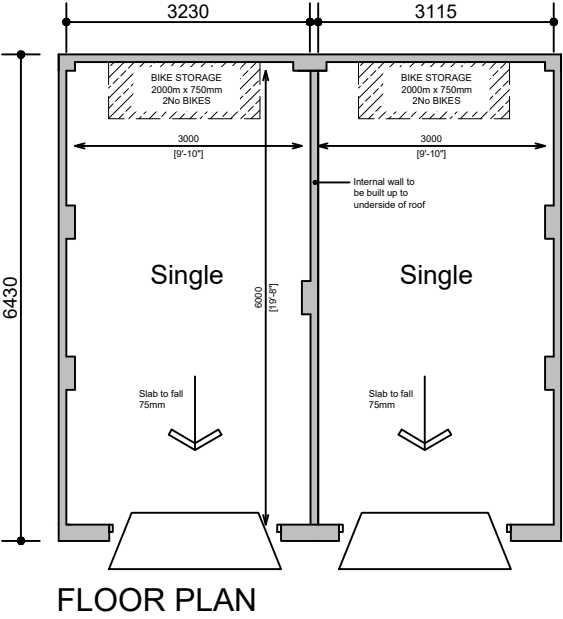


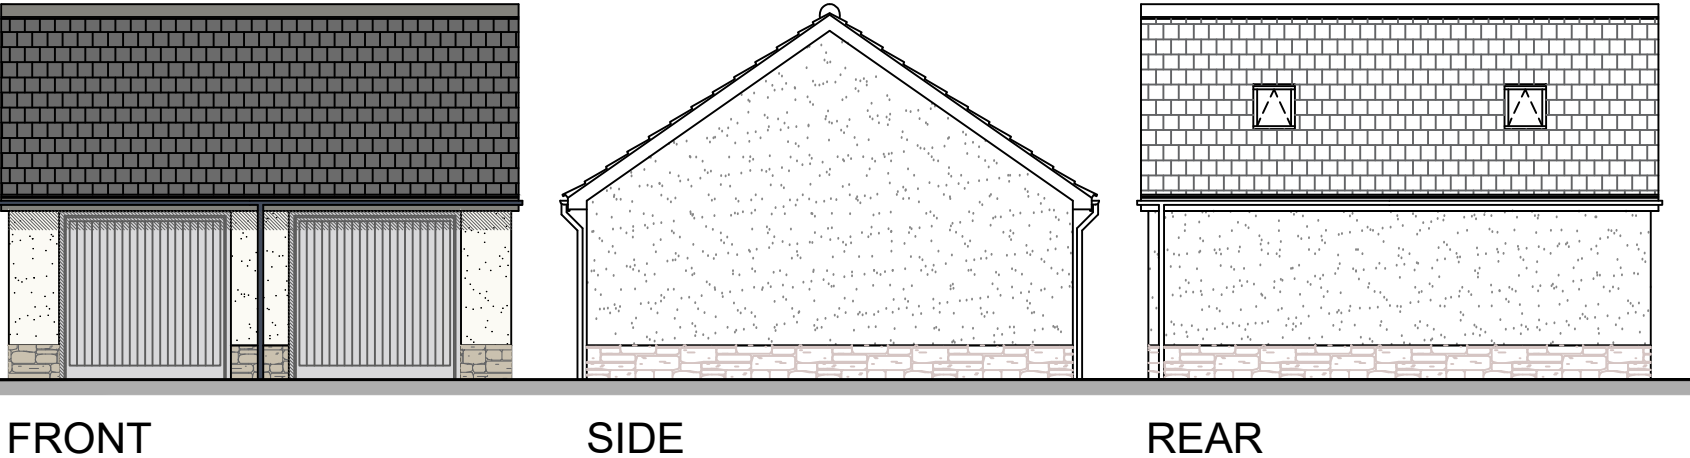

NOTE:
Finishes specified on this drawing are subject to change. Please refer to the external finishes layout plot finish.

Rainwater down pipe locations are indicative only, refer to engineers drainage layout for down pipe locations.

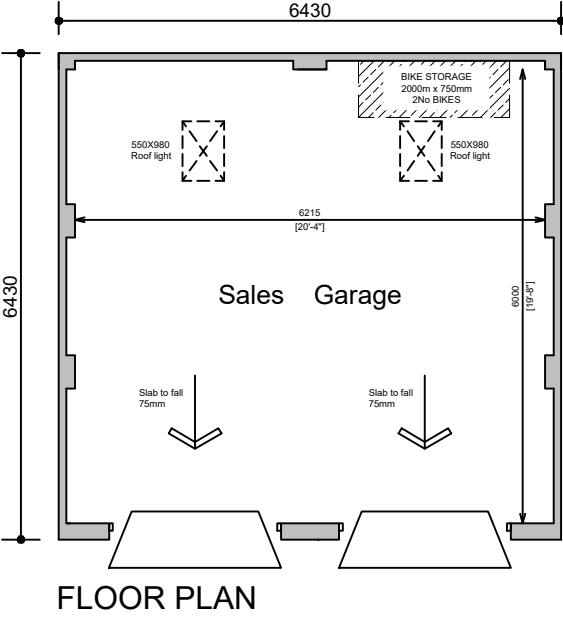

A	Revised to client comments.	15.10.20
REV.	DESCRIPTION	DATE
CLIENT		
Hale Construction		
JOB TITLE		
LEIROS PARK, NEATH.		
DRAWING TITLE		
Garage Details - Sheet 1 of 2.		
SCALE	DATE	DRAWN BY
1:100@A3	March 2020	SJ
DRAWING NO.	REVISION	
1602-GD-01	A	



10 Gold Tops
Newport
NP20 4PH

t. 01633 844970
e. info@hammond-ltd.co.uk

www.hammond-ltd.co.uk

© Hammond Architectural Limited 2016
Figured dimensions must be taken in preference to scaled dimensions and any discrepancies are to be referred to Hammond Architectural Ltd. Contractors, subcontractors and suppliers must verify all dimensions on site before commencing any work or making any workshop drawings.