




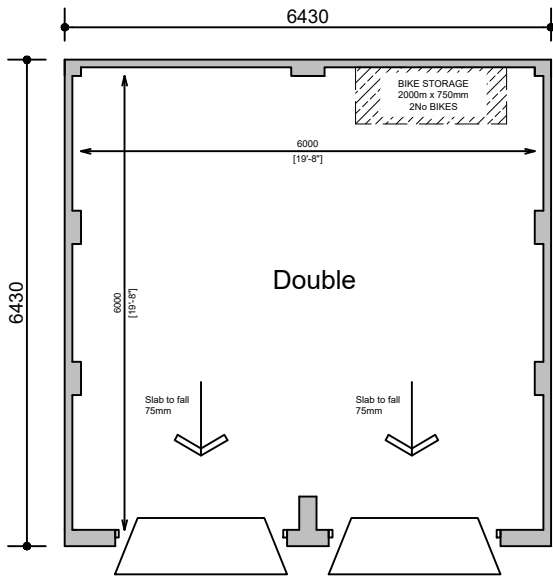

FLOOR PLAN

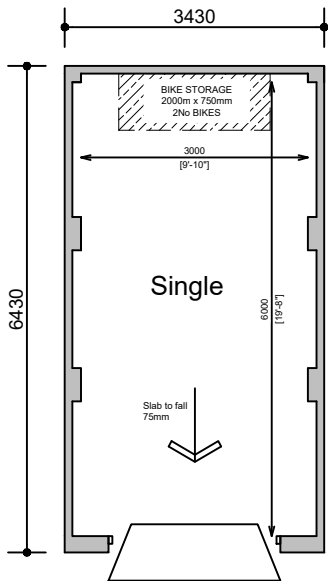


FLOOR PLAN

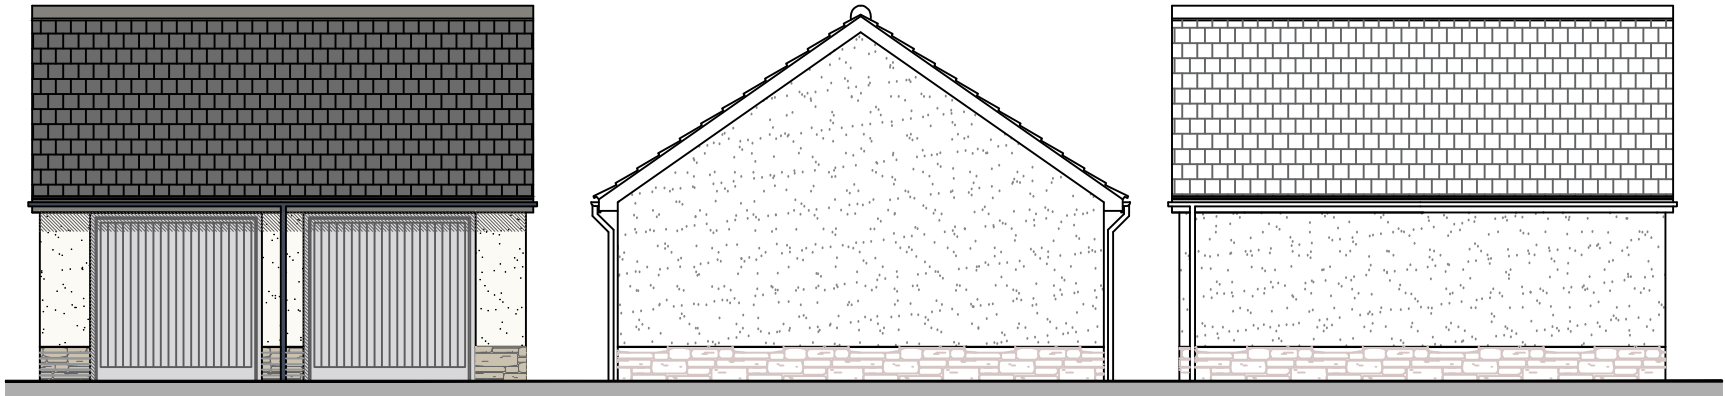

FRONT

SIDE

REAR

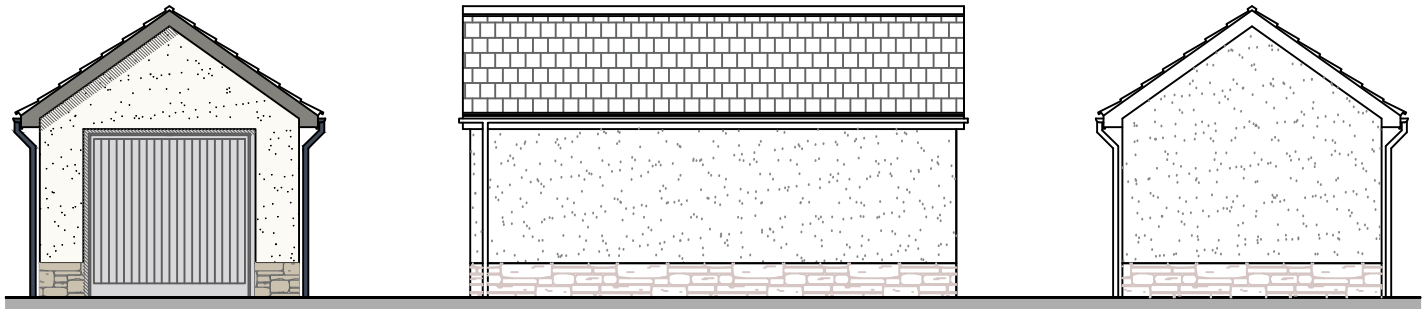

FRONT

SIDE

REAR

NOTE:

Finishes specified on this drawing are subject to change. Please refer to the external finishes layout plot finish.

Rainwater down pipe locations are indicative only, refer to engineers drainage layout for down pipe locations.



A Revised to client comments. 15.10.20

REV. DESCRIPTION DATE

CLIENT

Hale Construction

JOB TITLE

LEIROS PARK, NEATH.

DRAWING TITLE

Garage Details Sheet 2 of 2.

SCALE DATE DRAWN BY

1:100@A3 March 2020 SJ

DRAWING NO. REVISION

1602-GD-02 A



10 Gold Tops
Newport
NP20 4PH
t. 01633 844970
e. info@hammond-ltd.co.uk

www.hammond-ltd.co.uk

© Hammond Architectural Limited 2016
Figured dimensions must be taken in preference to scaled dimensions and any discrepancies are to be referred to Hammond Architectural Ltd. Contractors, subcontractors and suppliers must verify all dimensions on site before commencing any work or making any workshop drawings.