




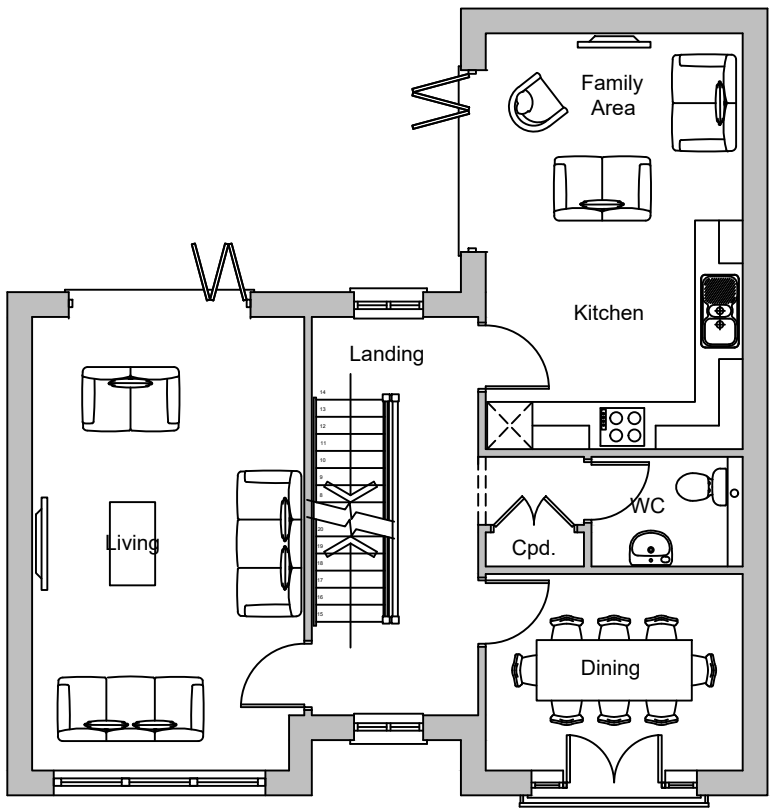

GROUND FLOOR

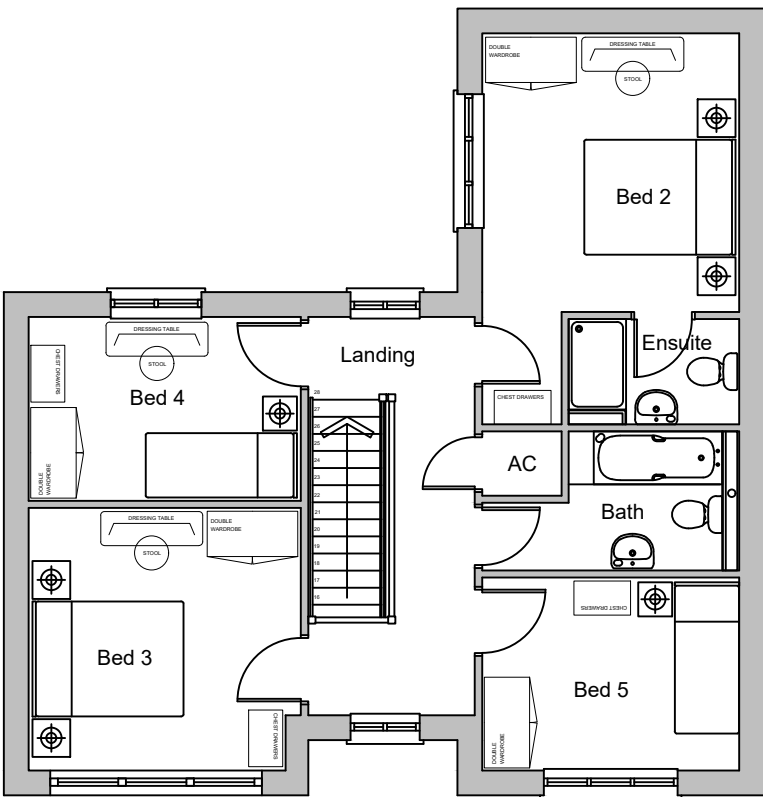

FIRST FLOOR PLAN

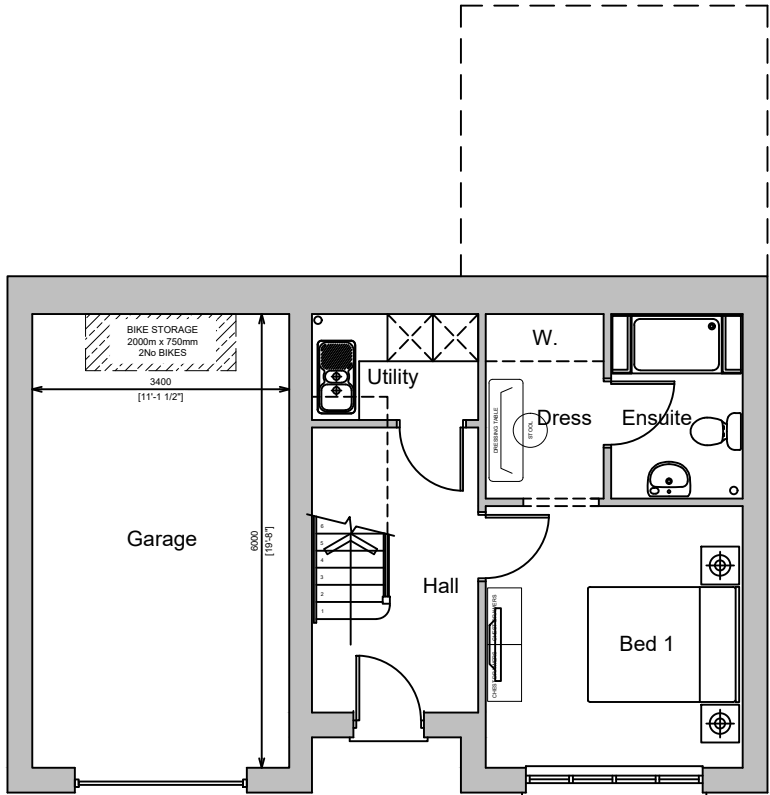

LOWER GROUND FLOOR

HOUSE TYPE AREA	
M ² = 167.02	Ft ² = 1798
Measured structurally between inner faces of blockwork & excludes any integral garage	



A	Revised to client comments.	15.10.20
REV.	DESCRIPTION	DATE

CLIENT
Hale Construction

JOB TITLE
LEIROS PARK, NEATH.

DRAWING TITLE
5 Bed Unit - Floor Plans.

SCALE	DATE	DRAWN BY
1:100@A3	March 2020	SJ

DRAWING NO. 1602-FP05/SL-01 A



10 Gold Tops
Newport
NP20 4PH

t. 01633 844970
e. info@hammond-ltd.co.uk

www.hammond-ltd.co.uk

© Hammond Architectural Limited 2016
Figured dimensions must be taken in preference to scaled dimensions and any discrepancies are to be referred to Hammond Architectural Ltd. Contractors, subcontractors and suppliers must verify all dimensions on site before commencing any work or making any workshop drawings.

5

NOTE:


Finishes specified on this drawing are subject to change. Please refer to the external finishes layout plot finish.

Rainwater down pipe locations are indicative only, refer to engineers drainage layout for down pipe locations.



Front Elevation

Side Elevation

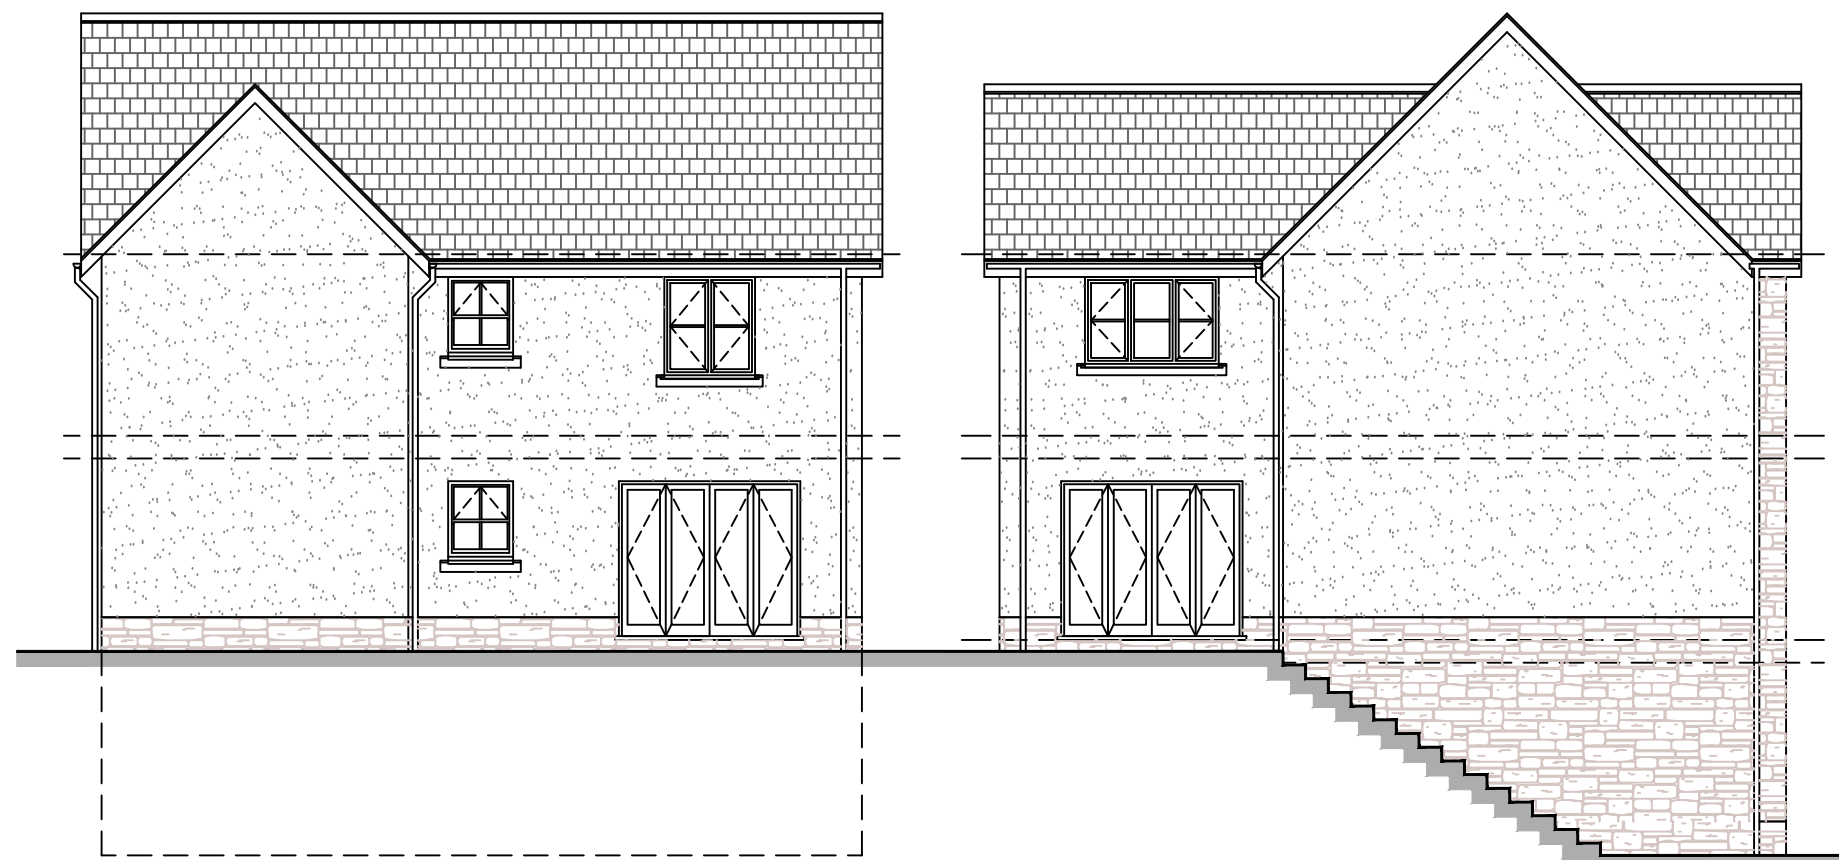

Rear Elevation

Side Elevation

A	Revised to client comments.	15.10.20
REV.	DESCRIPTION	DATE

CLIENT

Hale Construction

JOB TITLE

LEIROS PARK, NEATH.

DRAWING TITLE

5 Bed Unit - Elevations.

SCALE	DATE	DRAWN BY
1:100@A3	March 2020	SJ

DRAWING NO.	REVISION
1602-FP05/SL-02	A



10 Gold Tops
Newport
NP20 4PH

t. 01633 844970
e. info@hammond-ltd.co.uk

www.hammond-ltd.co.uk

© Hammond Architectural Limited 2016
Figured dimensions must be taken in preference to scaled dimensions and any discrepancies are to be referred to Hammond Architectural Ltd. Contractors, subcontractors and suppliers must verify all dimensions on site before commencing any work or making any workshop drawings.