



- GENERAL NOTES
- DO NOT SCALE THIS DRAWING.
 - CONTRACTOR TO CHECK ALL DIMENSIONS AND REPORT ALL ERRORS AND OMISSIONS TO THE ENGINEER.
 - ANY DISCREPANCY TO BE REPORTED IMMEDIATELY TO THE ENGINEER.
 - THIS DRAWING TO BE READ IN CONJUNCTION WITH ALL RELEVANT ARCHITECTS, STRUCTURAL, SERVICES AND SPECIALISTS DRAWINGS AND SPECIFICATIONS.

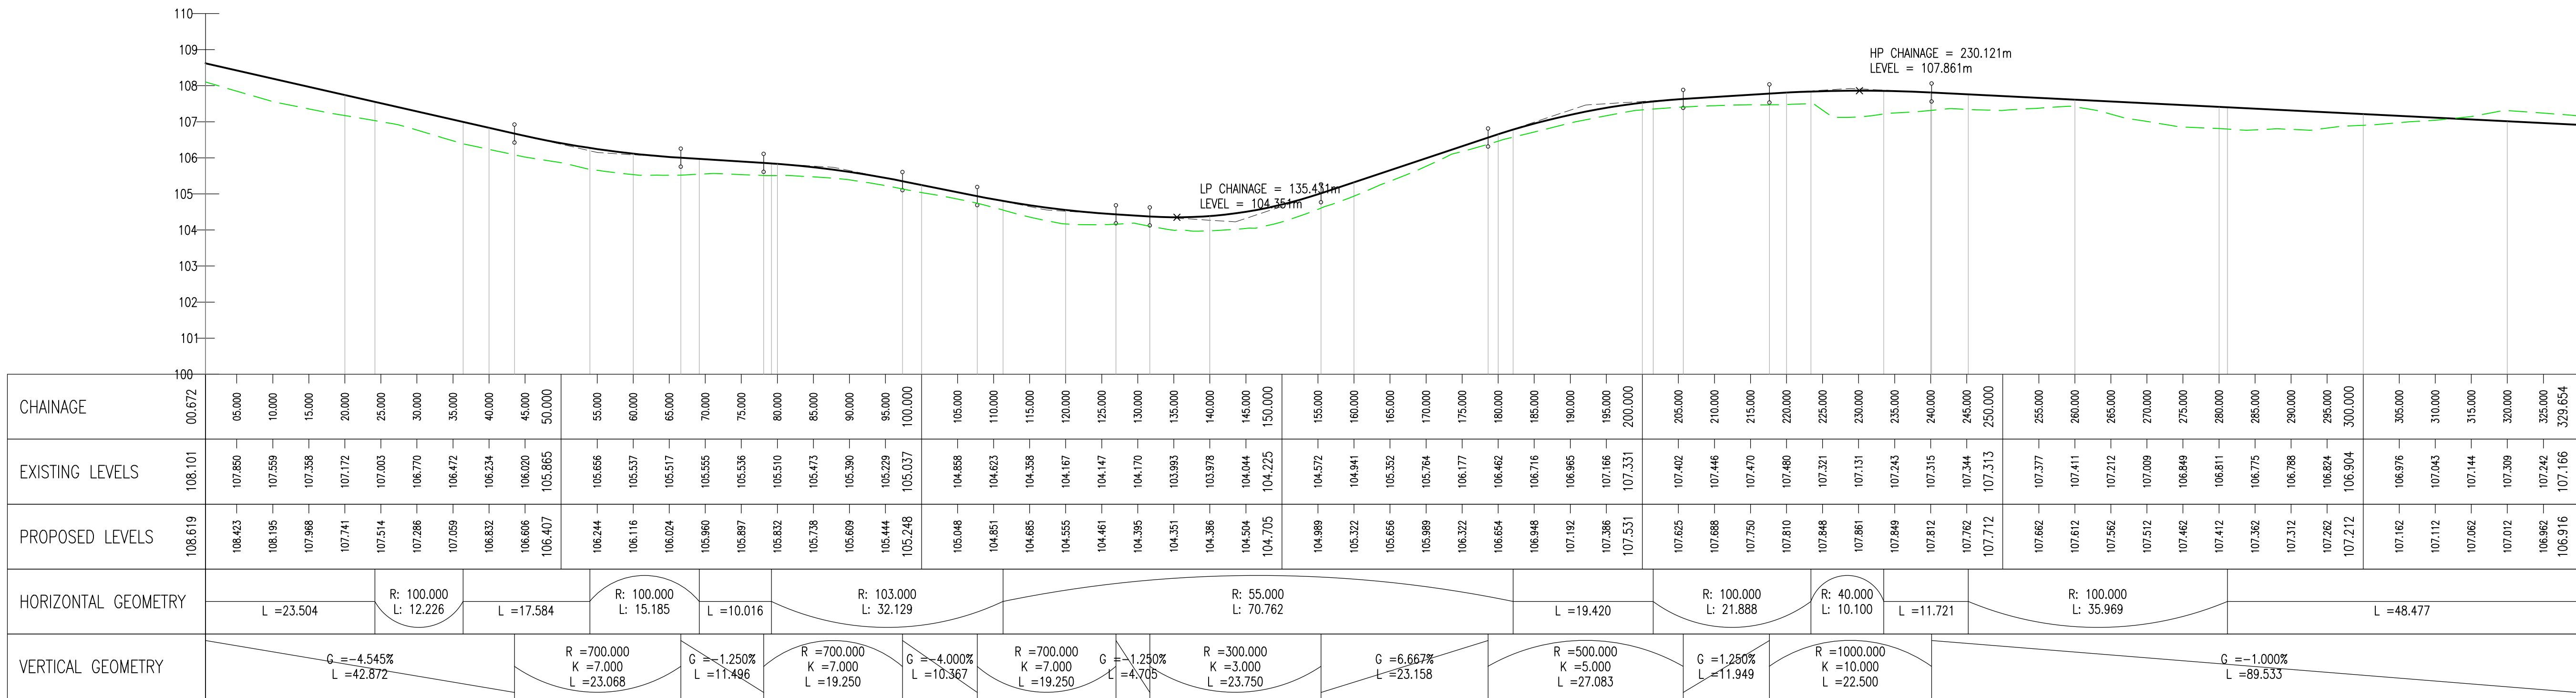


RD7 HIGHWAY LONGSECTION

SCALE - 1:500H, 1:100V

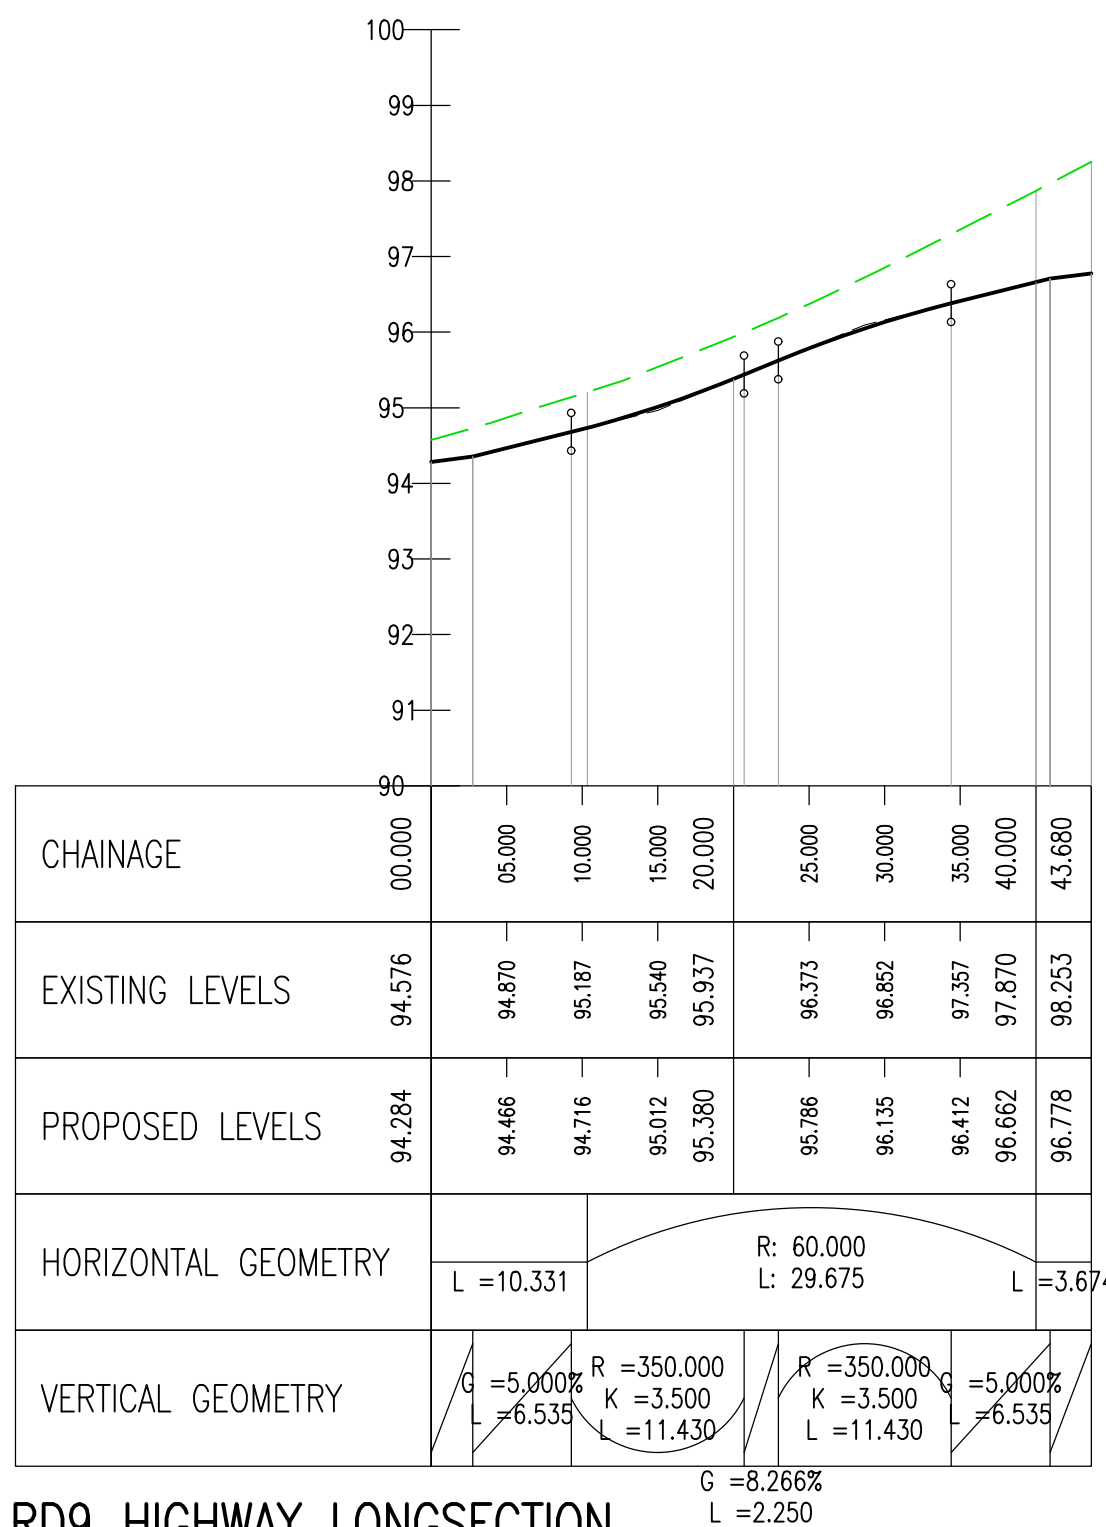


RD9 HIGHWAY LONGSECTION

SCALE - 1:500H, 1:100V

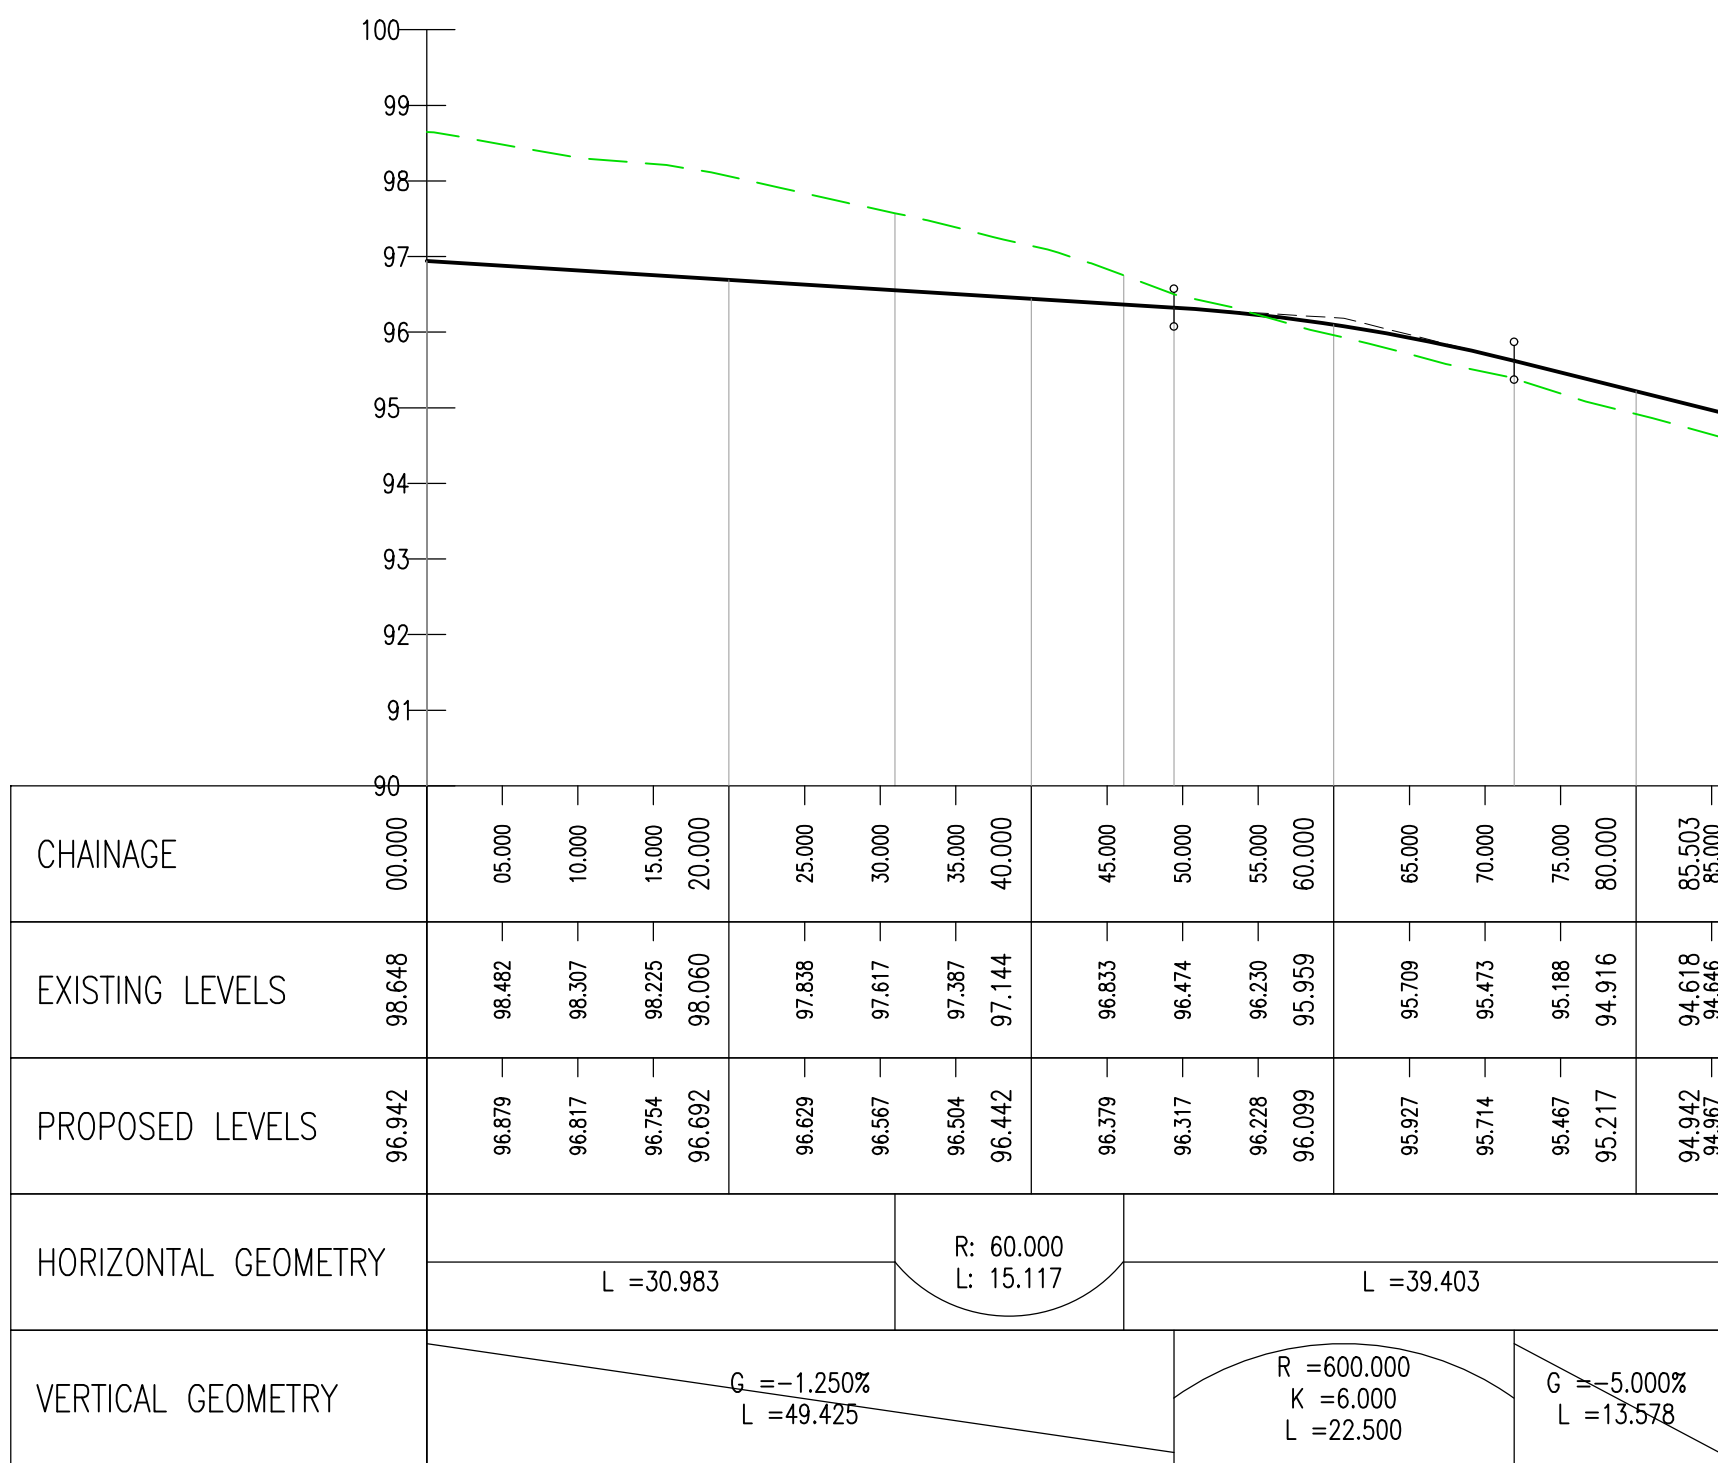


RD10 HIGHWAY LONGSECTION

SCALE - 1:500H, 1:100V

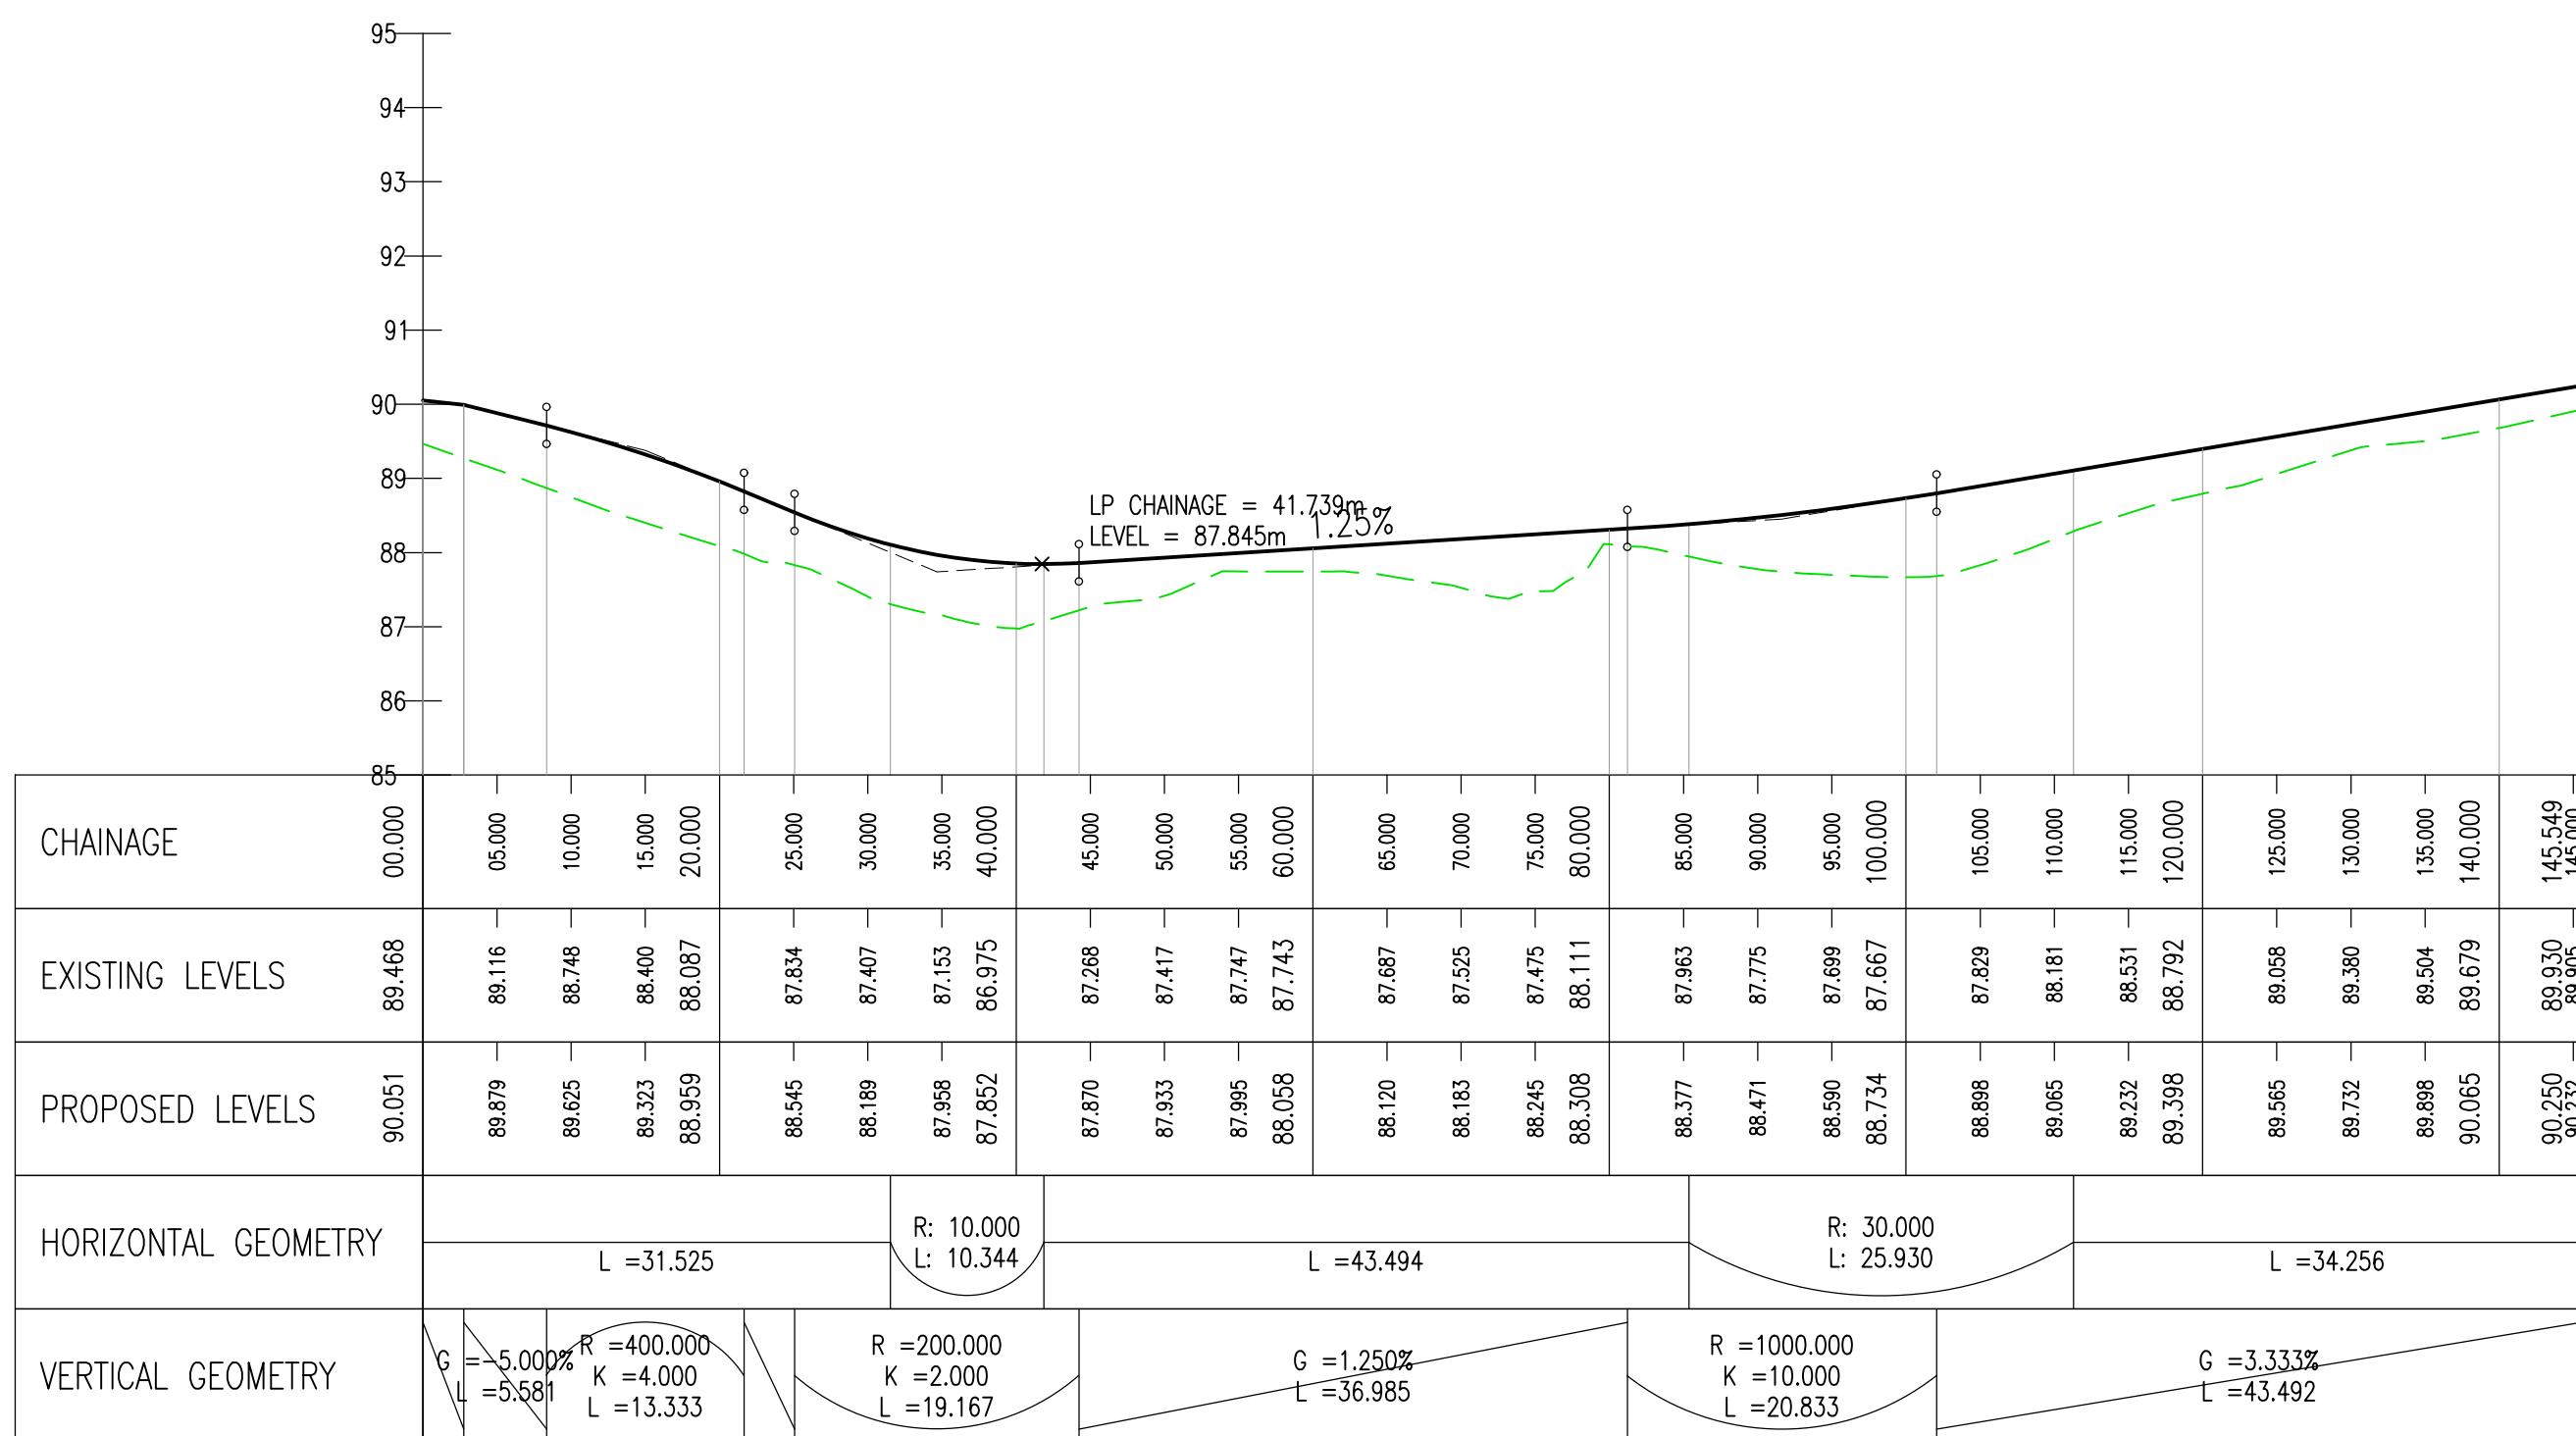

RD12 HIGHWAY LONGSECTION

SCALE - 1:500H, 1:100V

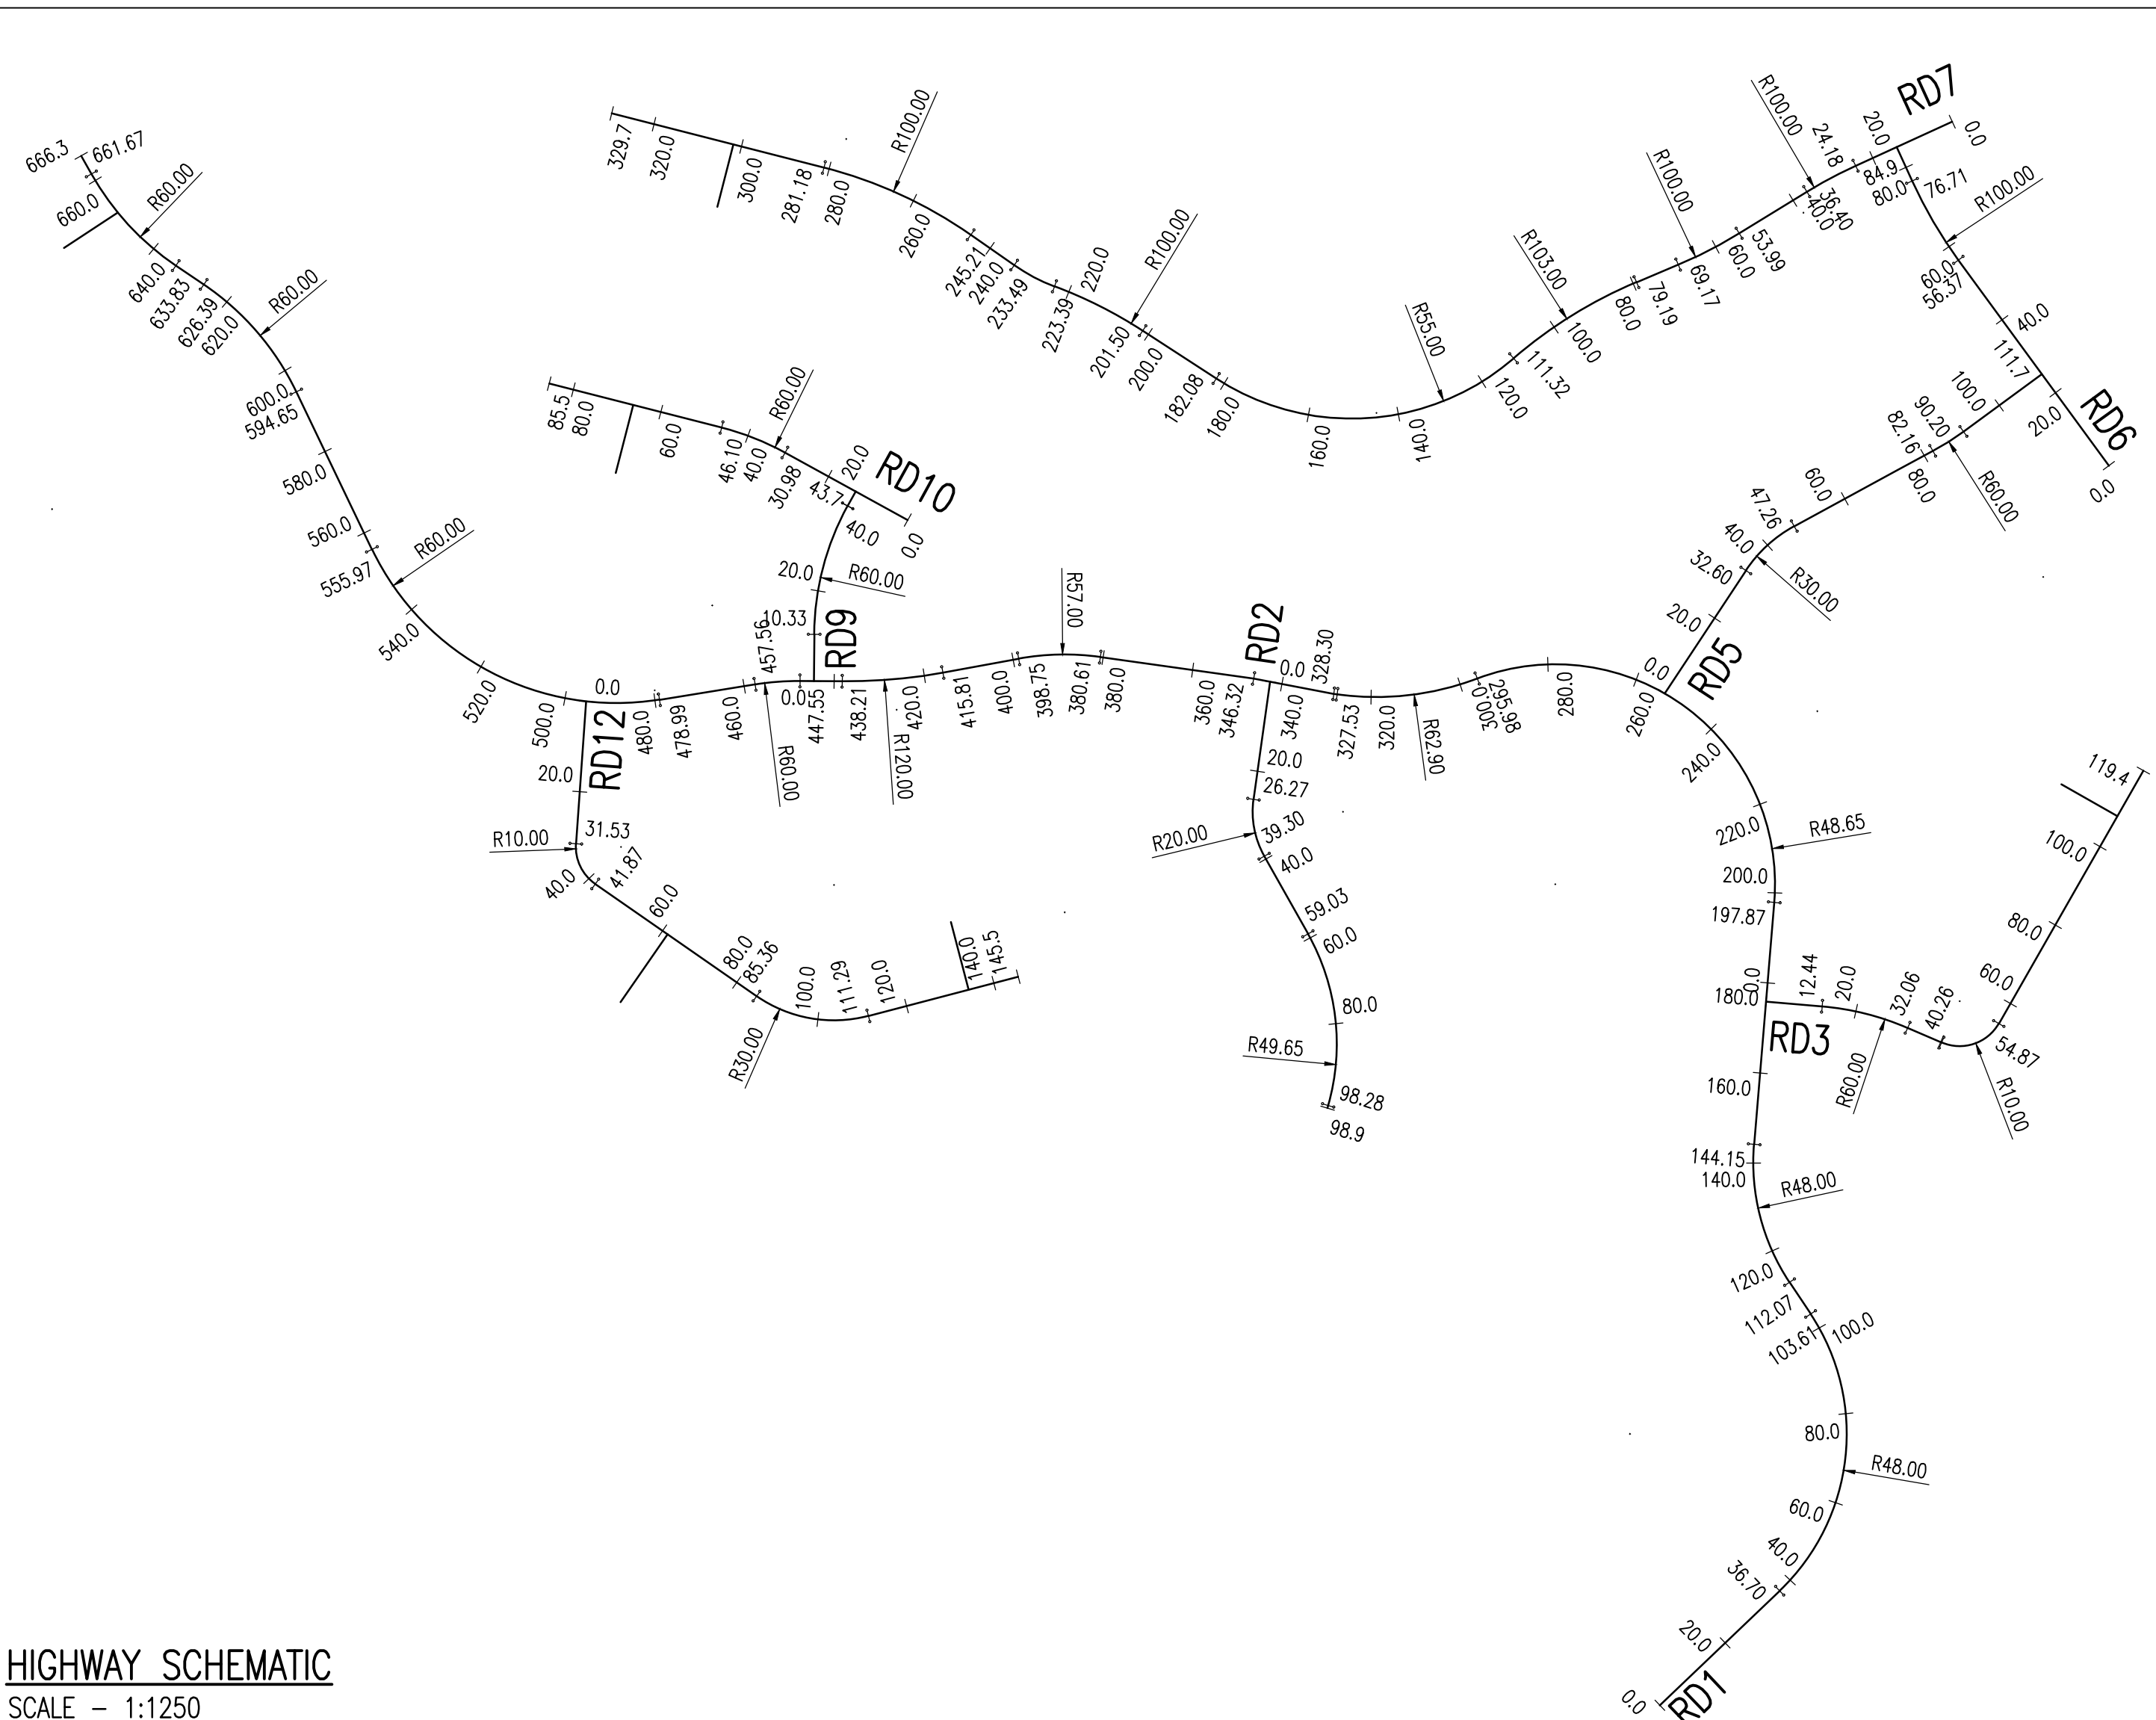

DRAWING UPDATED TO INCLUDE HIGHWAY LONGSECTIONS.			
Rev	Detail	By	Date
A			08.09.20

Reinforcement schedules nos.

CB3 CONSULT
Structural & Civil Engineering Consultants
First Floor
7 St James Crescent
Swansea
SA1 1AG
Telephone: 01792 473 182
e-mail: admin@cb3consult.co.uk
web: www.cb3consult.co.uk

Client: **Hale**

Project: **RESIDENTIAL DEVELOPMENT AT LEIROS PARK DRIVE NEATH**

Drawing Title: **HIGHWAY LONGSECTIONS SHEET 2 OF 2**

INFORMATION			
Project No.	Drawing No.	Rev	Rev
C0589	C-007		
Scale: AS SHOWN	Date: 28.02.17	Sheet No: 17	Revision: A
Drawn: BP	Checked: BP		

© This drawing may not be copied without prior written permission.