




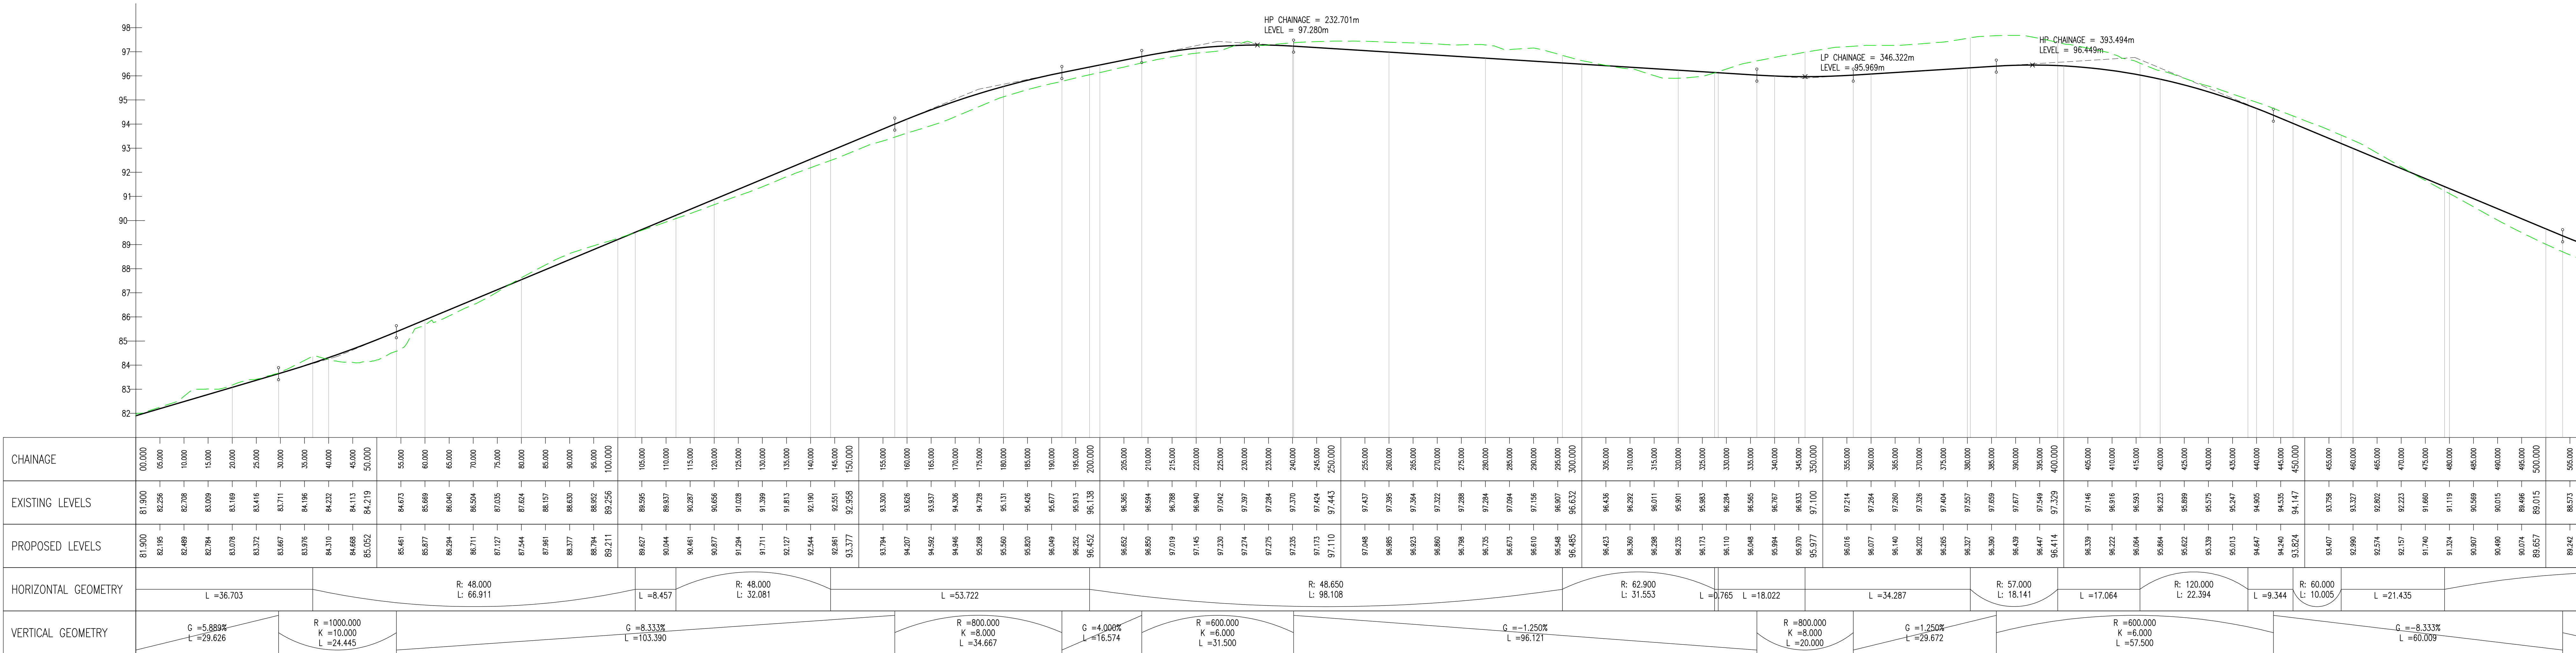


RD1 HIGHWAY LONGSECTION
SCALE - 1:500H, 1:100V

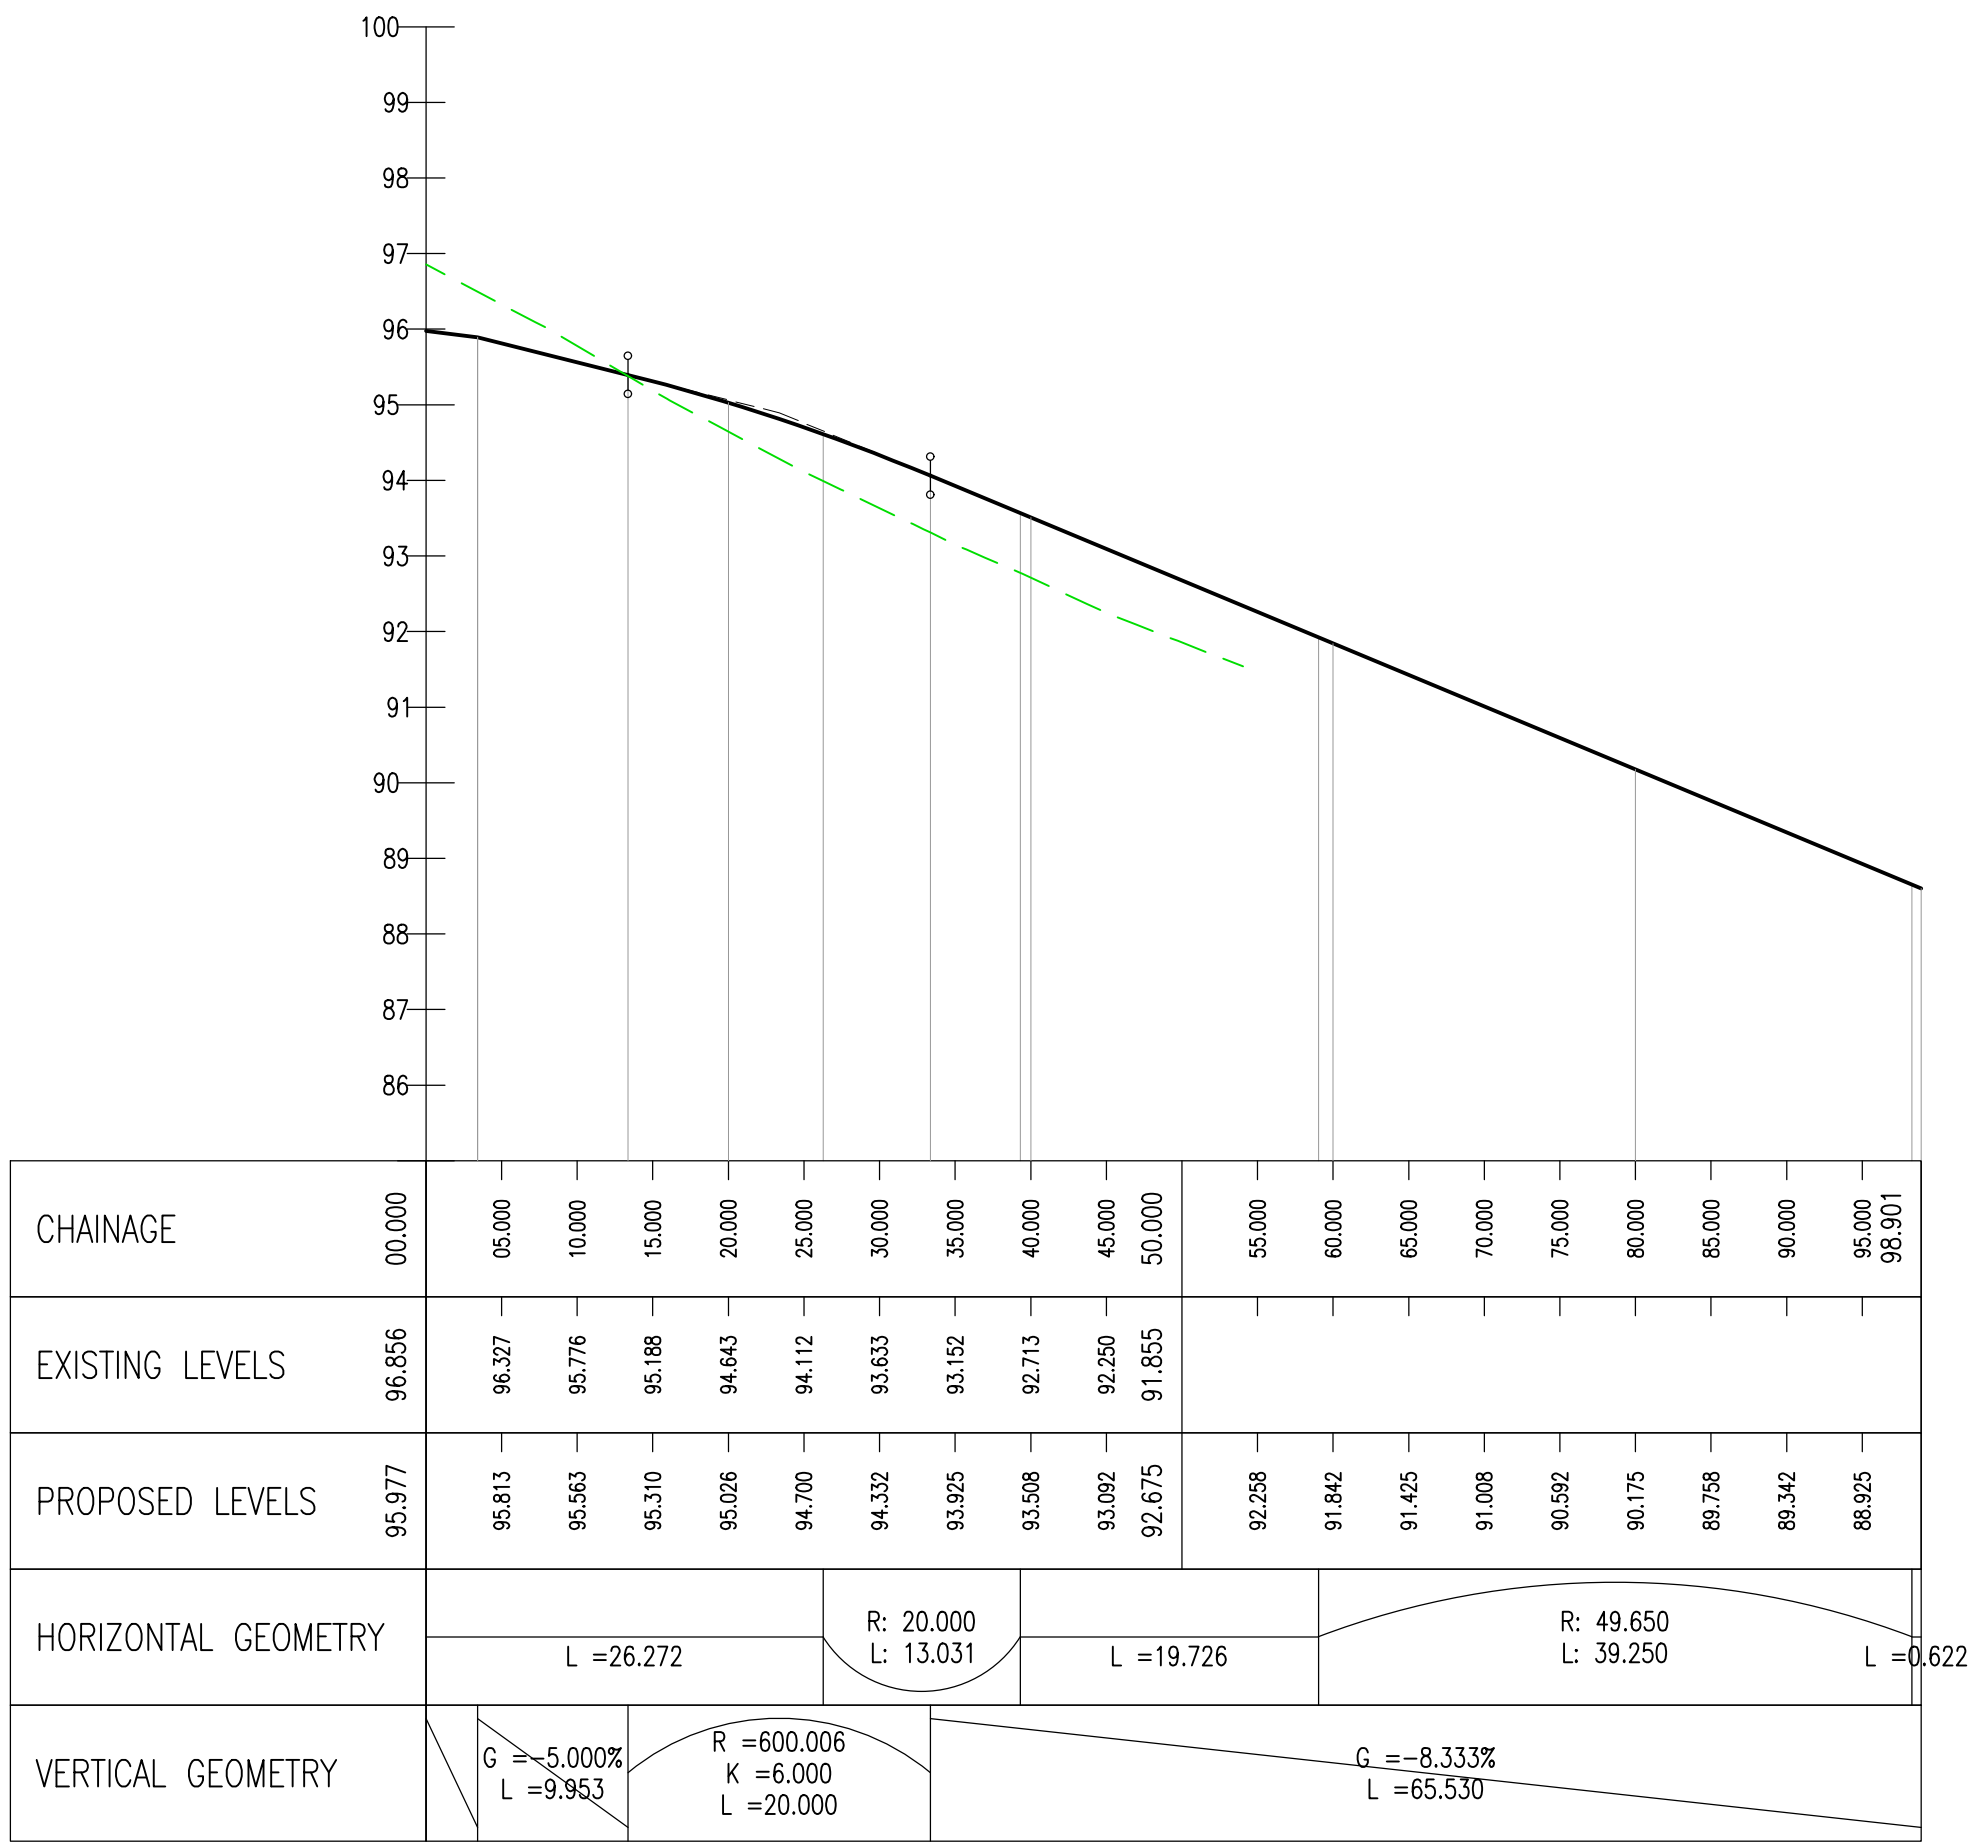


RD2 HIGHWAY LONGSECTION
SCALE - 1:500H, 1:100V

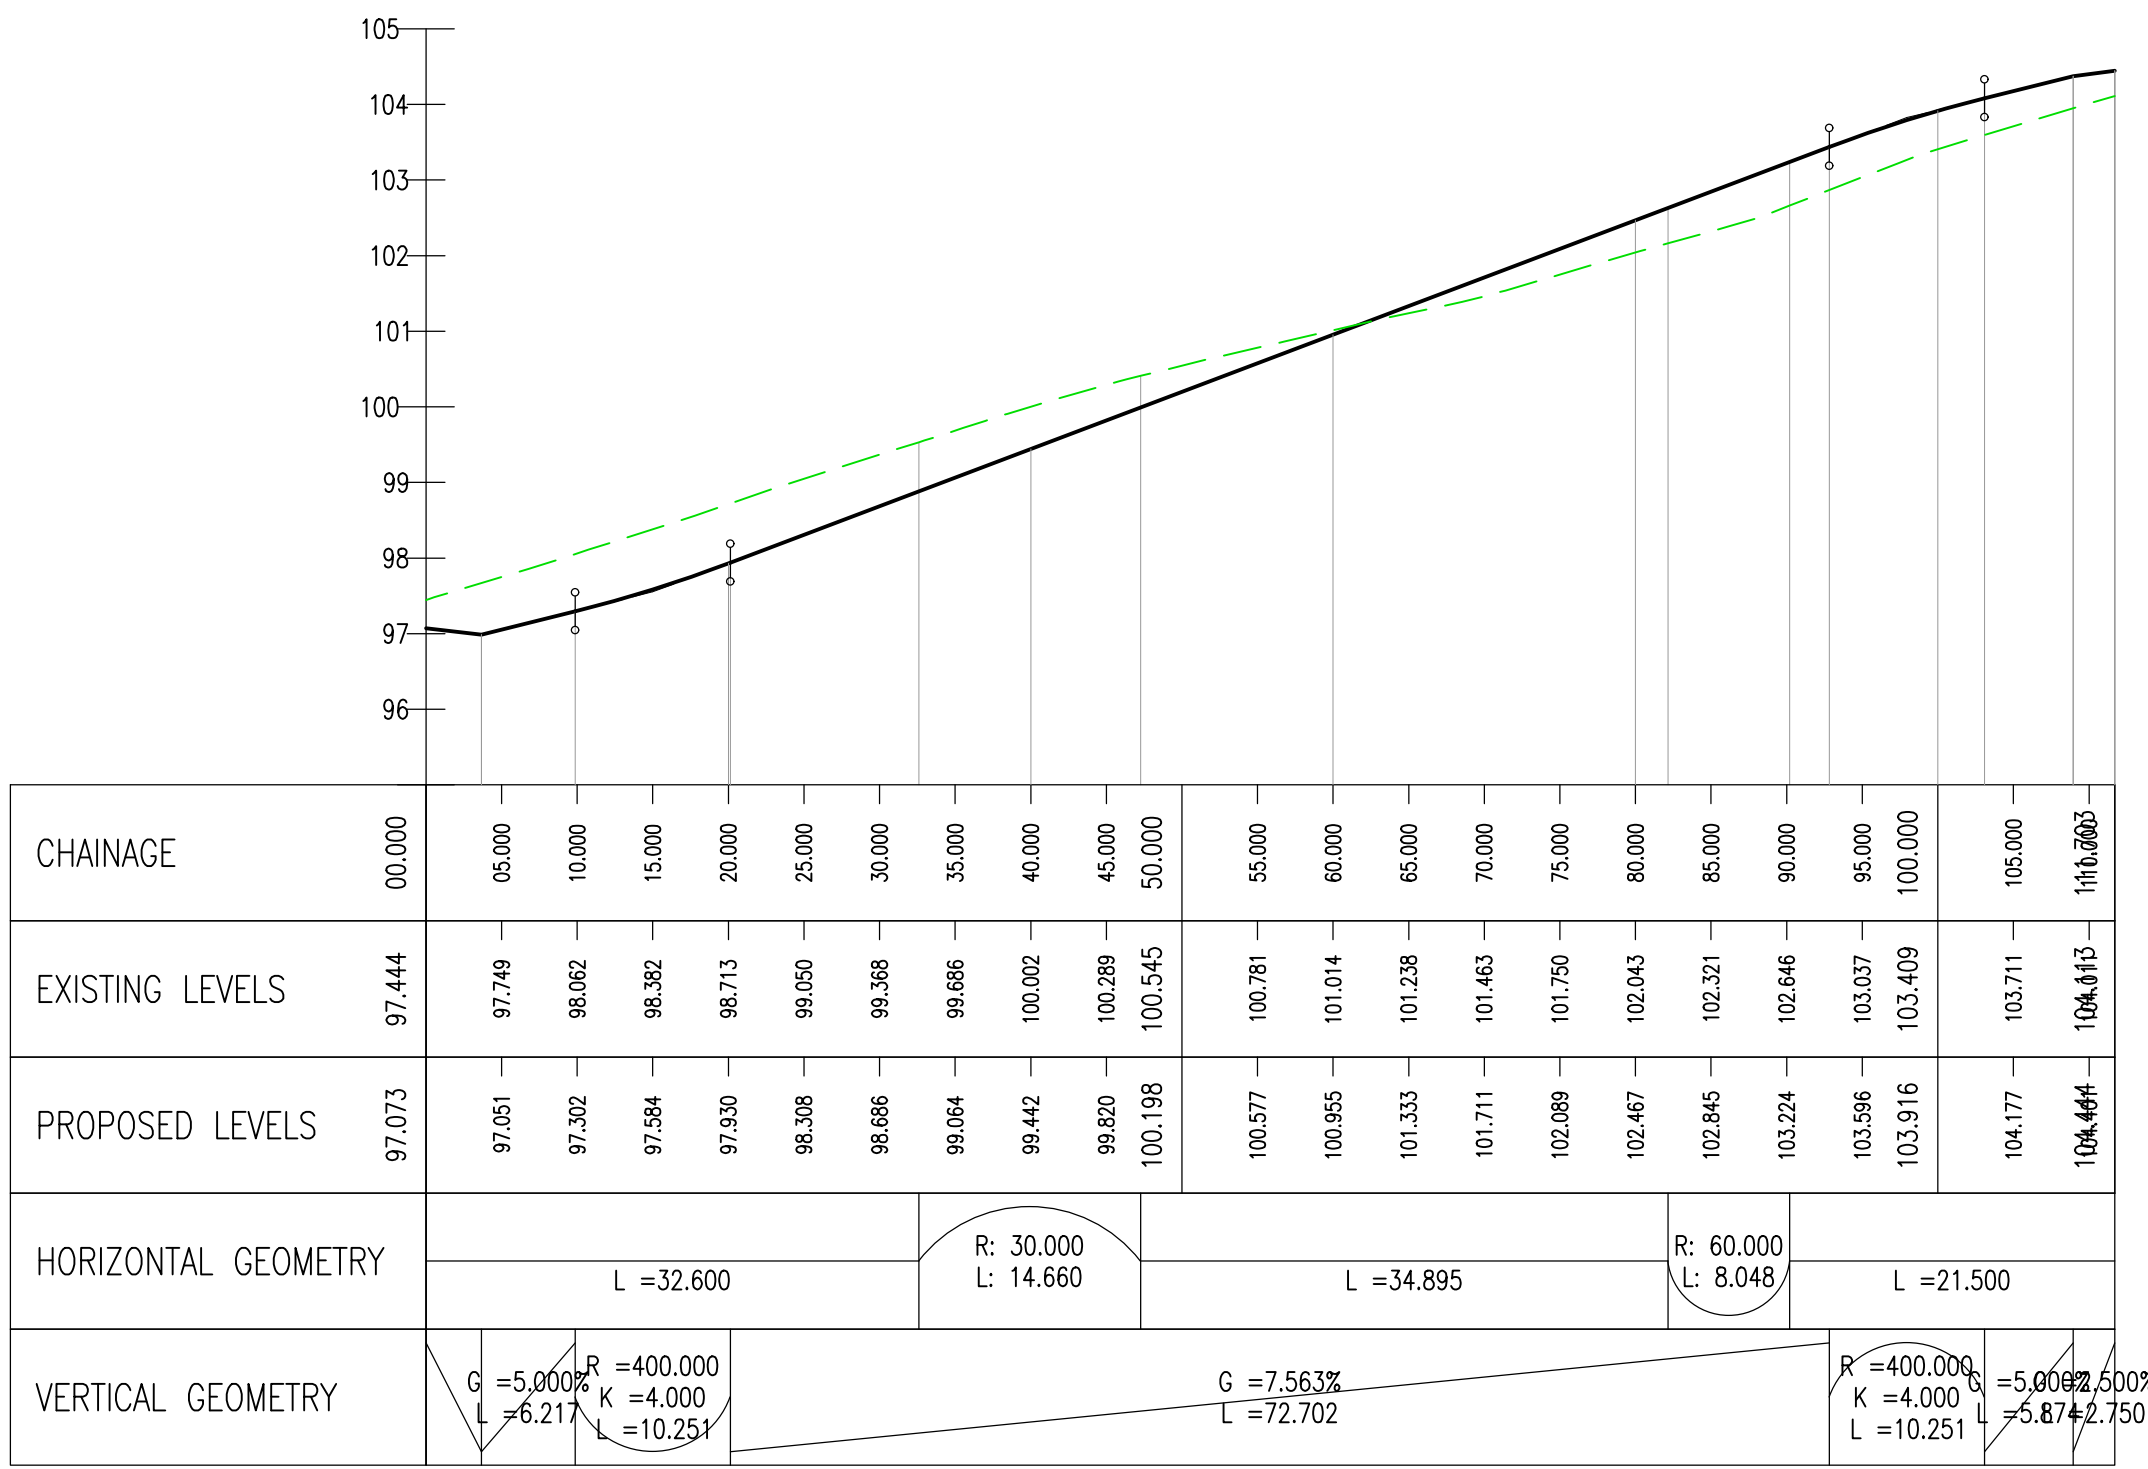


RD5 HIGHWAY LONGSECTION
SCALE - 1:500H, 1:100V

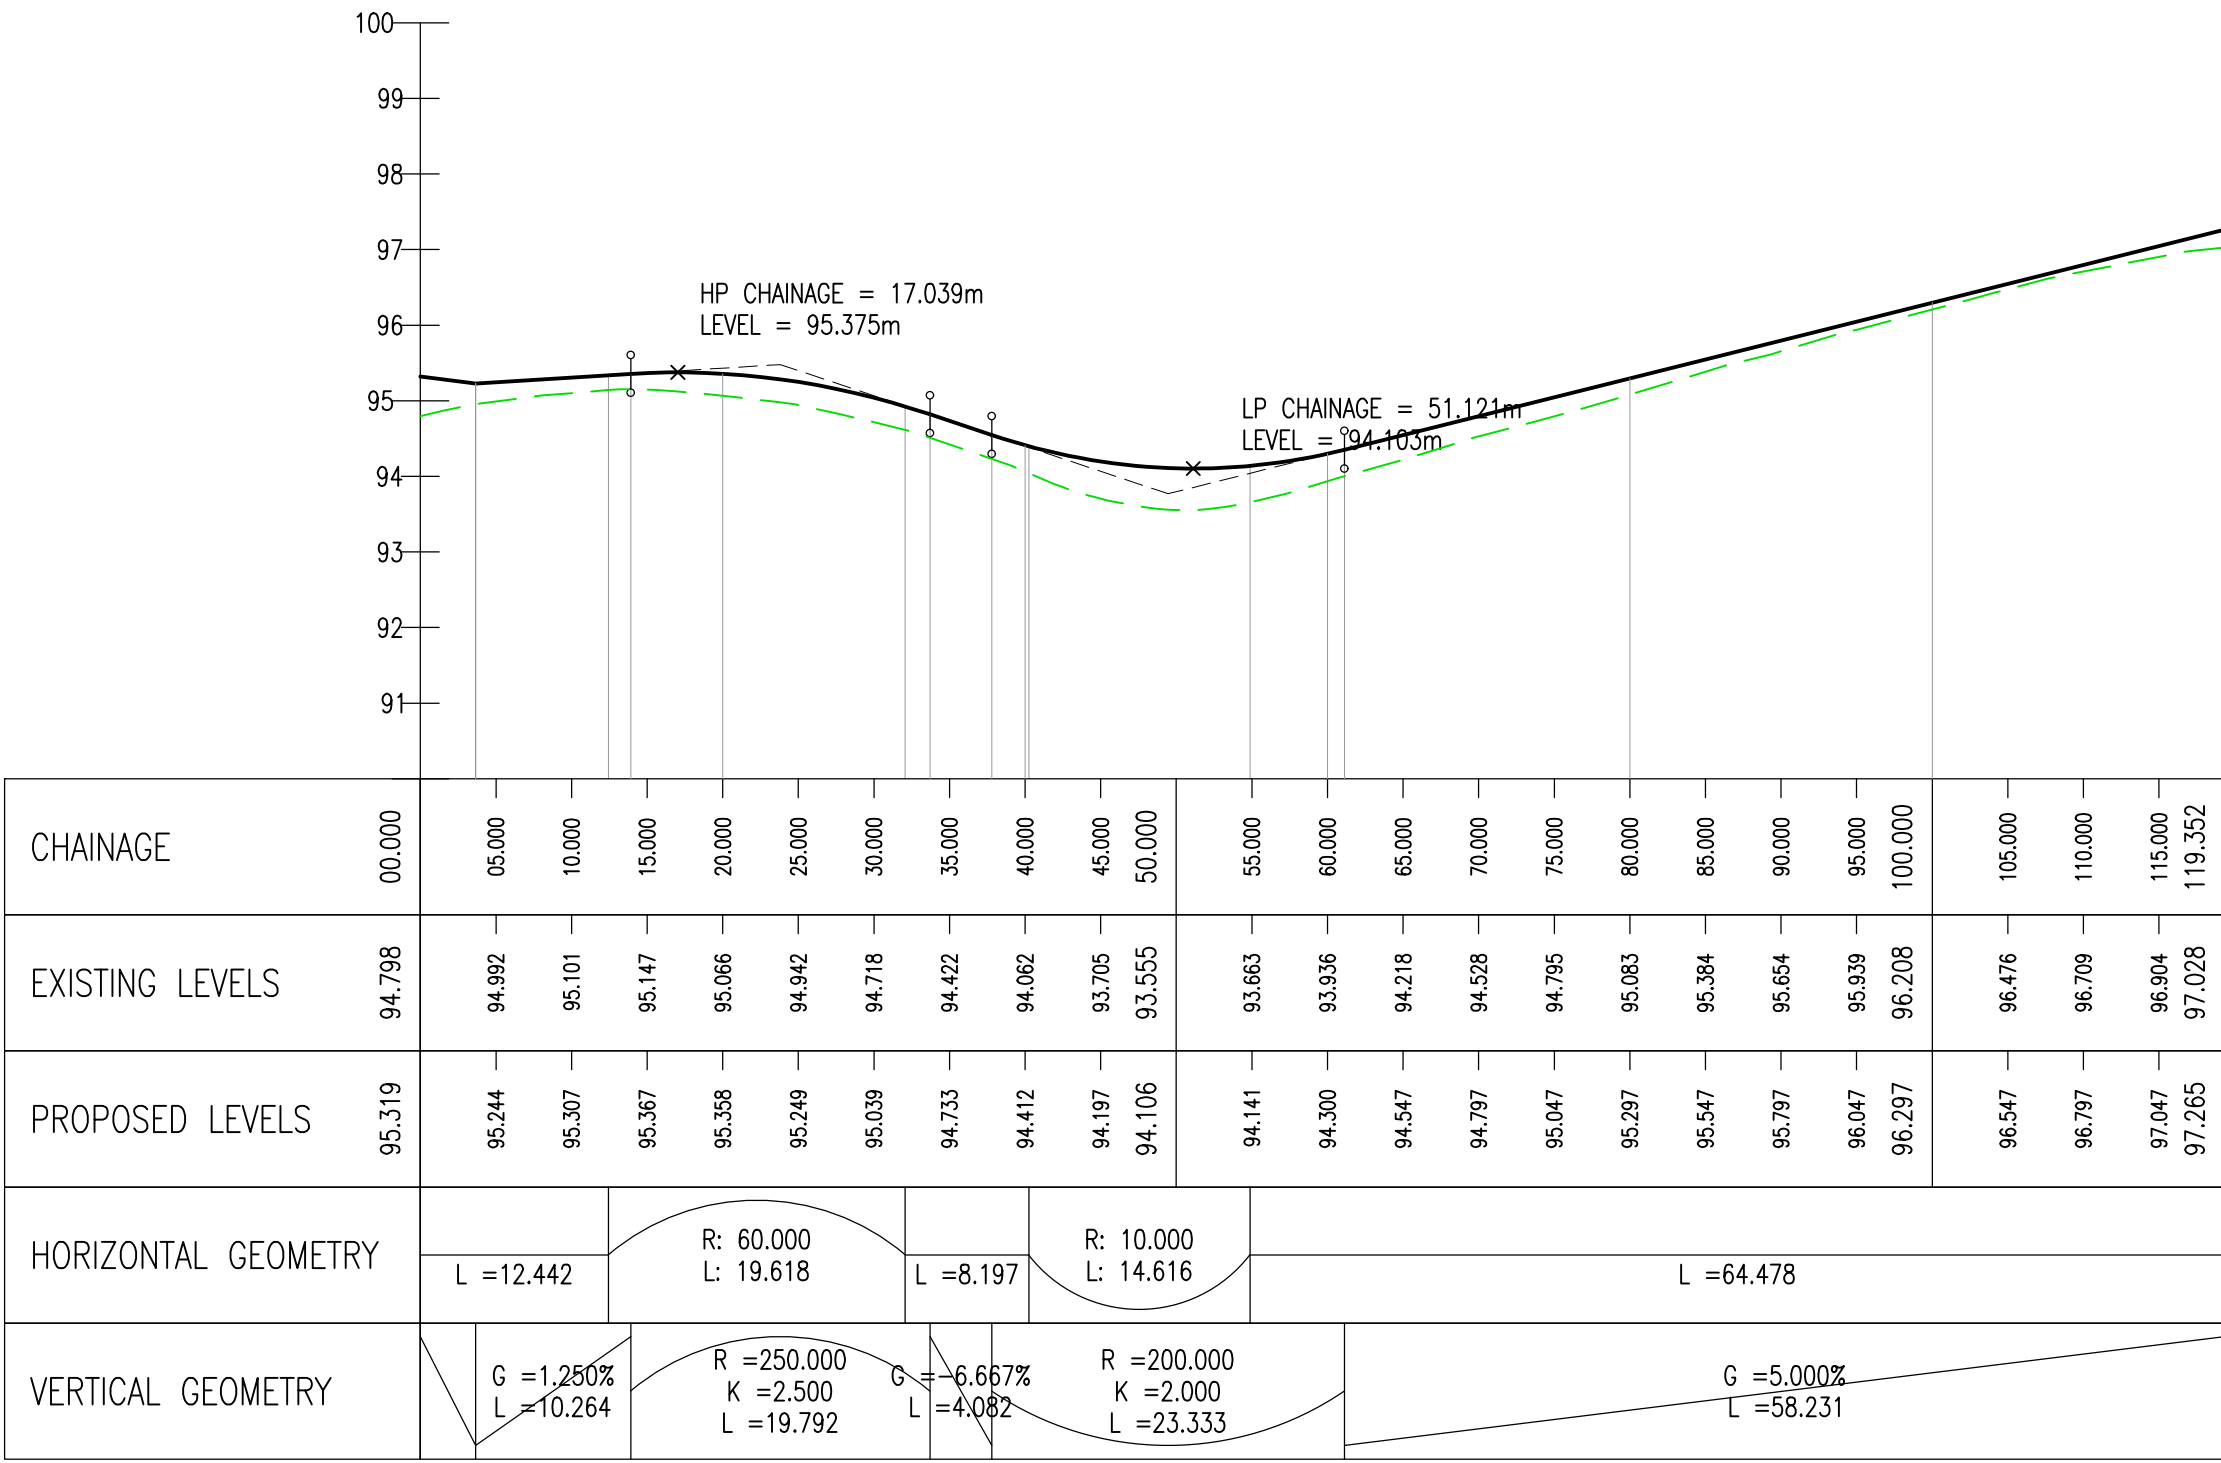


RD3 HIGHWAY LONGSECTION
SCALE - 1:500H, 1:100V

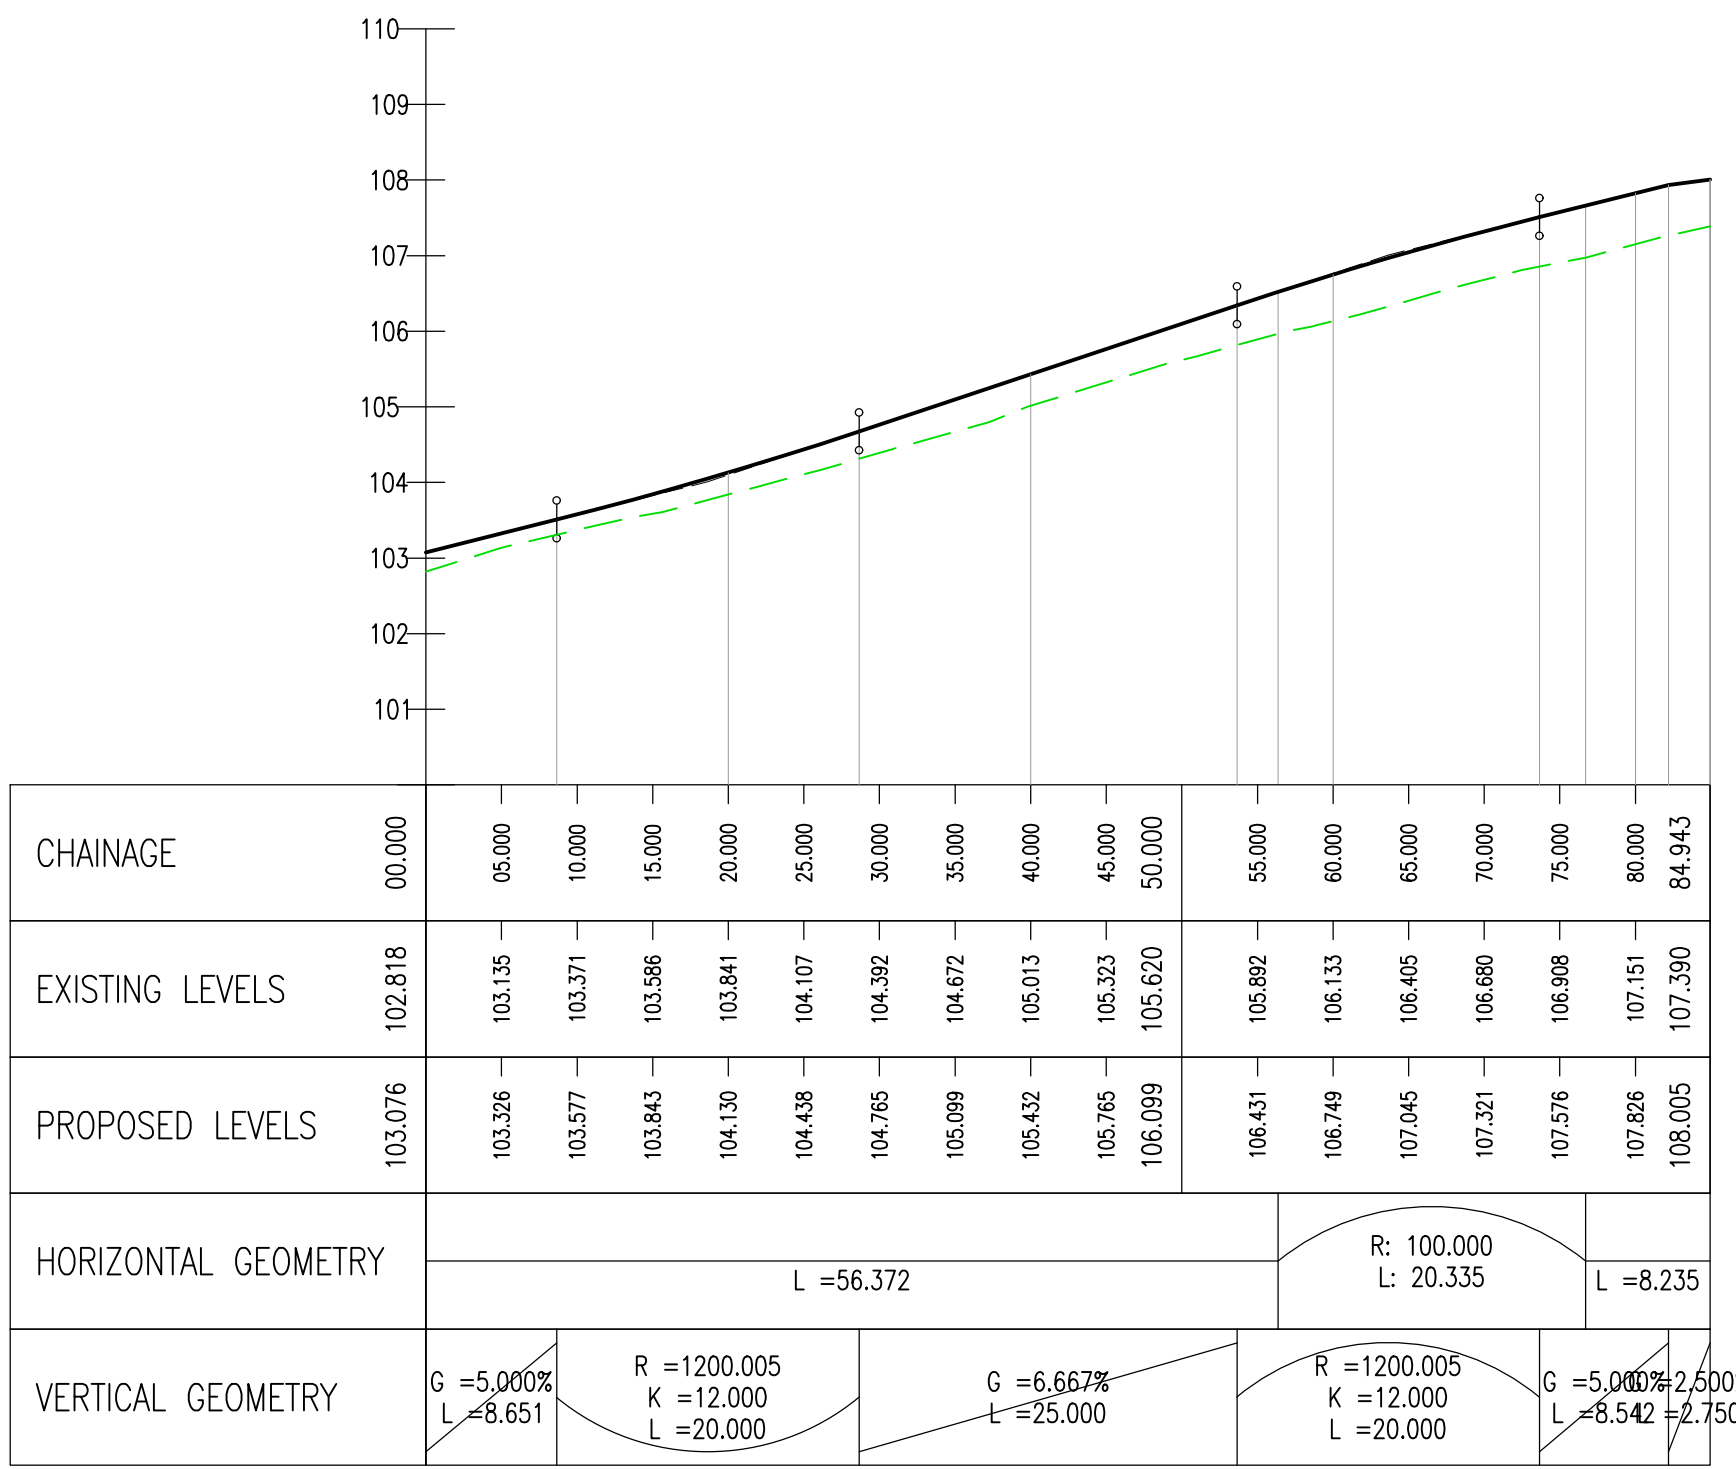

RD6 HIGHWAY LONGSECTION
SCALE - 1:500H, 1:100V

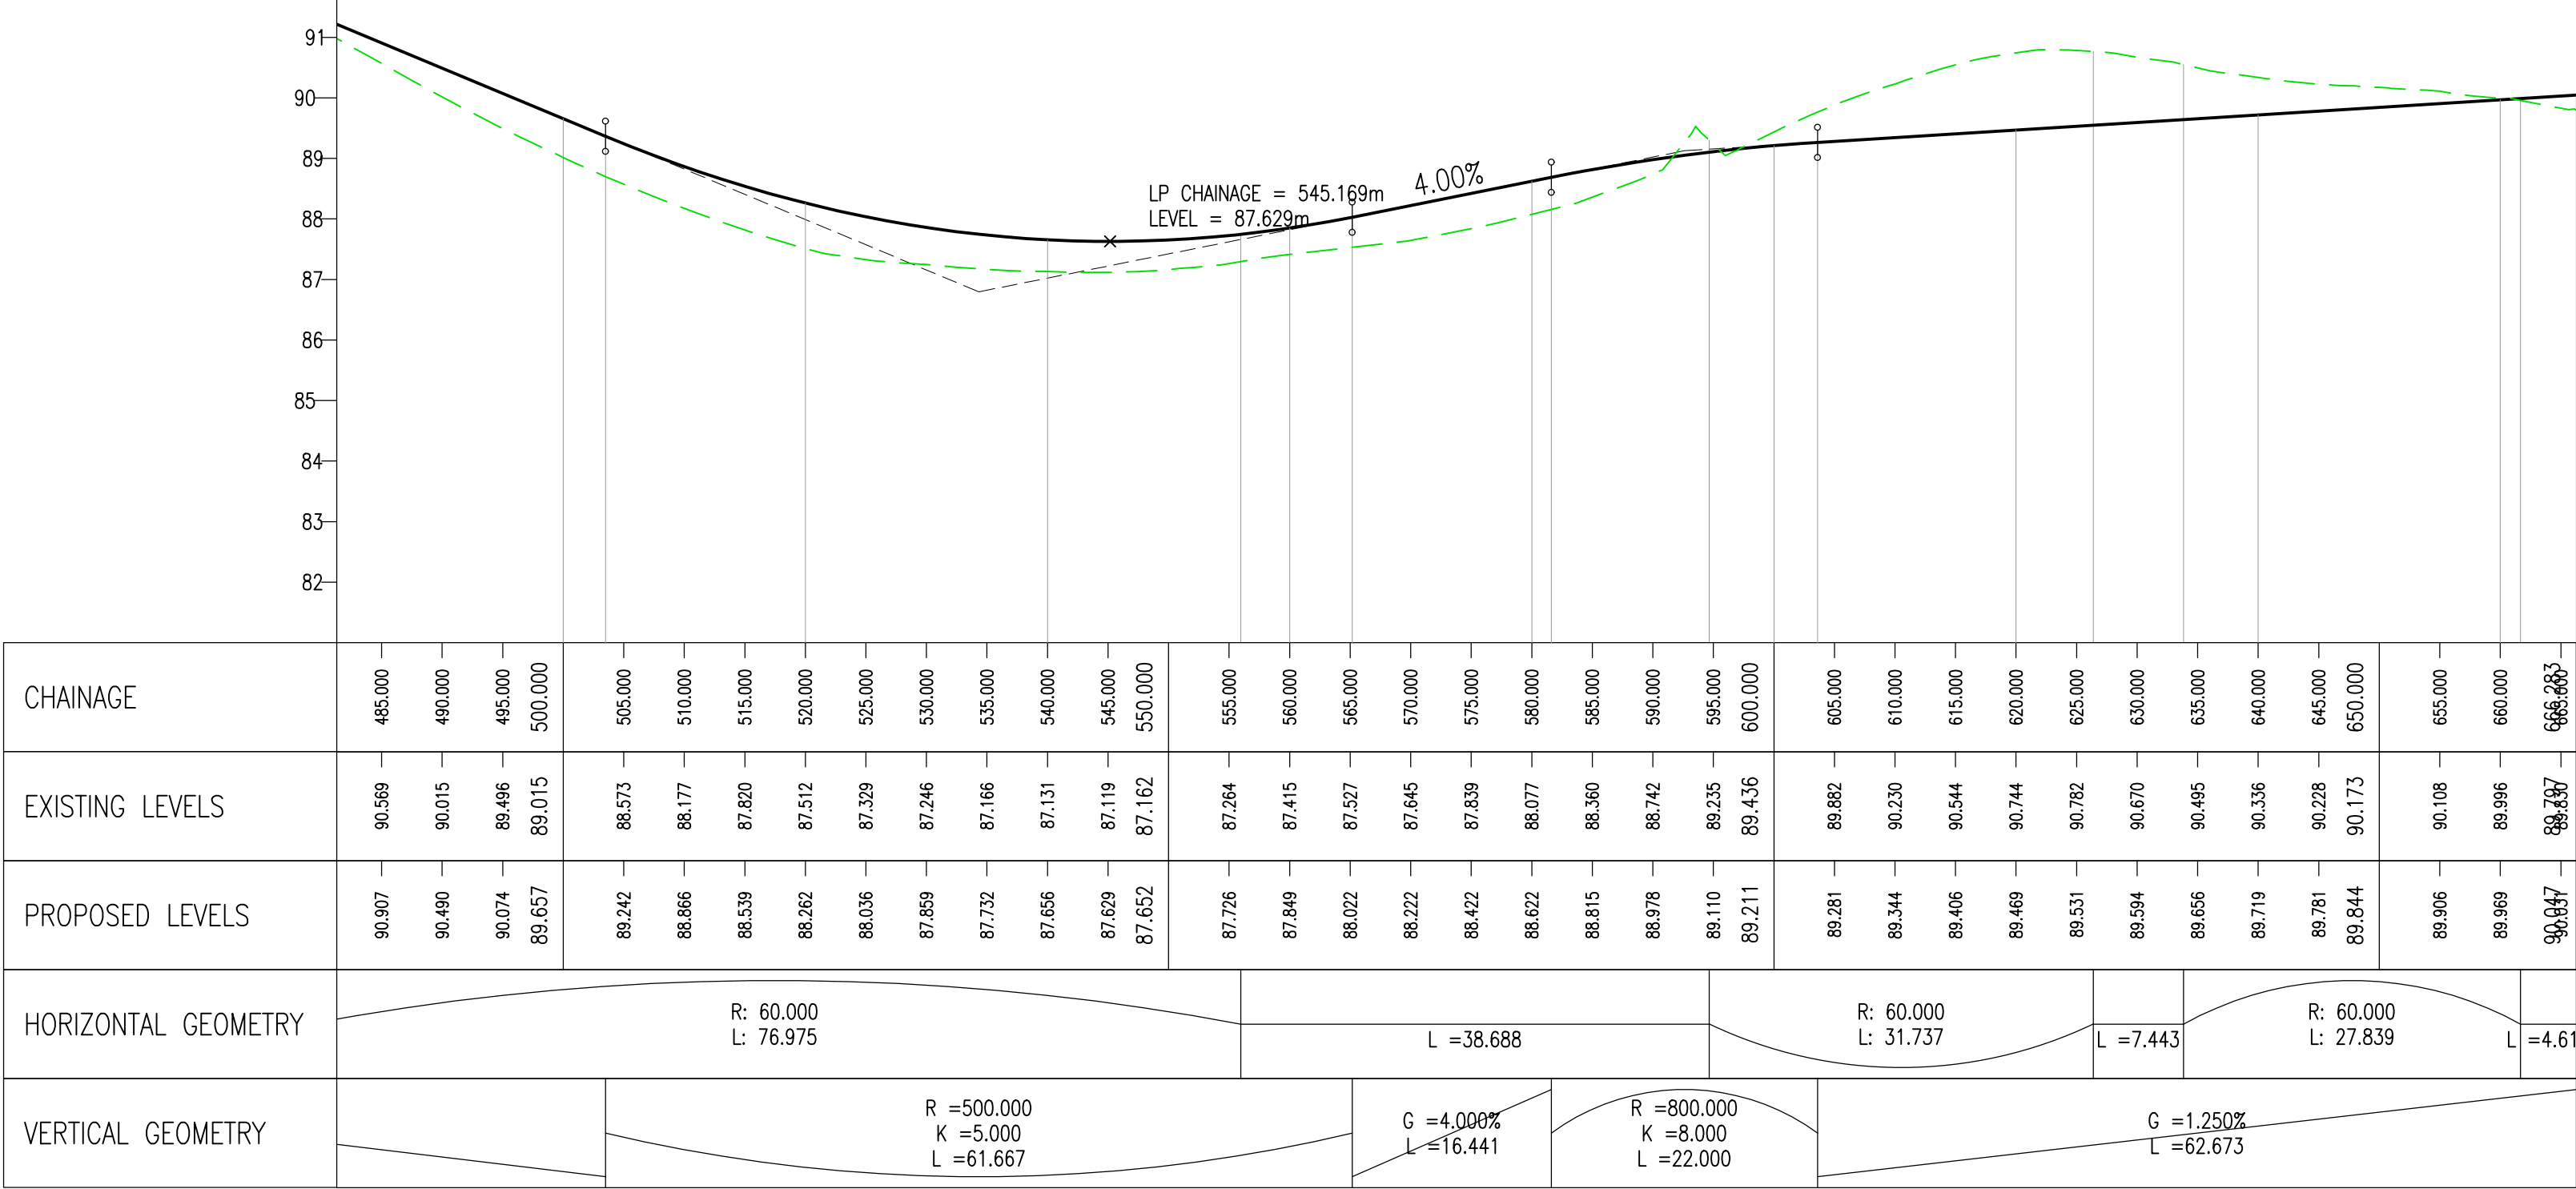

RD1 HIGHWAY LONGSECTION CONT.
SCALE - 1:500H, 1:100V

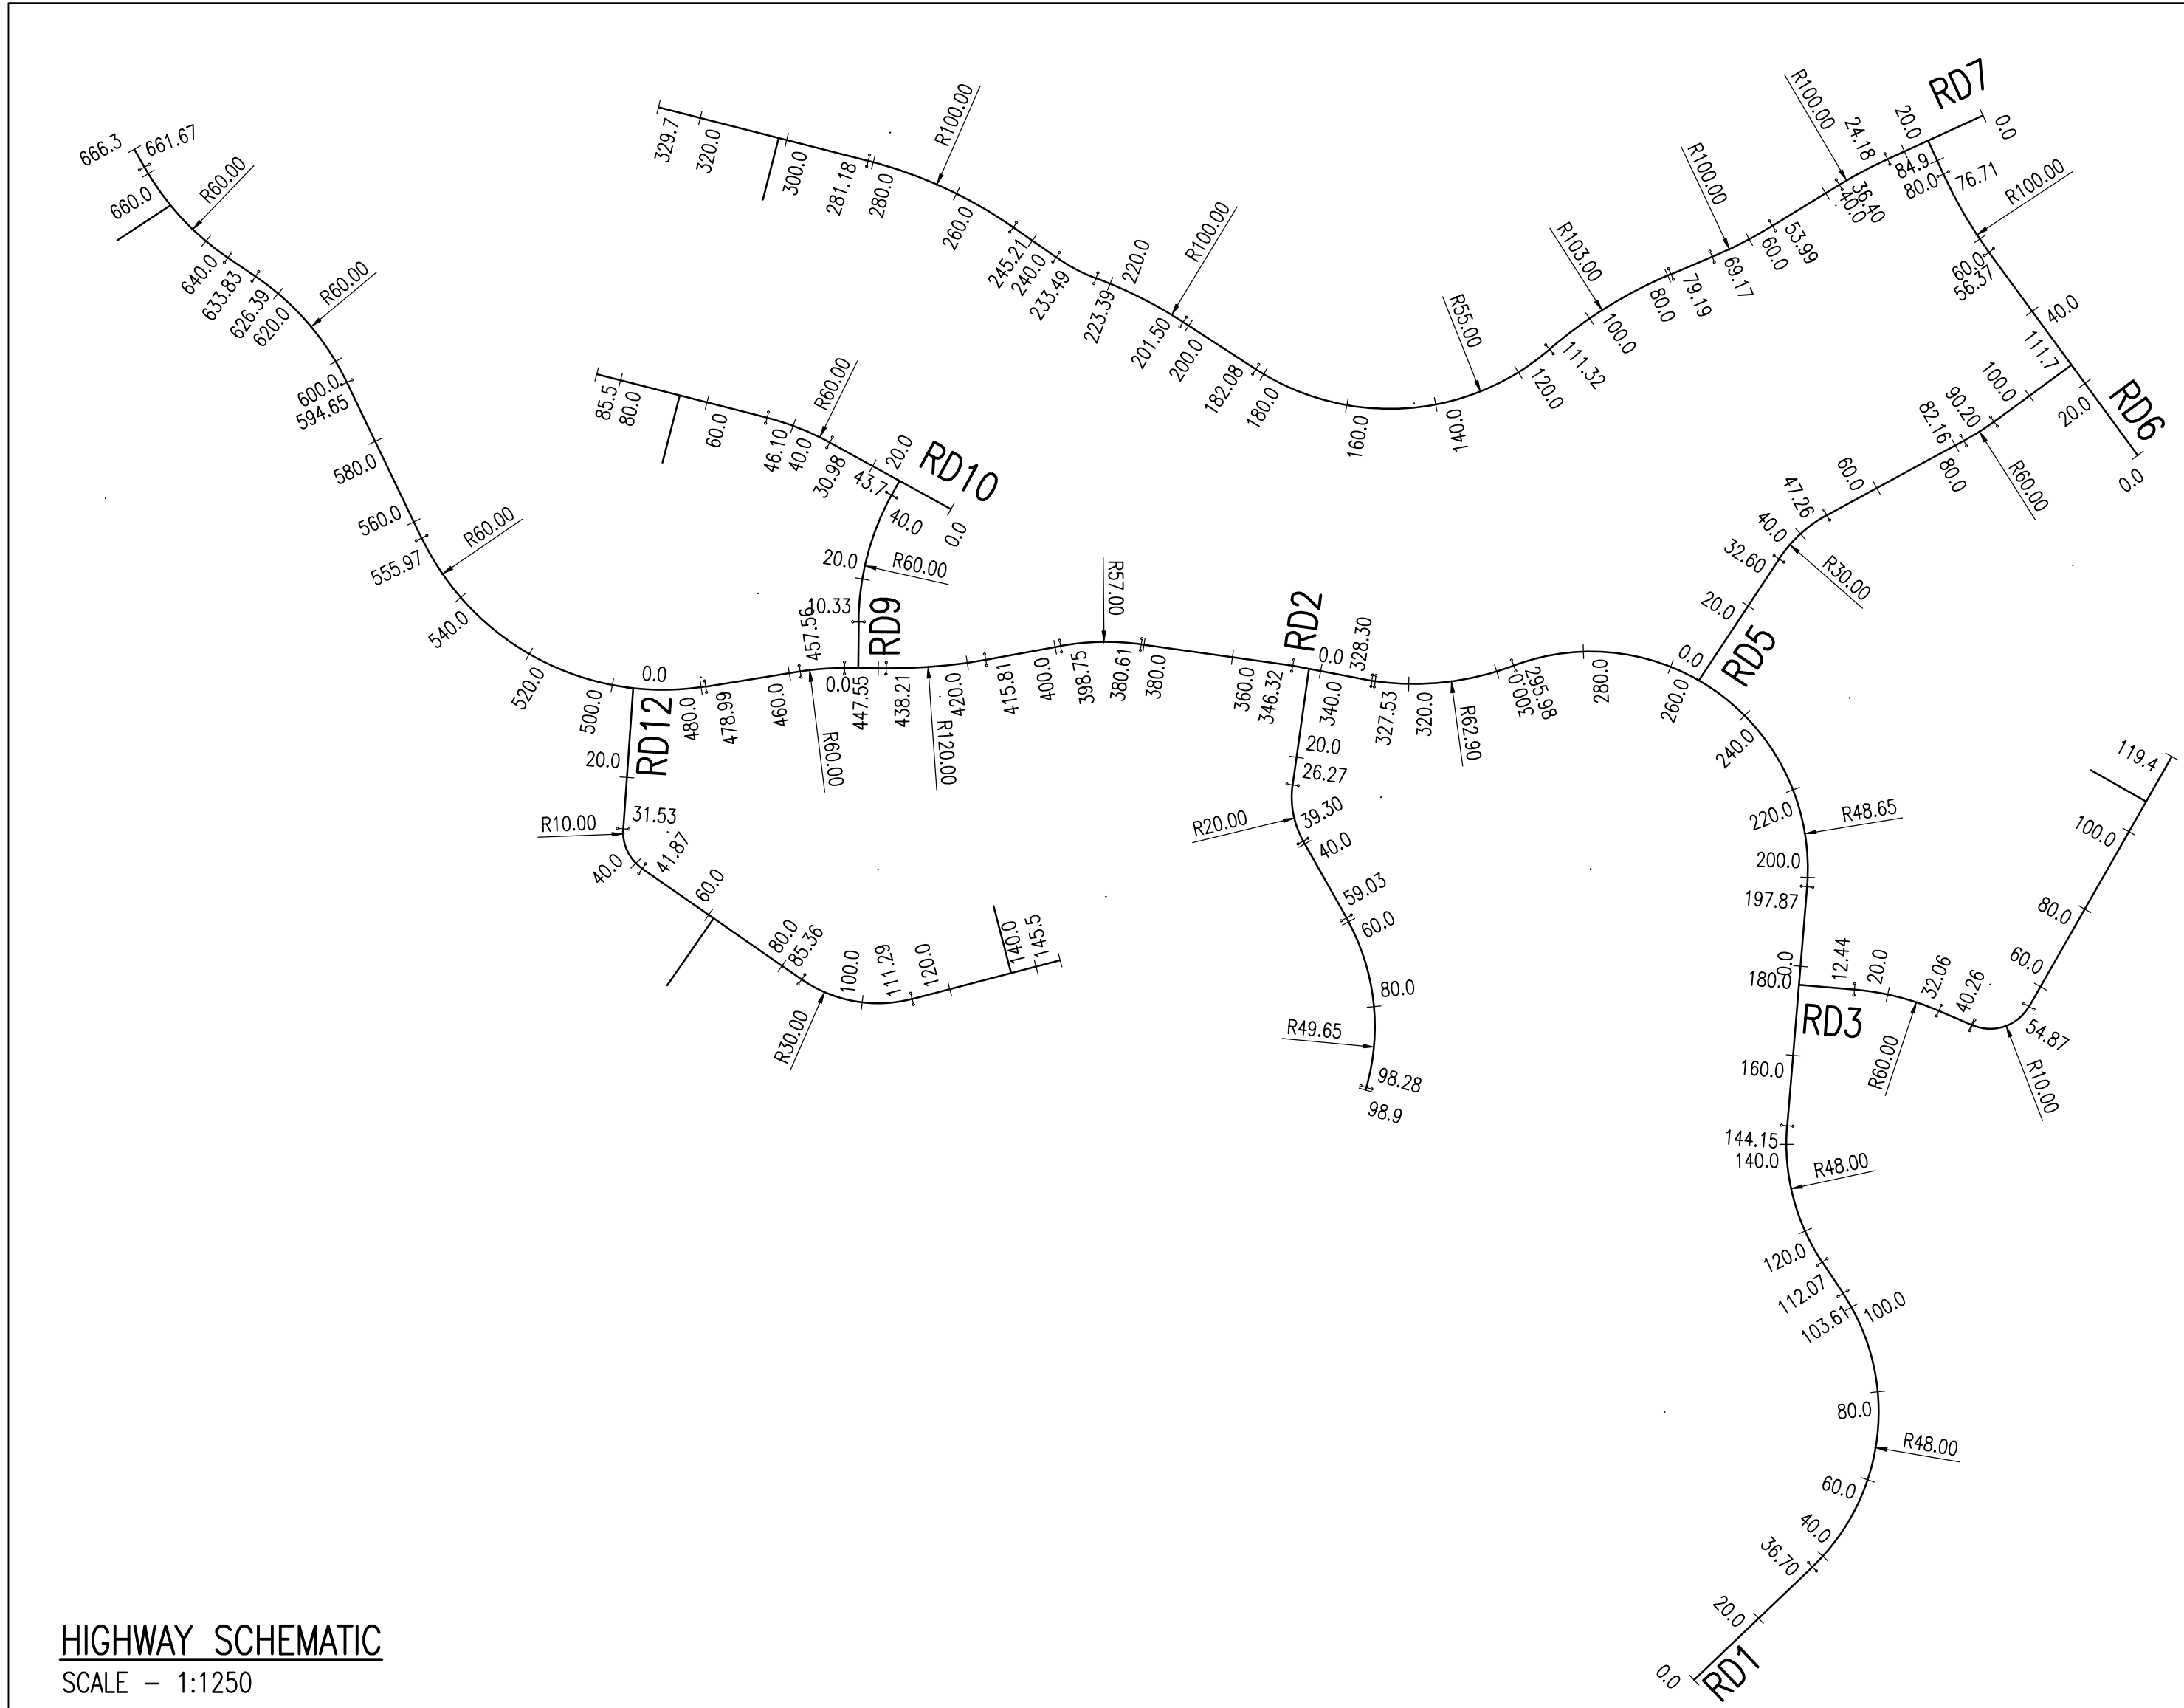

HIGHWAY SCHEMATIC
SCALE - 1:1250

- GENERAL NOTES
- DO NOT SCALE THIS DRAWING.
 - CONTRACTOR TO CHECK ALL DIMENSIONS AND REPORT ALL ERRORS AND OMISSIONS TO THE ENGINEER.
 - ANY DISCREPANCY TO BE REPORTED IMMEDIATELY TO THE ENGINEER.
 - THIS DRAWING TO BE READ IN CONJUNCTION WITH ALL RELEVANT ARCHITECTS, STRUCTURAL AND SPECIALISTS DRAWINGS AND SPECIFICATIONS.

A		DRAWING UPDATED TO SUIT REVISED SITE INFORMATION.		DH		08.09.20	
Name		Design		Rev		Date	
Revisions							
Reinforcement schedules not.							
 Structural & Civil Engineering Consultants First Floor 7-11 Jones Crescent Swansea SA1 4AD Telephone: +44 1792 473 182 e-mail: admin@cb3consult.co.uk web: www.cb3consult.co.uk							
 Project: RESIDENTIAL DEVELOPMENT AT LEIROS PARK DRIVE NEATH							
Drawing Title: HIGHWAY LONGSECTIONS SHEET 1 OF 2							
INFORMATION							
Project No: C0589				Drawing No: C-006			
Scale: AS SHOWN				Date: 14.02.17			
Drawn by: PY				Checked by: GP			
Short Set: AD				Revision: A			