
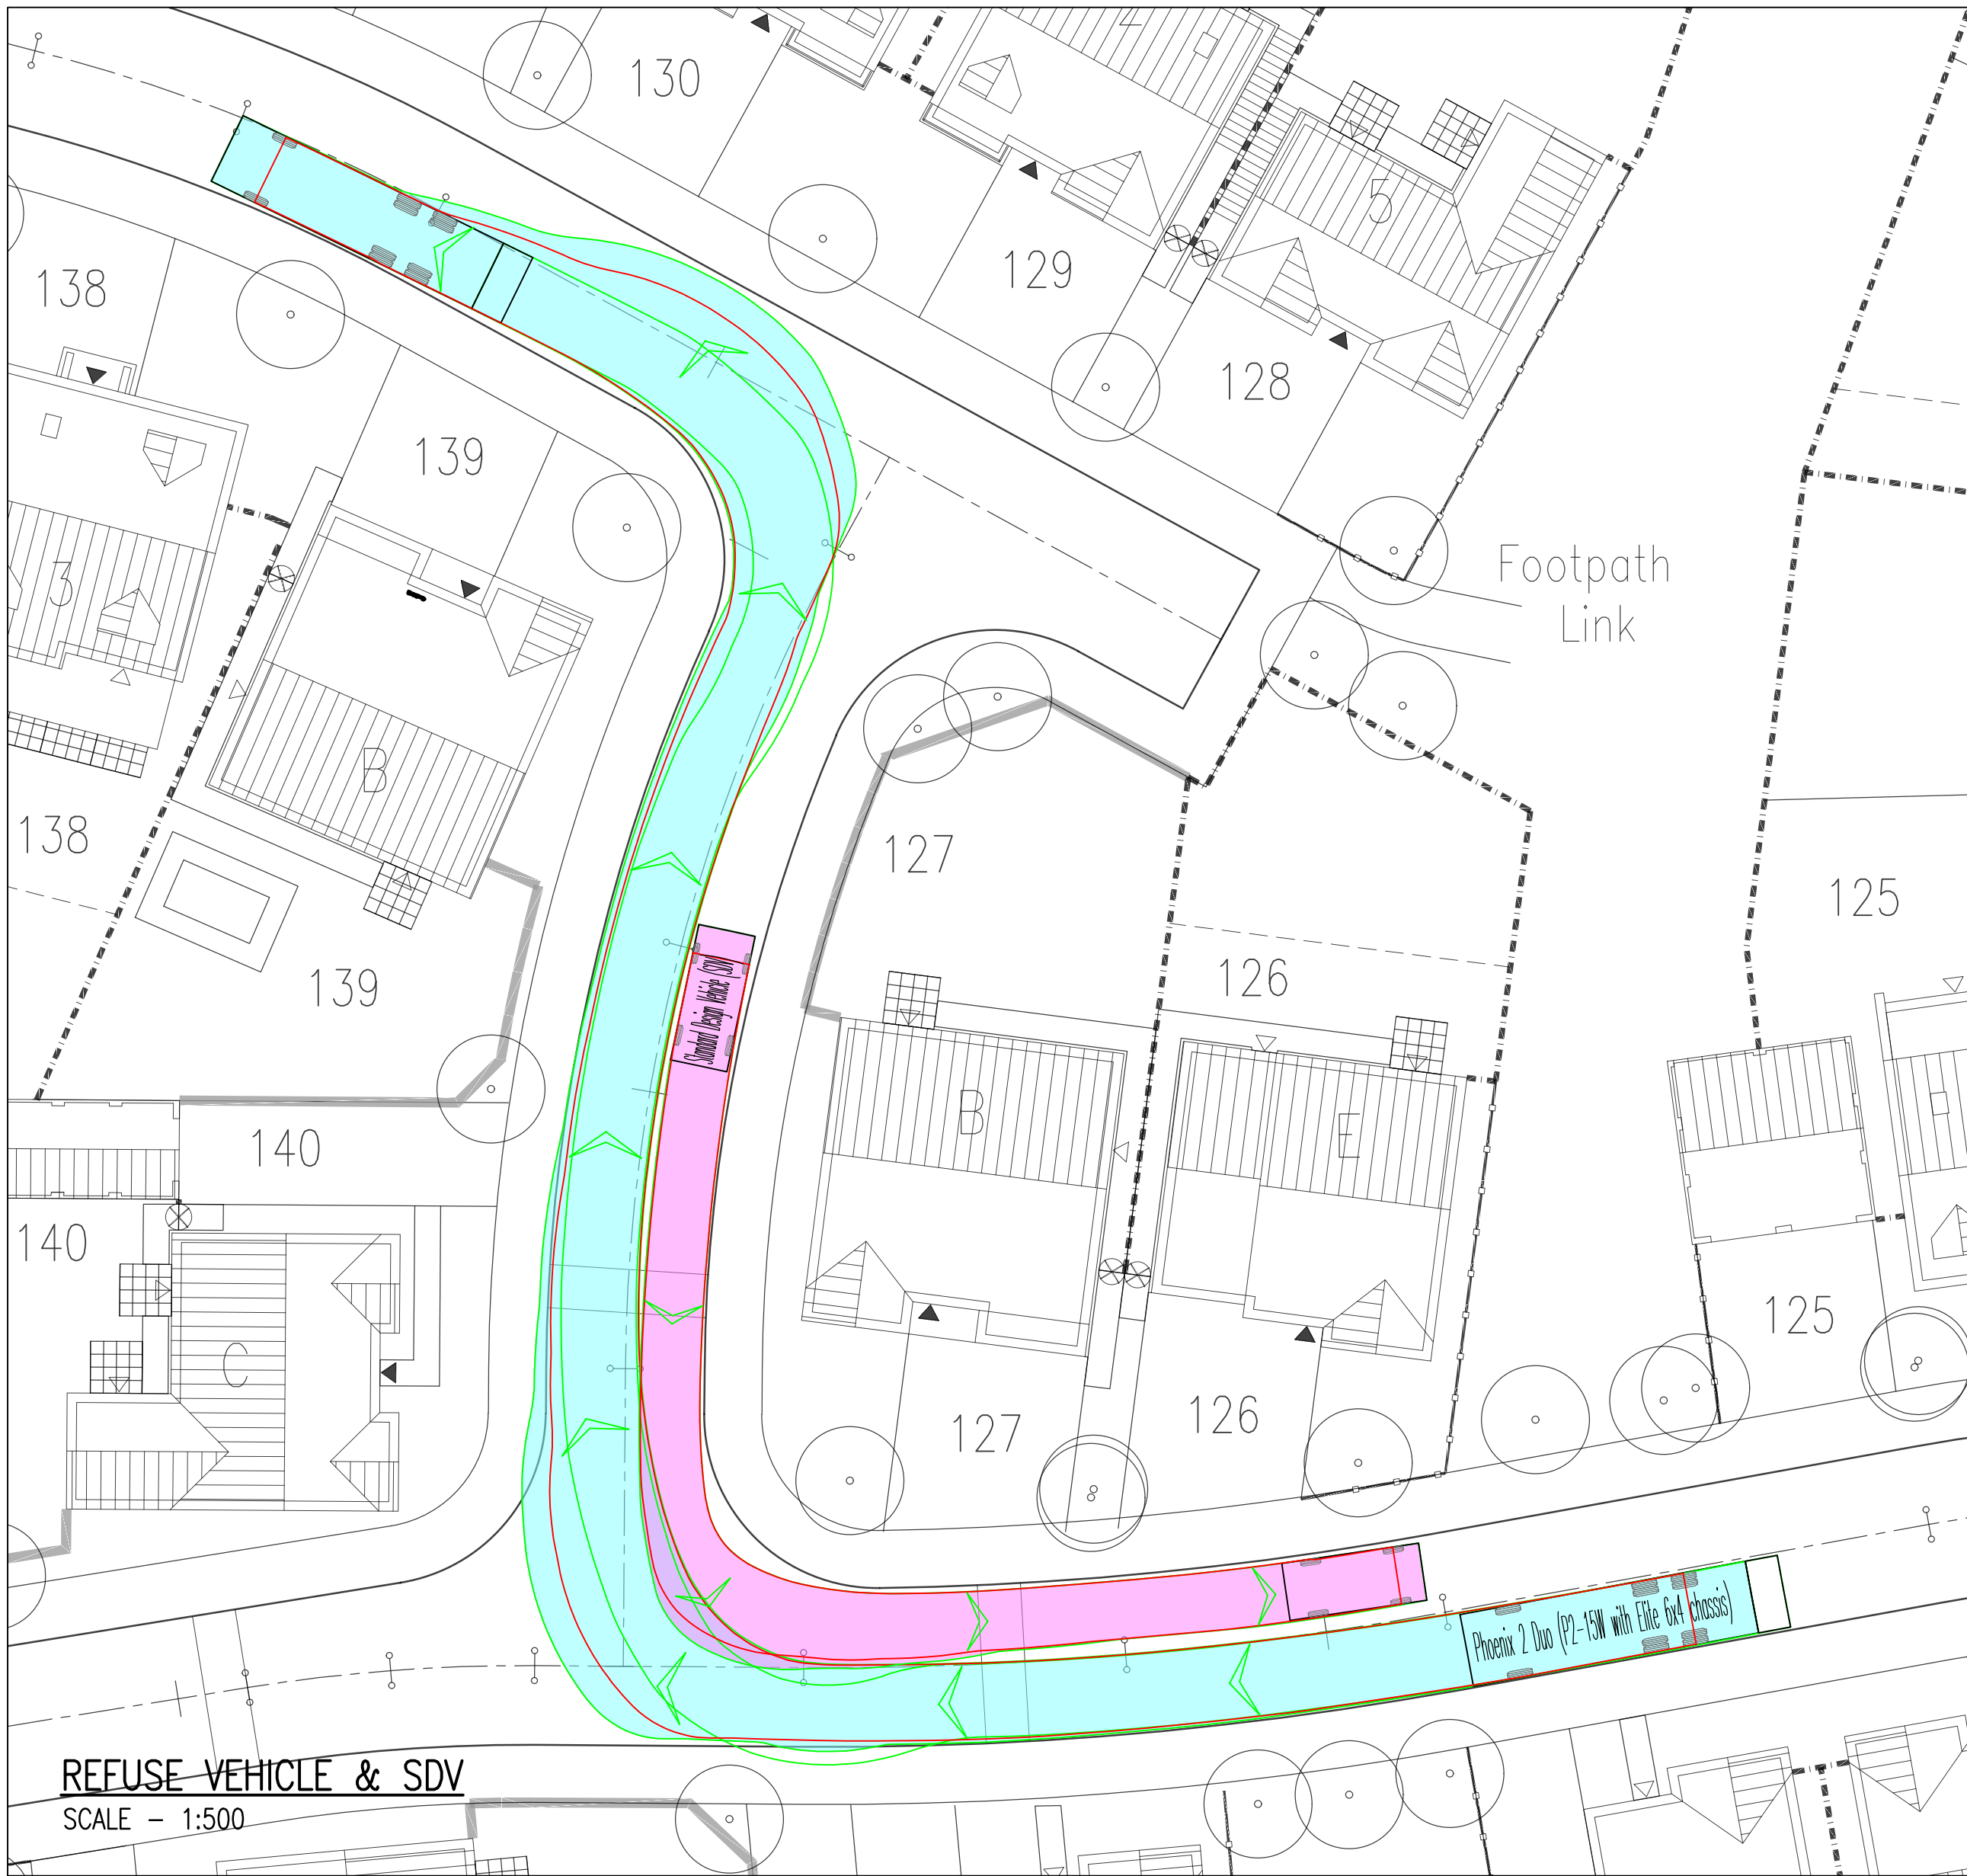


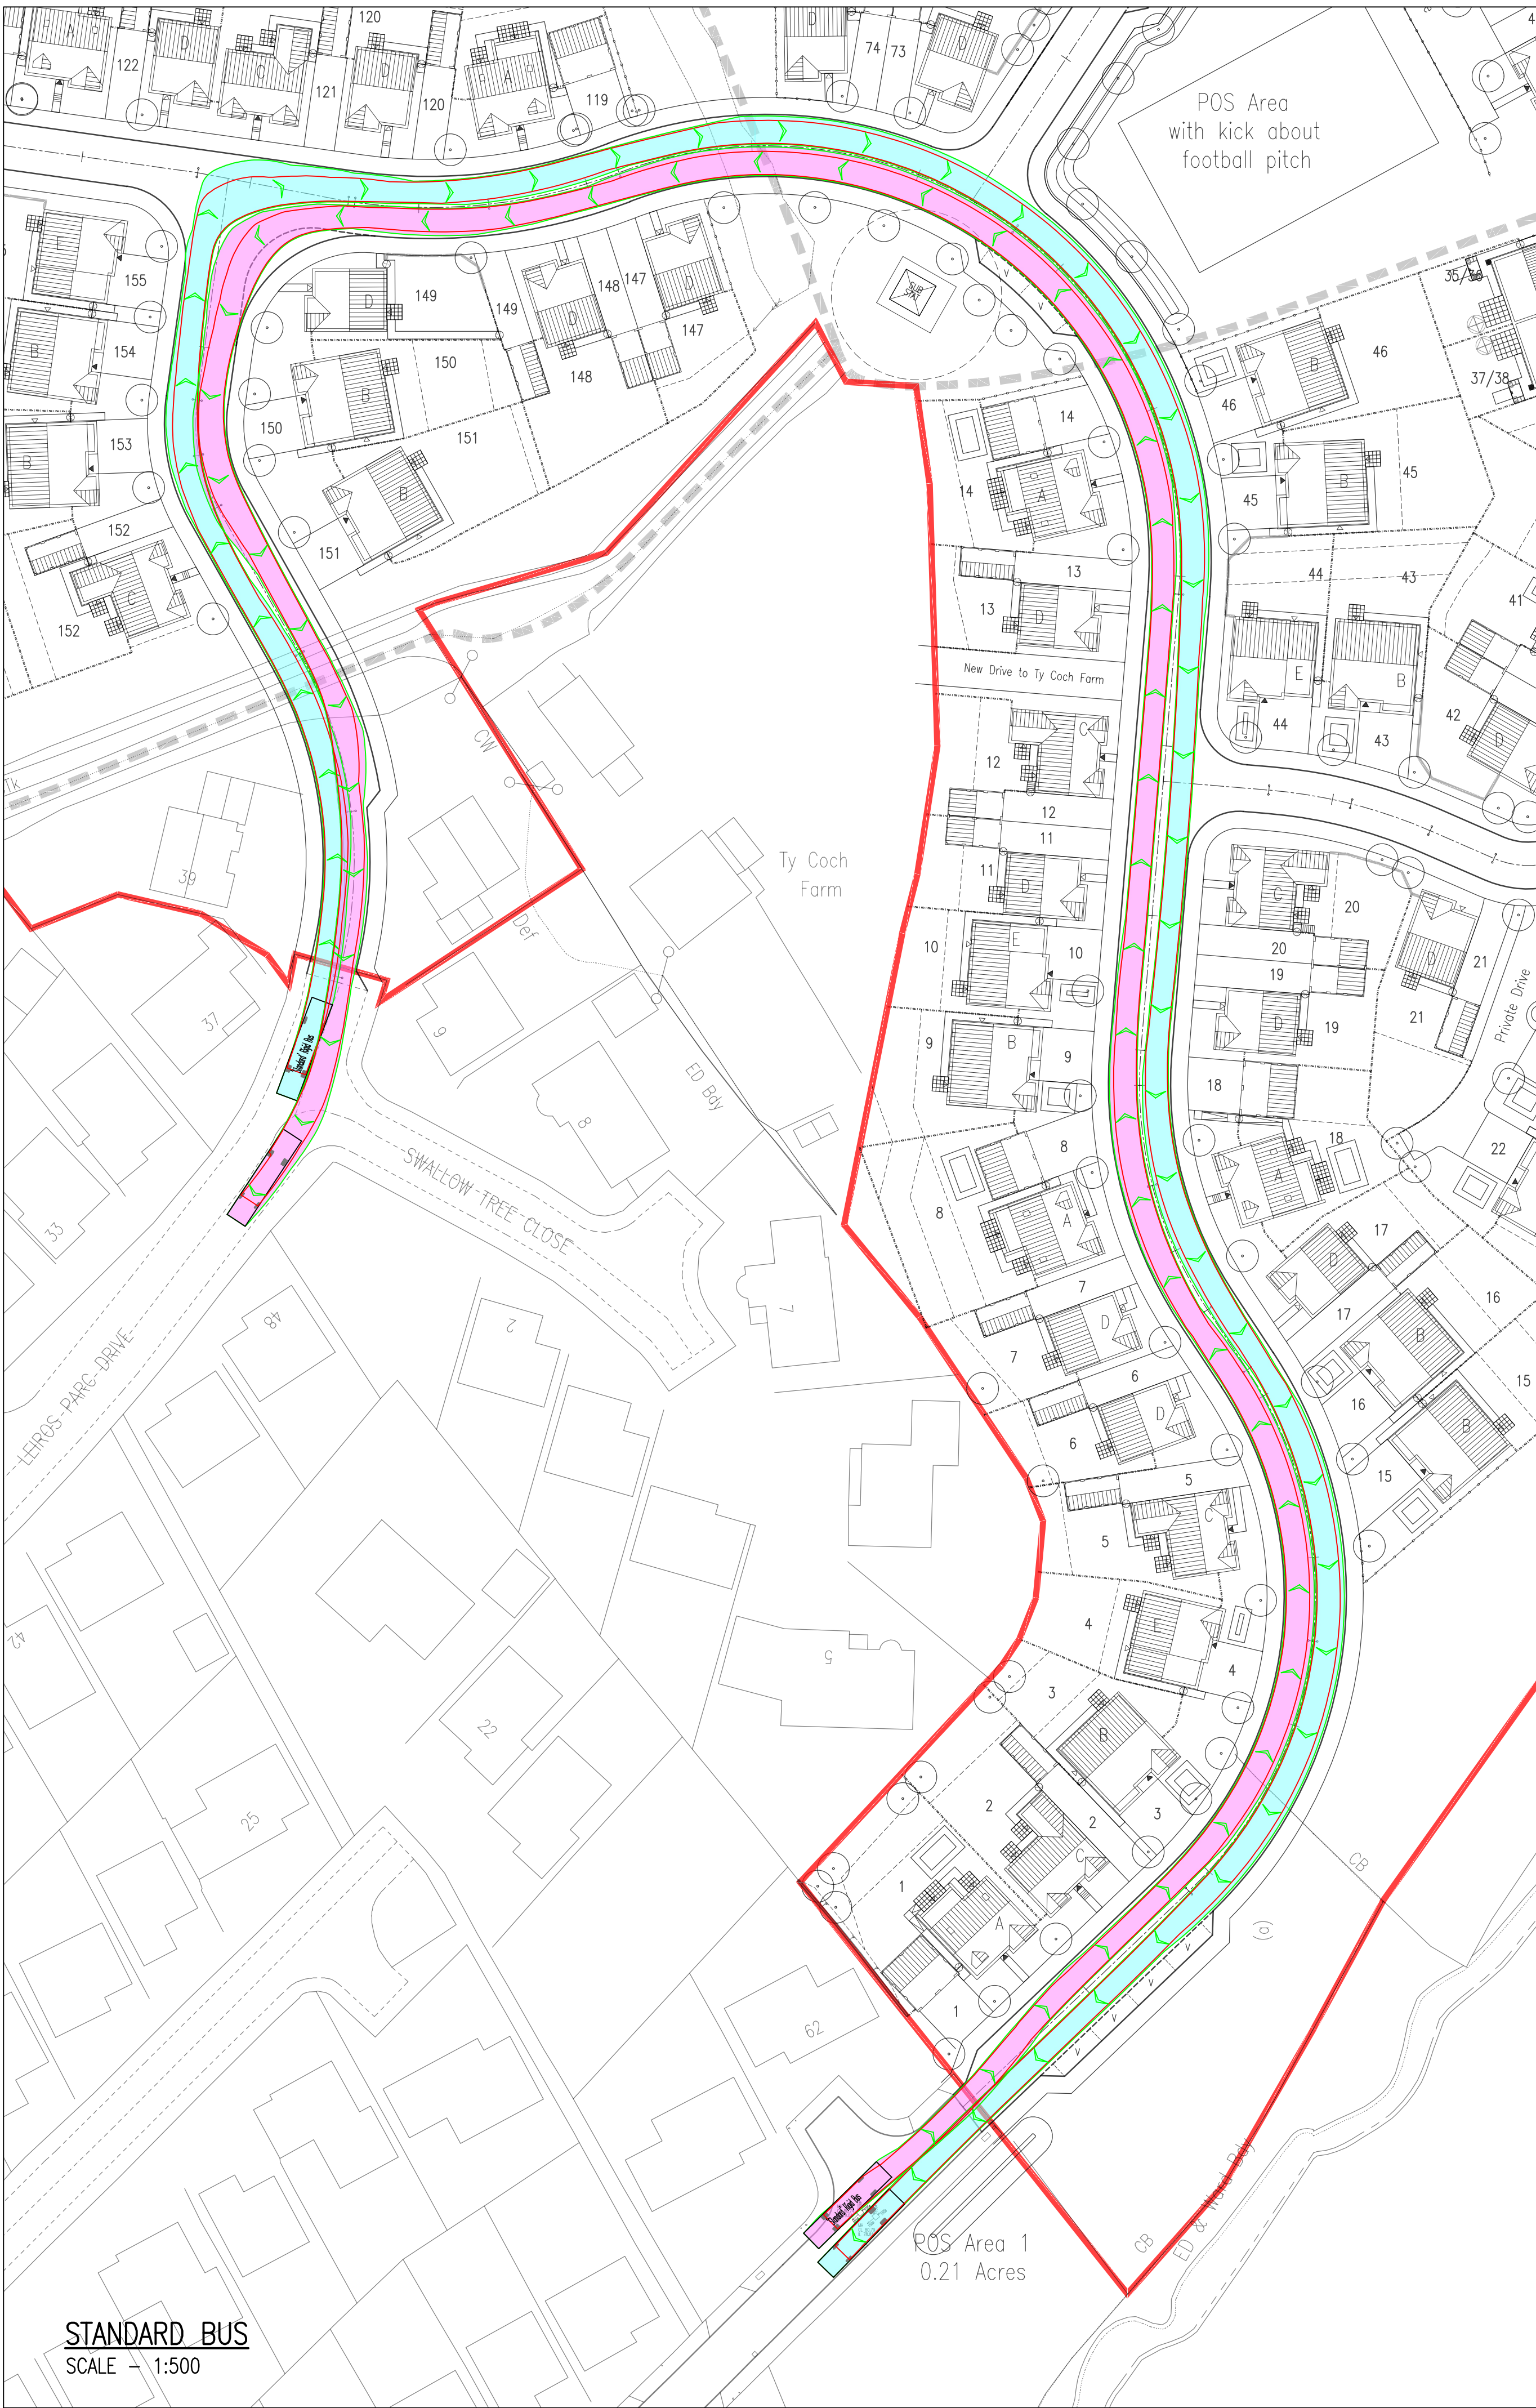

GENERAL NOTES

- DO NOT SCALE THIS DRAWING.
- CONTRACTOR TO CHECK ALL DIMENSIONS AND REPORT ALL ERRORS AND OMISSIONS TO THE ENGINEER.
- ANY DISCREPANCY TO BE REPORTED IMMEDIATELY TO THE ENGINEER.
- THIS DRAWING TO BE READ IN CONJUNCTION WITH ALL RELEVANT ARCHITECTS, SUBCONTRACTORS AND SPECIALISTS DRAWINGS AND SPECIFICATIONS.

'Standard' Rigid Bus

Overall Length	12.000m
Overall Width	2.550m
Overall Body Height	3.068m
Min Body Ground Clearance	0.309m
Track Width	2.550m
Lock to lock time	4.00s
Wall to Wall Turning Radius	10.771m

Phoenix 2 Duo
(P2-15W with Elite 6x4 chassis)

Overall Length	11.200m
Overall Width	2.550m
Overall Body Height	4.751m
Min Body Ground Clearance	0.304m
Track Width	2.500m
Lock to lock time	4.00s
Kerb to Kerb Turning Radius	9.500m

Standard Design Vehicle (SDV)

Overall Length	4.800m
Overall Width	2.000m
Overall Body Height	1.950m
Min Body Ground Clearance	0.100m
Track Width	2.000m
Lock to lock time	4.00s
Wall to Wall Turning Radius	6.000m

A	LAYOUT UPDATED IN LINE WITH ARCHITECT LAYOUT REV E.	DH	05.11.20
Rev.	Detail	By	Date
Revisions			
Reinforcement schedules nos.			

Structural & Civil Engineering Consultants

First Floor
7 St James Crescent
Swansea
SA14DP

Telephone +44 1792 473 182
e-mail admin@cb3consult.co.uk
web www.cb3consult.co.uk

Client

Project

RESIDENTIAL DEVELOPMENT
AT LEIROS PARK DRIVE
NEATH

Drawing Title

VEHICLE TRACKING
ANALYSIS

Project No. C0589

Drawing No. C-009

Scales AS STATED

Date 09.08.20

Revision

Drawn DH

Checked DF

Sheet Size A1

A