
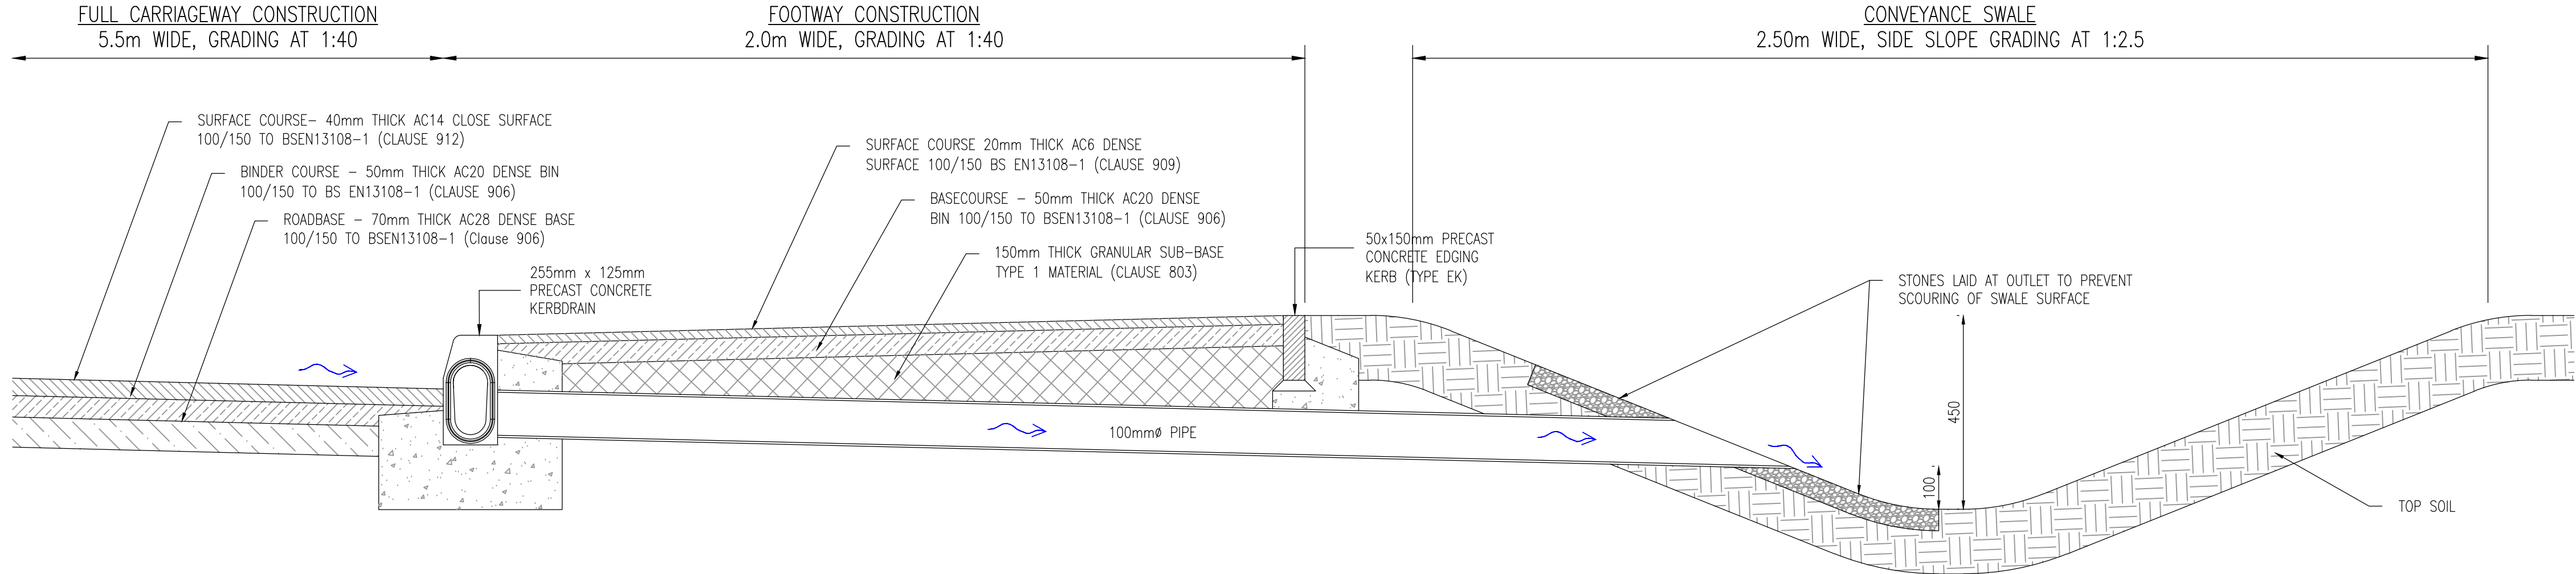
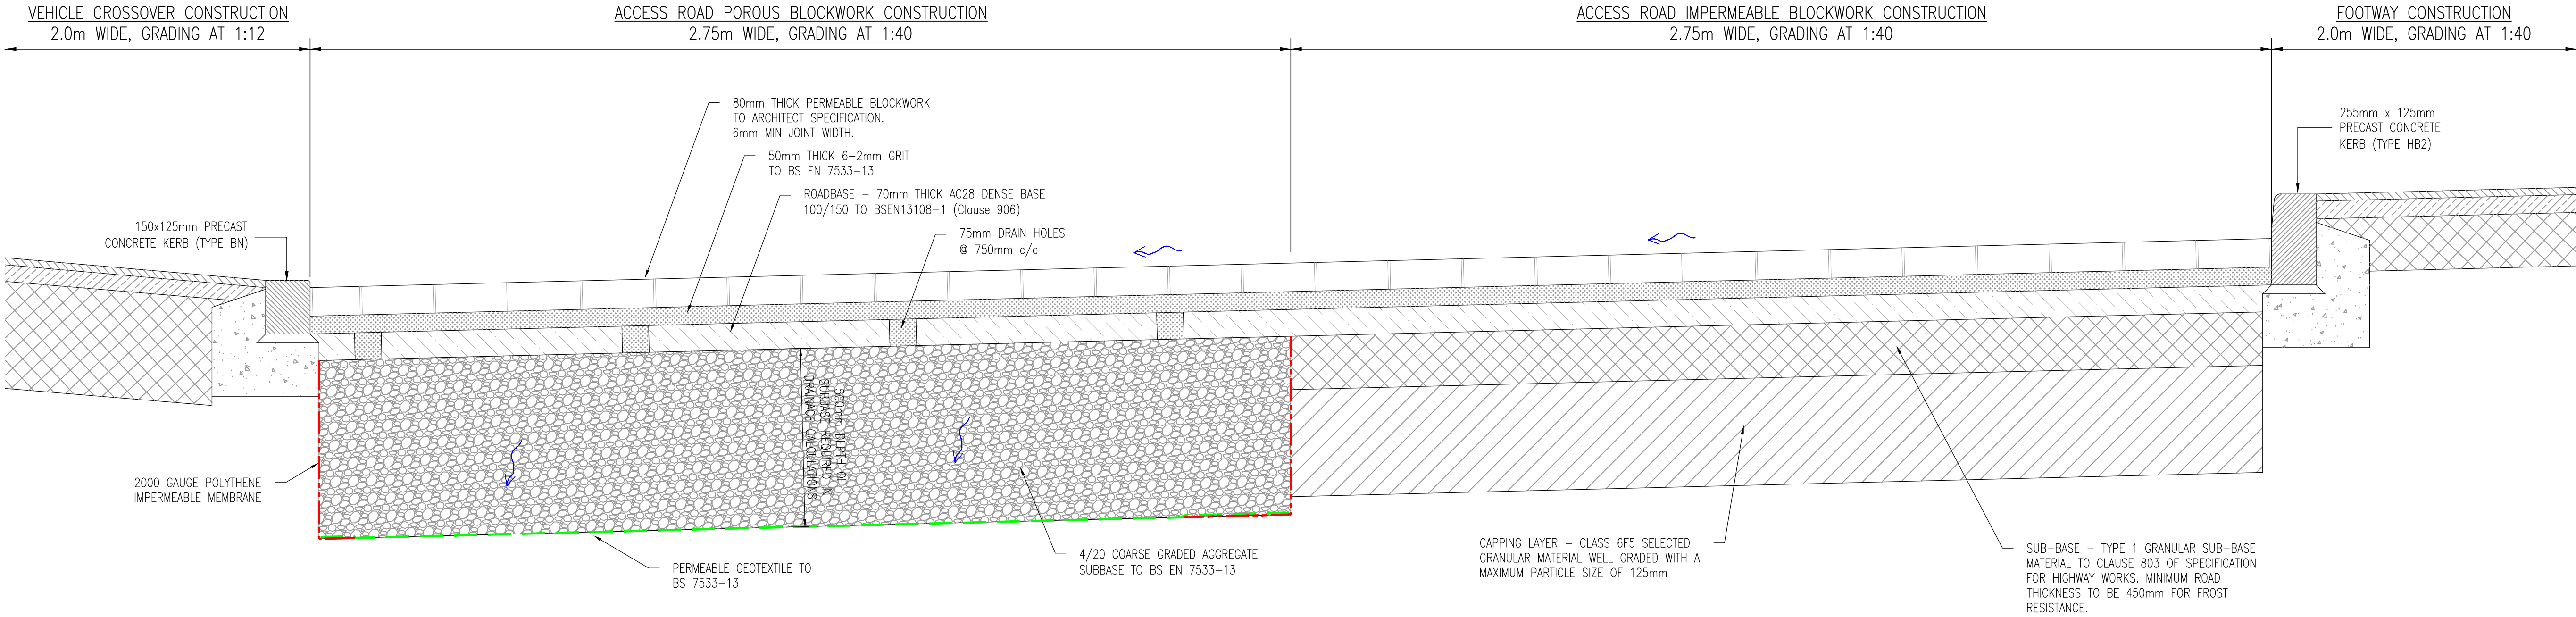


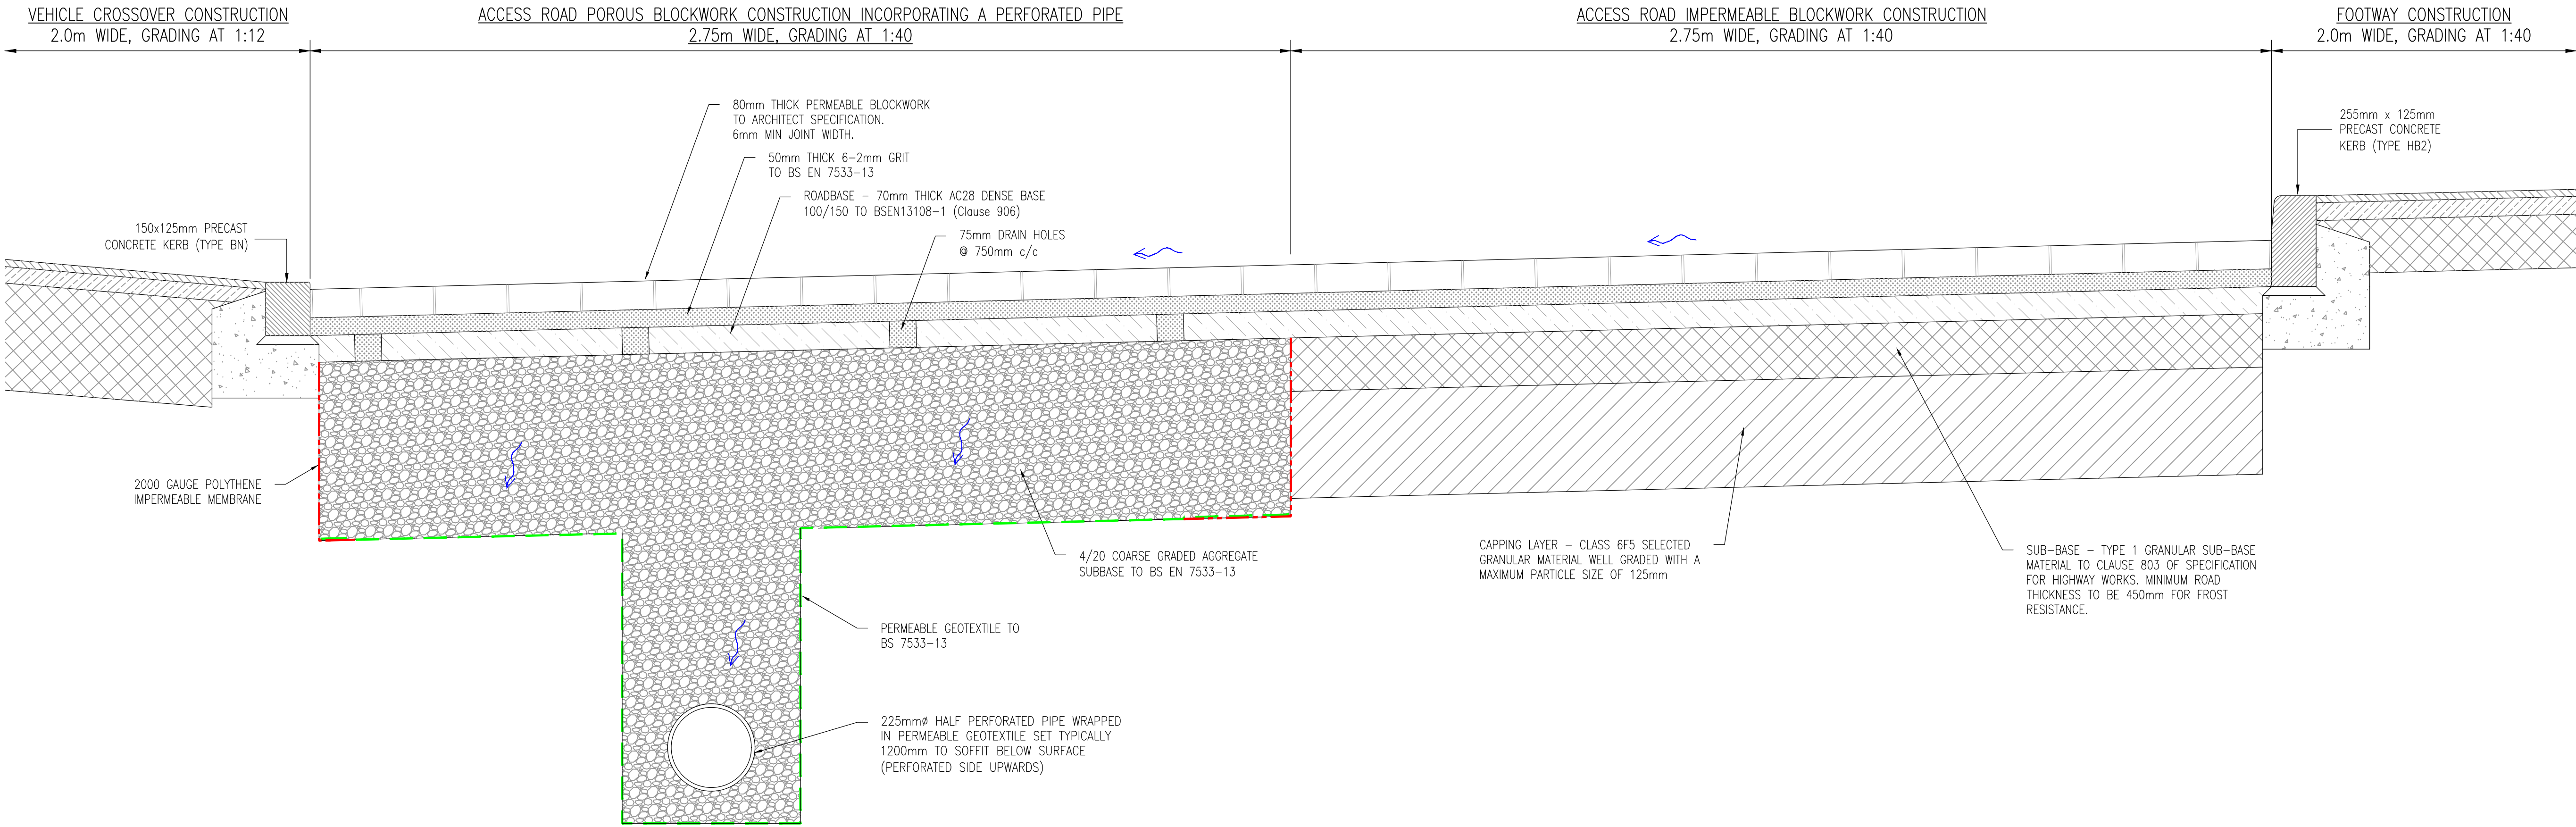

- GENERAL NOTES
- DO NOT SCALE THIS DRAWING.
 - CONTRACTOR TO CHECK ALL DIMENSIONS AND REPORT ALL ERRORS AND OMISSIONS TO THE ENGINEER.
 - ANY DISCREPANCY TO BE REPORTED IMMEDIATELY TO THE ENGINEER.
 - THIS DRAWING TO BE READ IN CONJUNCTION WITH ALL RELEVANT ARCHITECTS, SUBCONTRACTORS AND SPECIALISTS DRAWINGS AND SPECIFICATIONS.

Rev. Detail By Date

Revisions

Reinforcement schedules nos.



Structural & Civil Engineering Consultants

First Floor
7 St James Crescent
Swansea
SA14DP

Telephone +44 1792 473 182
e-mail admin@cb3consult.co.uk
web www.cb3consult.co.uk



Project
RESIDENTIAL DEVELOPMENT
AT LEIROS PARC DRIVE
NEATH

Drawing Title
SUDS APPROVAL BODY
STANDARD DETAILS
SHEET 1 OF 2

INFORMATION

Project No. C0589	Drawing No. C-SAB-10
Scales 1:10	Date 20.08.20
Drawn DH	Checked DF
Sheet Size A1	Revision —