
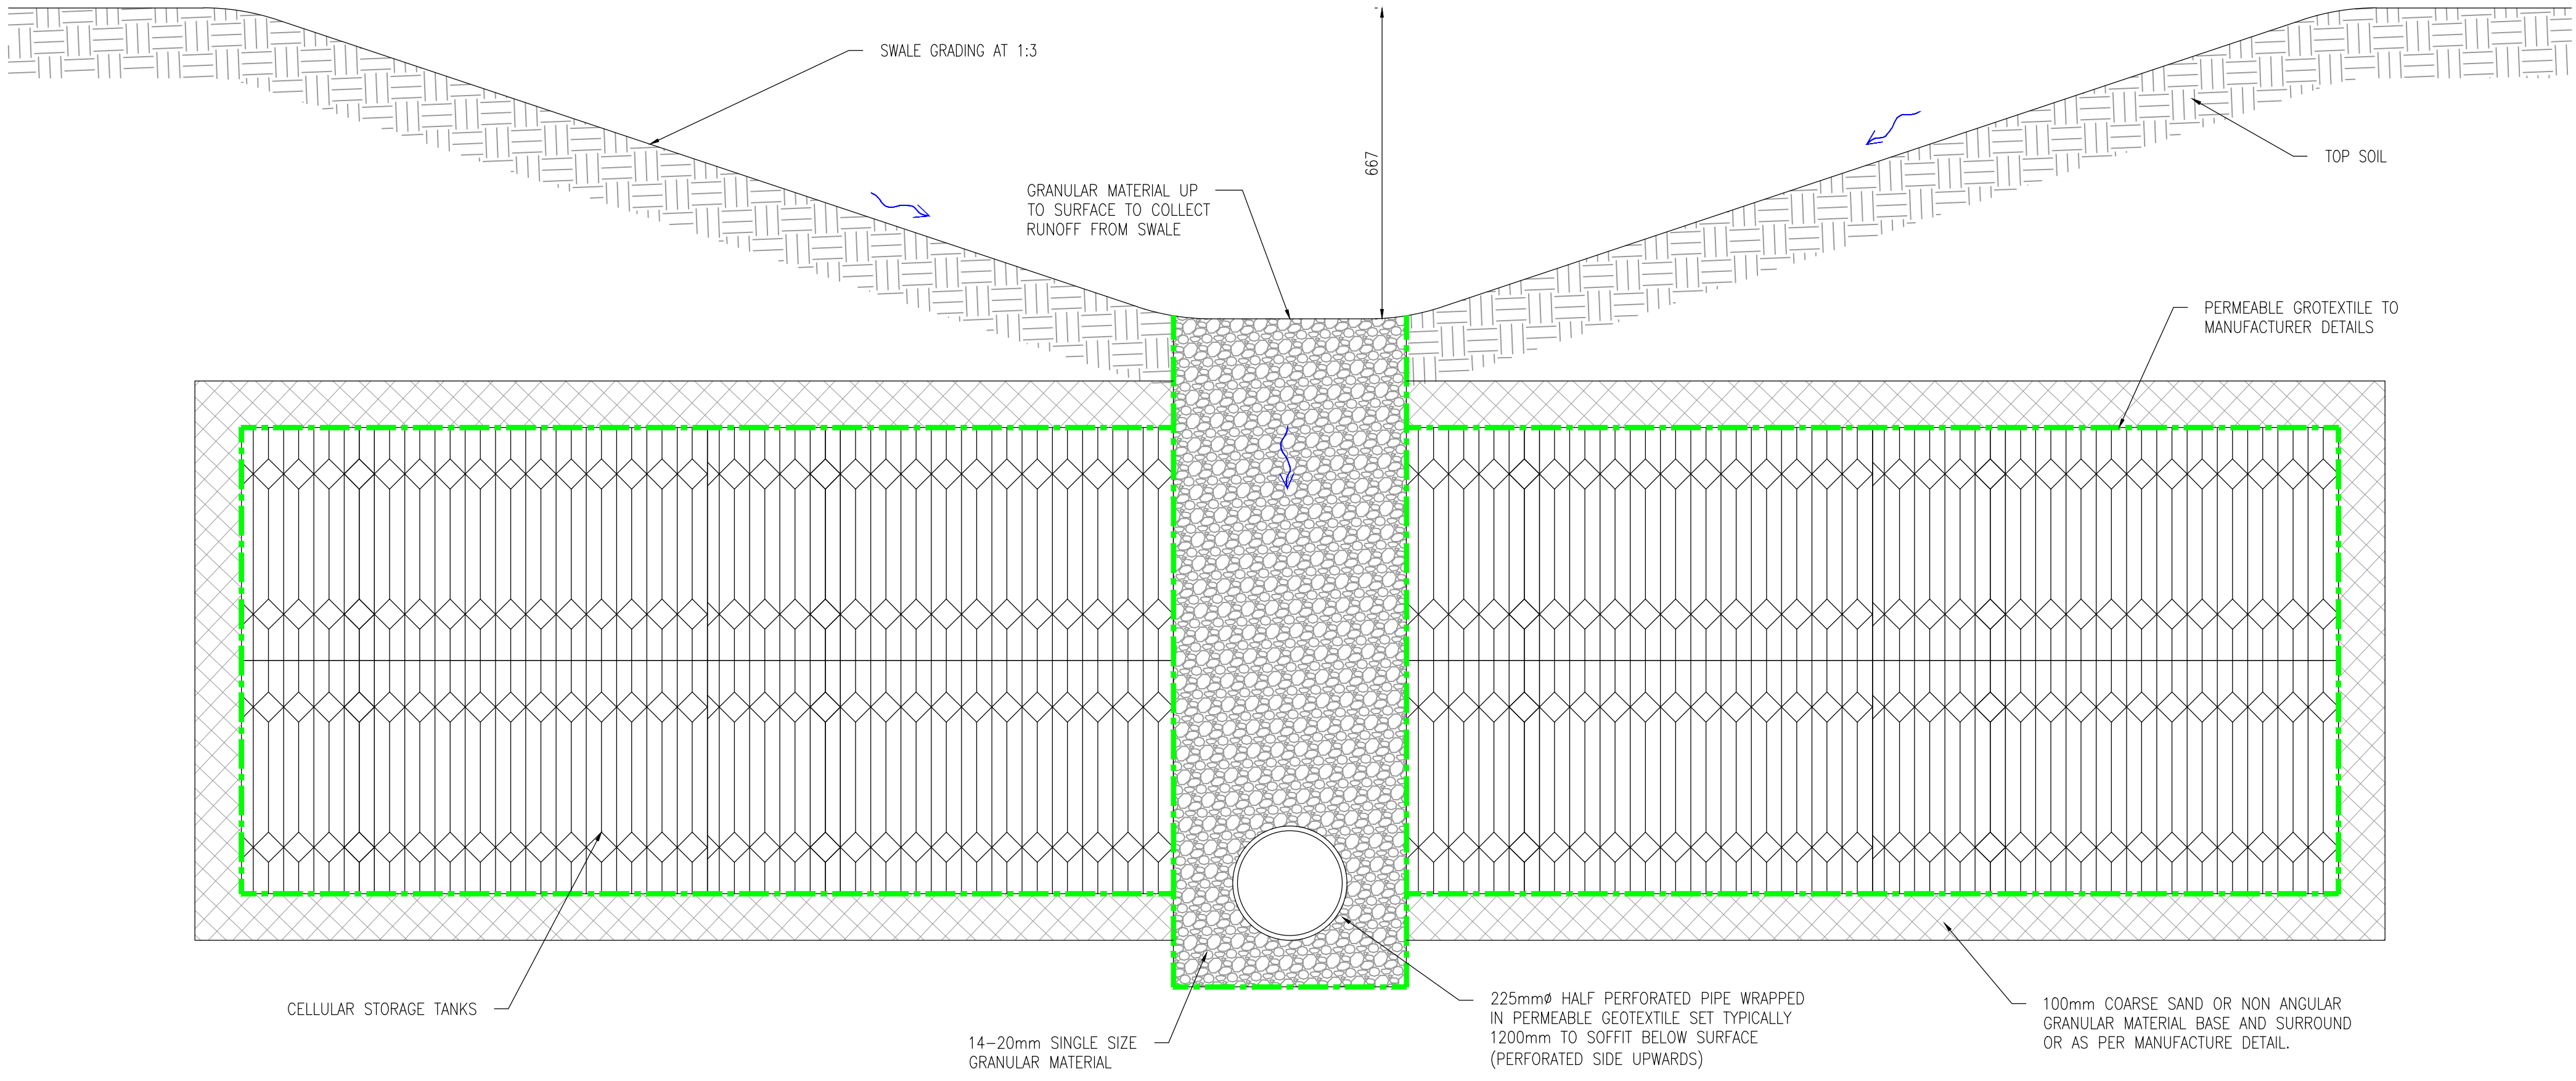


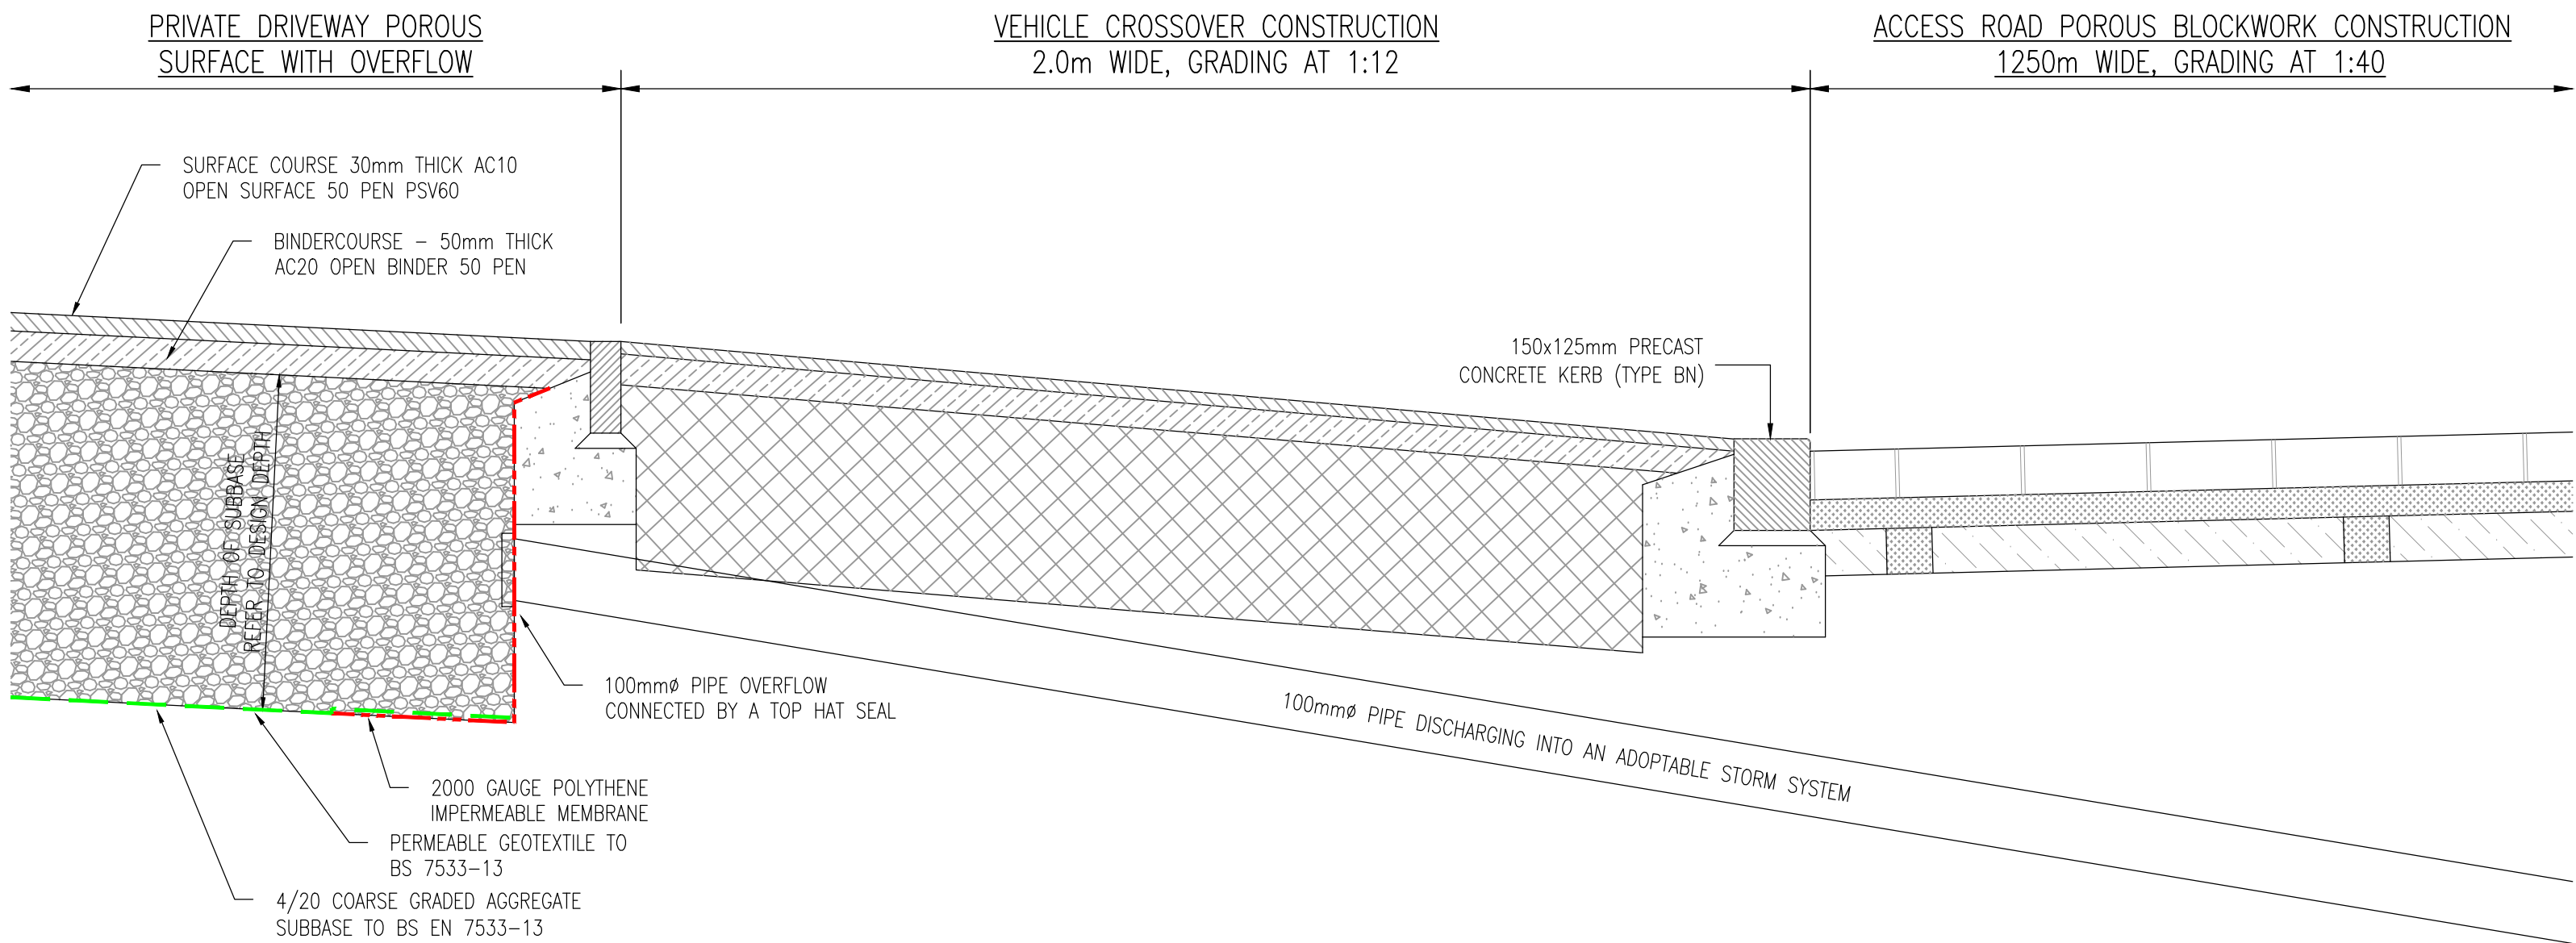

- GENERAL NOTES
- DO NOT SCALE THIS DRAWING.
  - CONTRACTOR TO CHECK ALL DIMENSIONS AND REPORT ALL ERRORS AND OMISSIONS TO THE ENGINEER.
  - ANY DISCREPANCY TO BE REPORTED IMMEDIATELY TO THE ENGINEER.
  - THIS DRAWING TO BE READ IN CONJUNCTION WITH ALL RELEVANT ARCHITECTS, SUBCONTRACTORS AND SPECIALISTS DRAWINGS AND SPECIFICATIONS.

| Rev.                         | Detail | By | Date |
|------------------------------|--------|----|------|
| Revisions                    |        |    |      |
| Reinforcement schedules nos. |        |    |      |

**CB<sup>3</sup>**  
CONSULT

Structural & Civil Engineering Consultants

First Floor  
7 St James Crescent  
Swansea  
SA14DP

Telephone +44 1792 473 182  
e-mail admin@cb3consult.co.uk  
web www.cb3consult.co.uk

Client

**Hale**

Project

RESIDENTIAL DEVELOPMENT  
AT LEIROS PARC DRIVE  
NEATH

Drawing Title

SUDS APPROVAL BODY  
STANDARD DETAILS  
SHEET 2 OF 2

| INFORMATION          |                         |                  |   |
|----------------------|-------------------------|------------------|---|
| Project No.<br>C0589 | Drawing No.<br>C-SAB-11 |                  |   |
| Scales<br>1:10       | Date<br>20.08.20        | Revision         |   |
| Drawn<br>DH          | Checked<br>DF           | Sheet Size<br>A1 | — |