


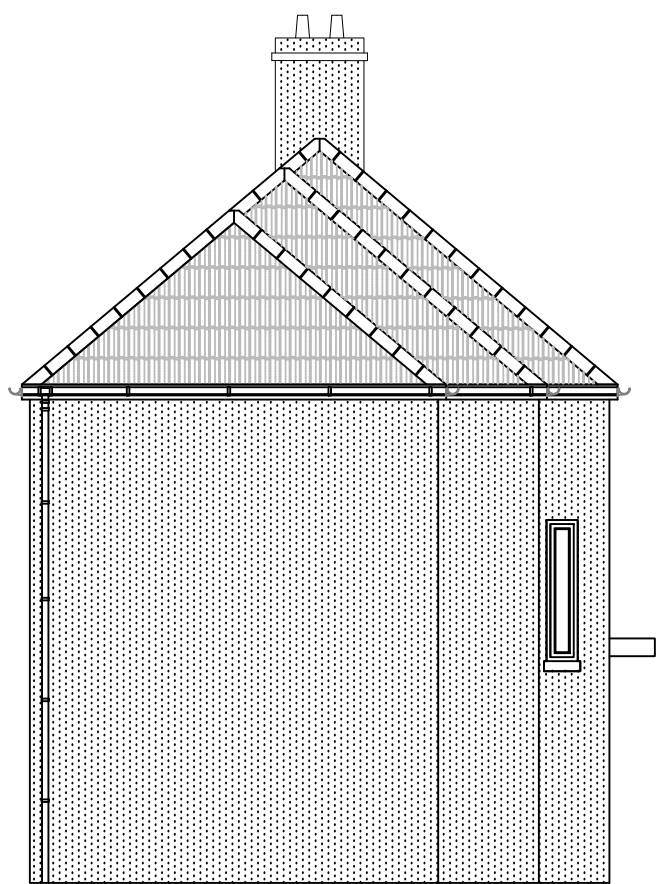


PROPOSED LEFT ELEVATION 1:75




PROPOSED FRONT ELEVATION 1:75




PROPOSED REAR ELEVATION 1:75

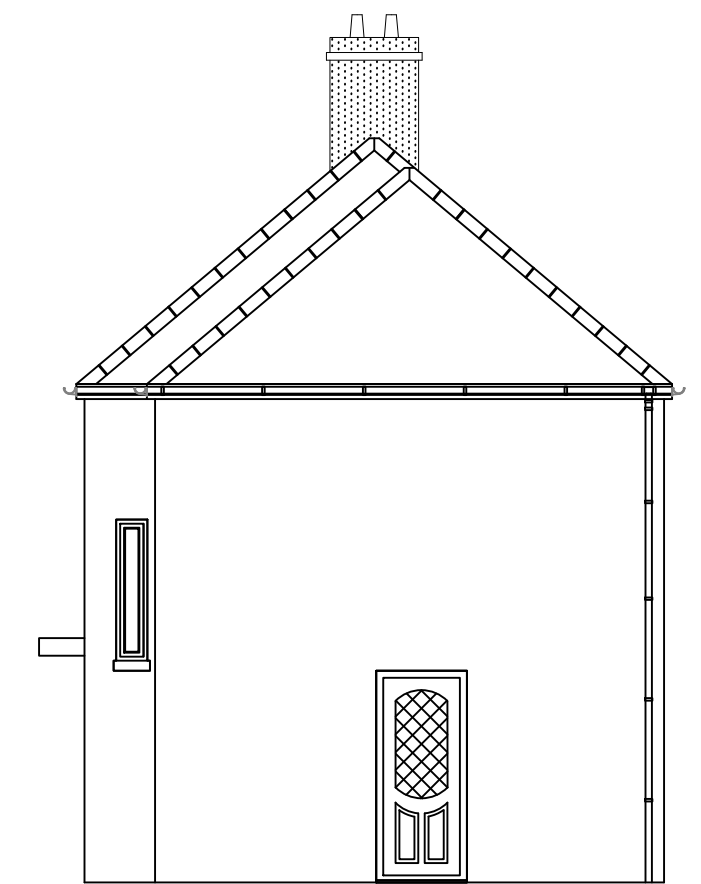

PROPOSED RIGHT ELEVATION 1:75

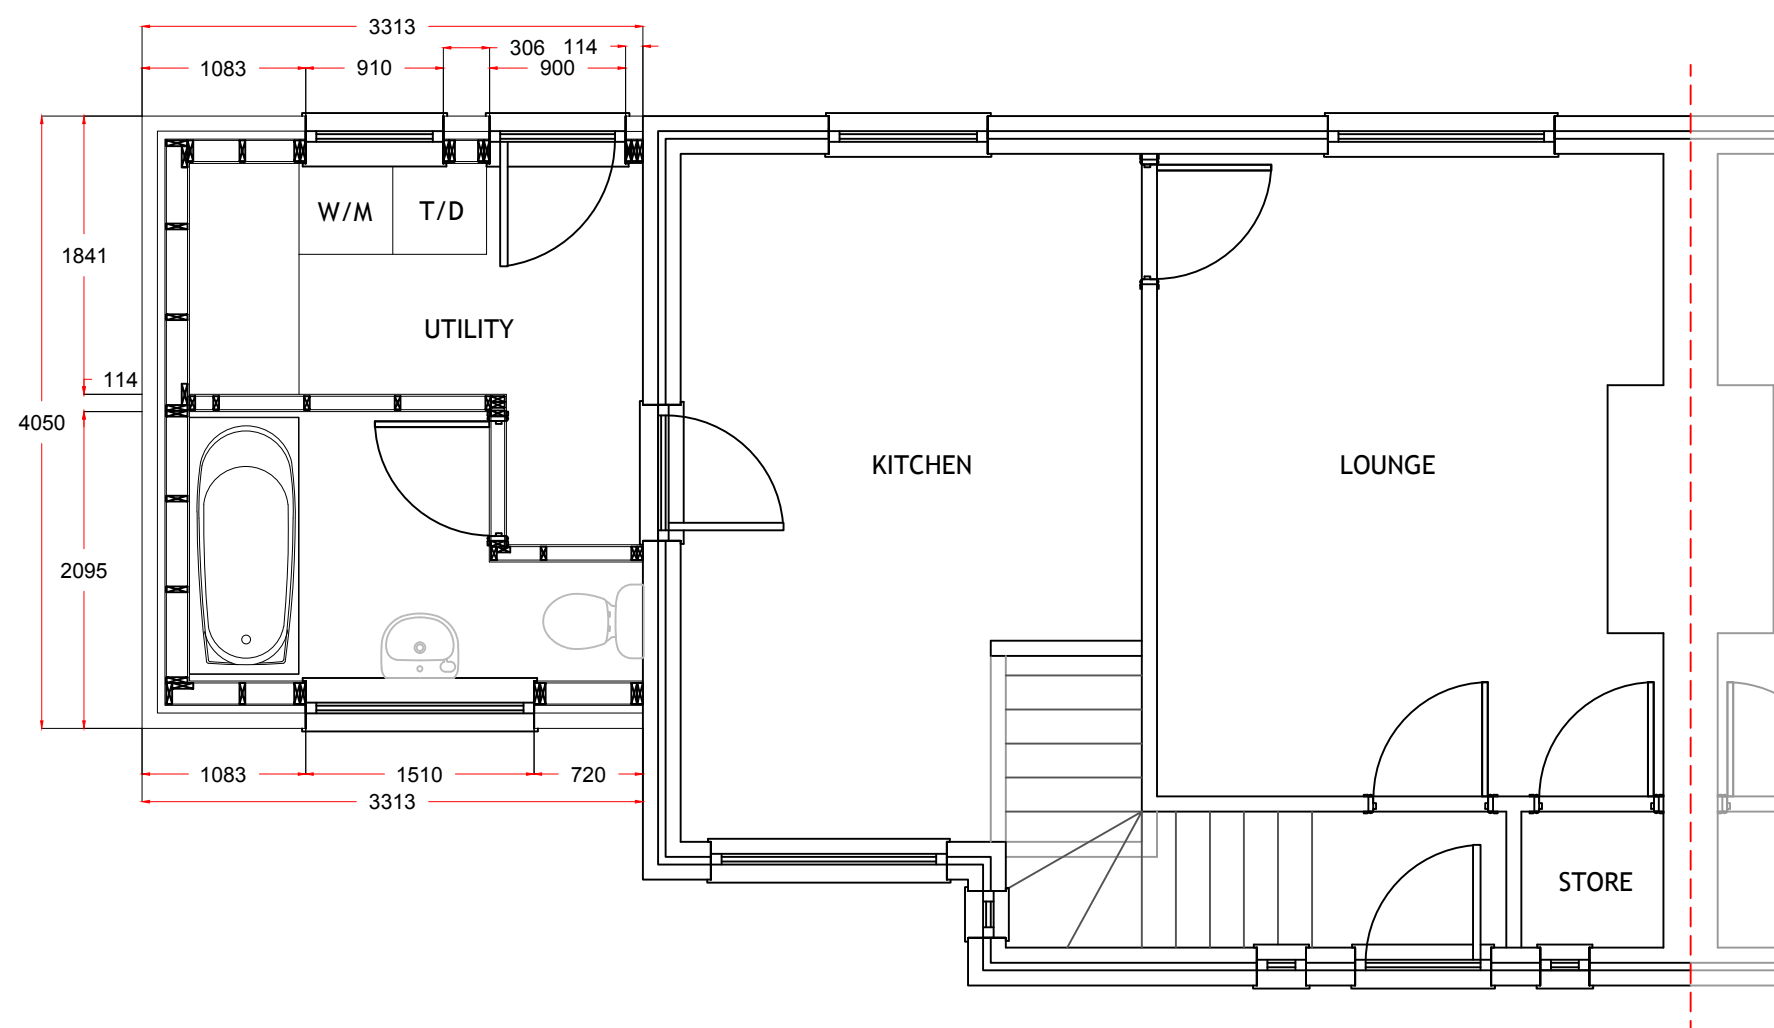

PROPOSED GROUND FLOOR PLAN 1:50

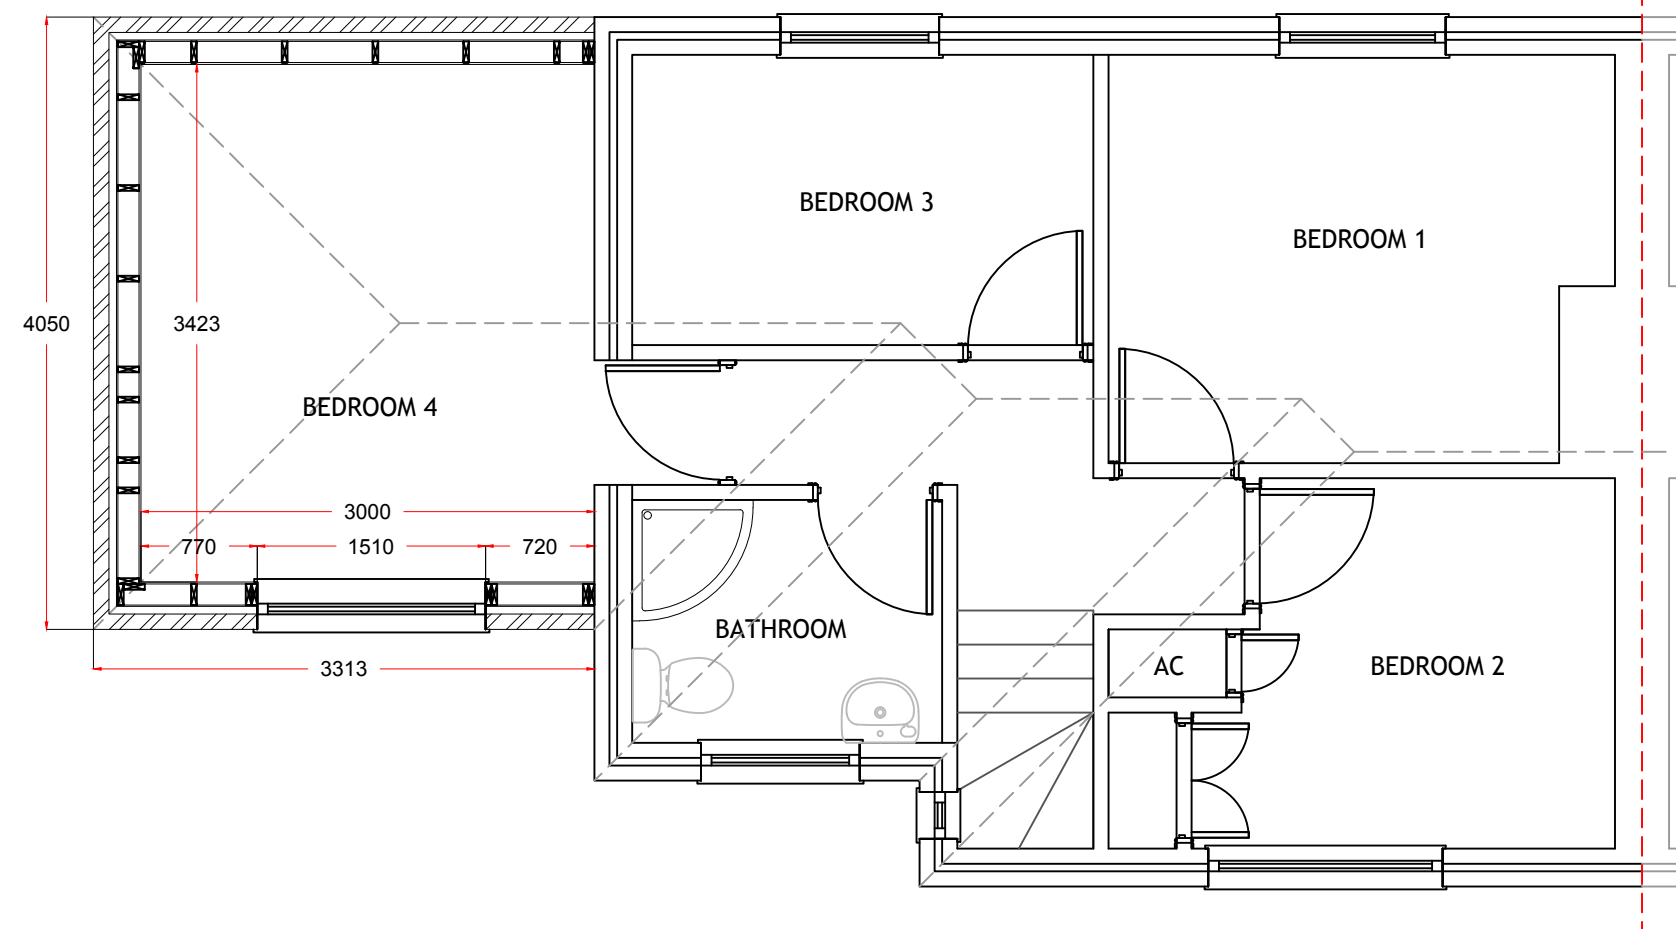

PROPOSED FIRST FLOOR PLAN 1:50

|                                                       |                                                                                       |                        |
|-------------------------------------------------------|---------------------------------------------------------------------------------------|------------------------|
|                                                       |                                                                                       |                        |
| Rev                                                   | Description                                                                           | Date                   |
| Client<br>Emma Jenkins                                |                                                                                       |                        |
| Project<br>14, Brynawelon<br>Tonna, Neath<br>SA11 3NQ |                                                                                       |                        |
| Title<br>Proposed Plans<br>& Elevations               |                                                                                       |                        |
| Drawn By<br>PLN                                       | Date<br>26/10/20                                                                      | Job No<br>PL20         |
|                                                       |                                                                                       | Rev<br>D               |
| Scale<br>1:50/1:75 @ A2                               |                                                                                       | Drawing No<br>PL20-022 |
|                                                       |  |                        |