




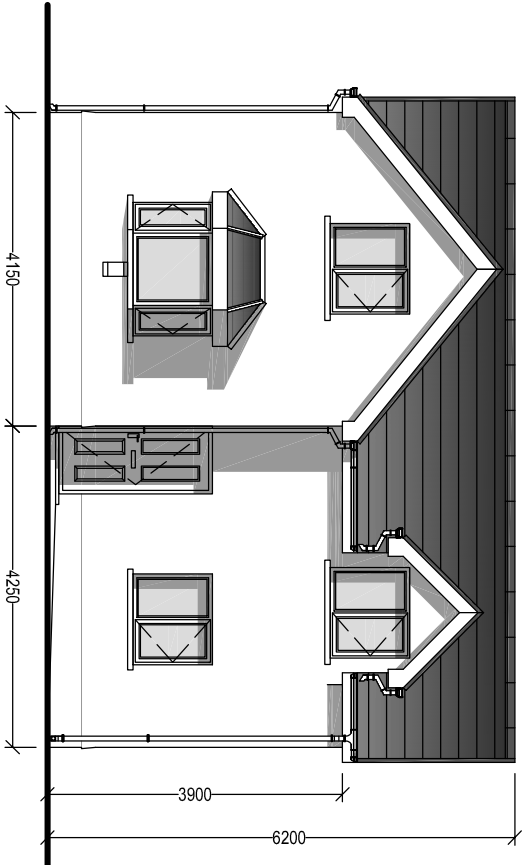


PROPOSED FRONT ELEVATION
Scale 1:100

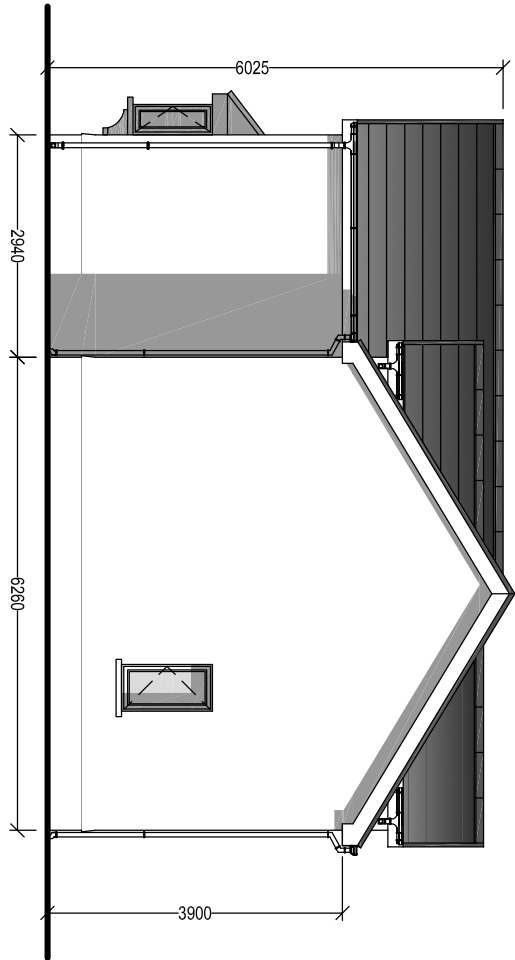

PROPOSED SIDE ELEVATION
Scale 1:100

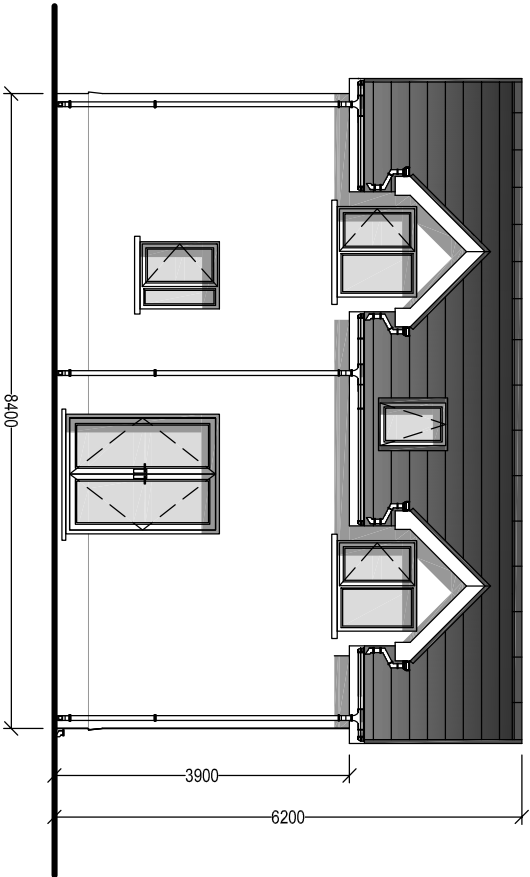

PROPOSED REAR ELEVATION
Scale 1:100

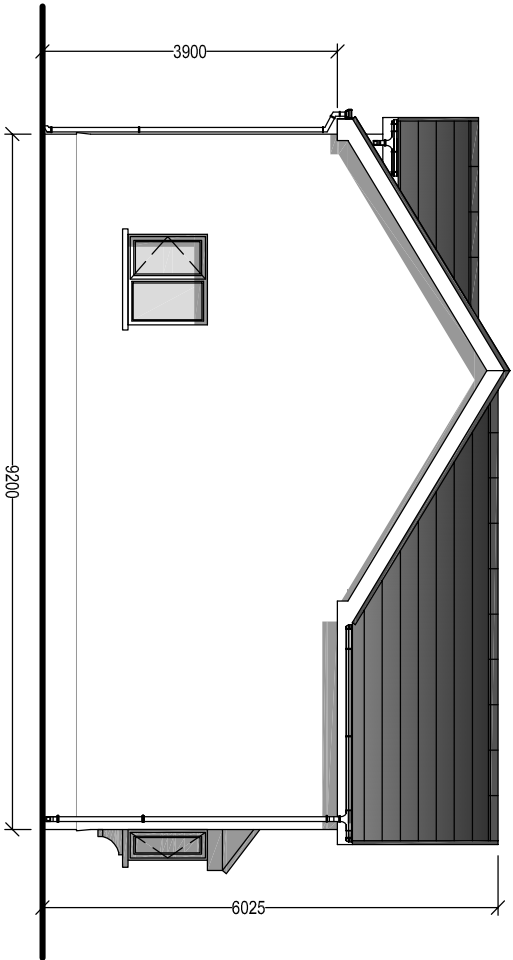

PROPOSED SIDE ELEVATION
Scale 1:100



Cwm Planning & Design Ltd.
(architectural and Draughting Services)

Client:

Bowen Enterprises Ltd.

Project Title:

**RE-DEVELOPMENT OF TYN LLECHAU,
MAIN ROAD, CILFREW
NEATH**

General Notes:

1. Do not scale from this drawing, take figured dimensions only.
2. Dimensions are in millimeters unless otherwise stated.

Drawing Issue:

PLANNING

Drawing Title:

PLOT A ELEVATIONS

Drawing No:

032

Revision:

C

Date:

23-05-2019

Revised:

05-11-2020

Scale(s):

1:200

Paper Size:

A3