


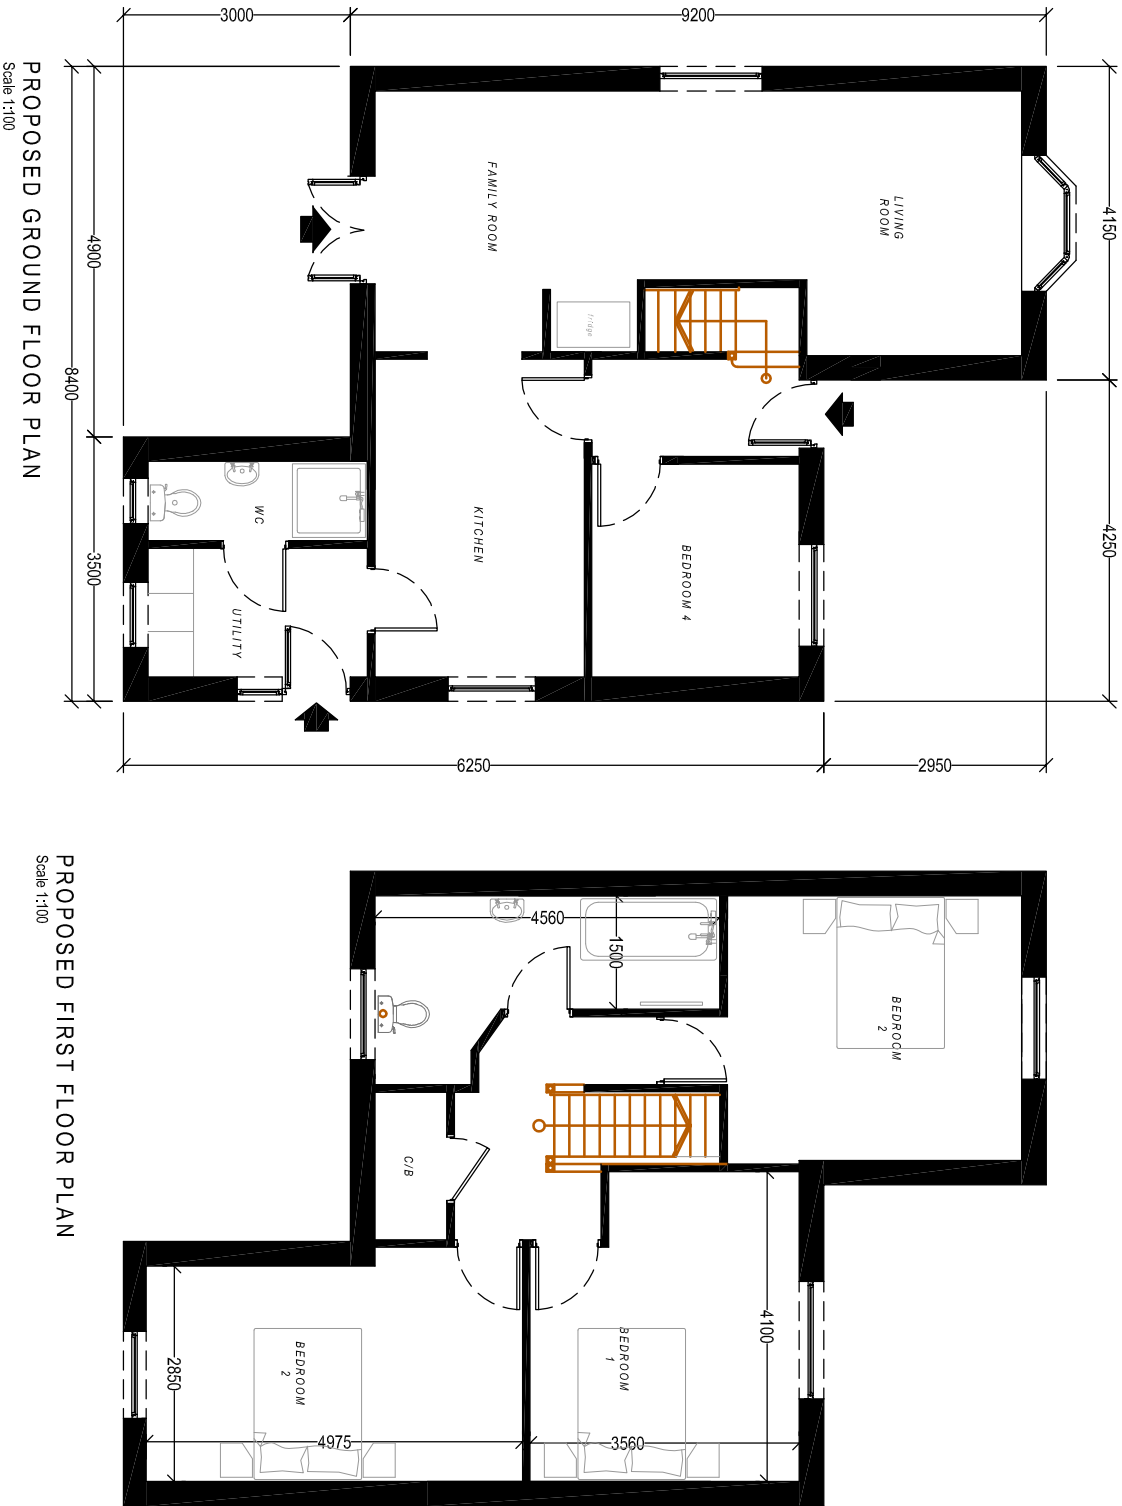

 Cwm Planning & Design Ltd. (architectural and Draughting Services)		Client:		Project Title:		General Notes: 1. Do not scale from this drawing, take figured dimensions only. 2. Dimensions are in millimeters unless otherwise stated. Drawing Issue: PLANNING	Drawing Title: PLOT B FLOOR PLANS				
Bowen Enterprises Ltd.				RE-DEVELOPMENT OF TYN LLECHAU, MAIN ROAD, CILFREW NEATH							
				Drawing No:		Revision:					
				Date:		Revised:					
				Scale(s):		Paper Size:					
				1:200		A3					