



Superseded

Name	Cansu Isbiller
Address	Pen Cae Du, Rhos Mynydd Farm, Rhos Mynydd Farm Access Road Gwaun Cae Gurwen, Ammanford, SA18 1PP
Project	Part Demolish and Rebuild Dwelling with Rear and Side Extensions
Scale	1:100
Drawing No	CI/20/04A


Revision A - Gable profile to match adjoining property

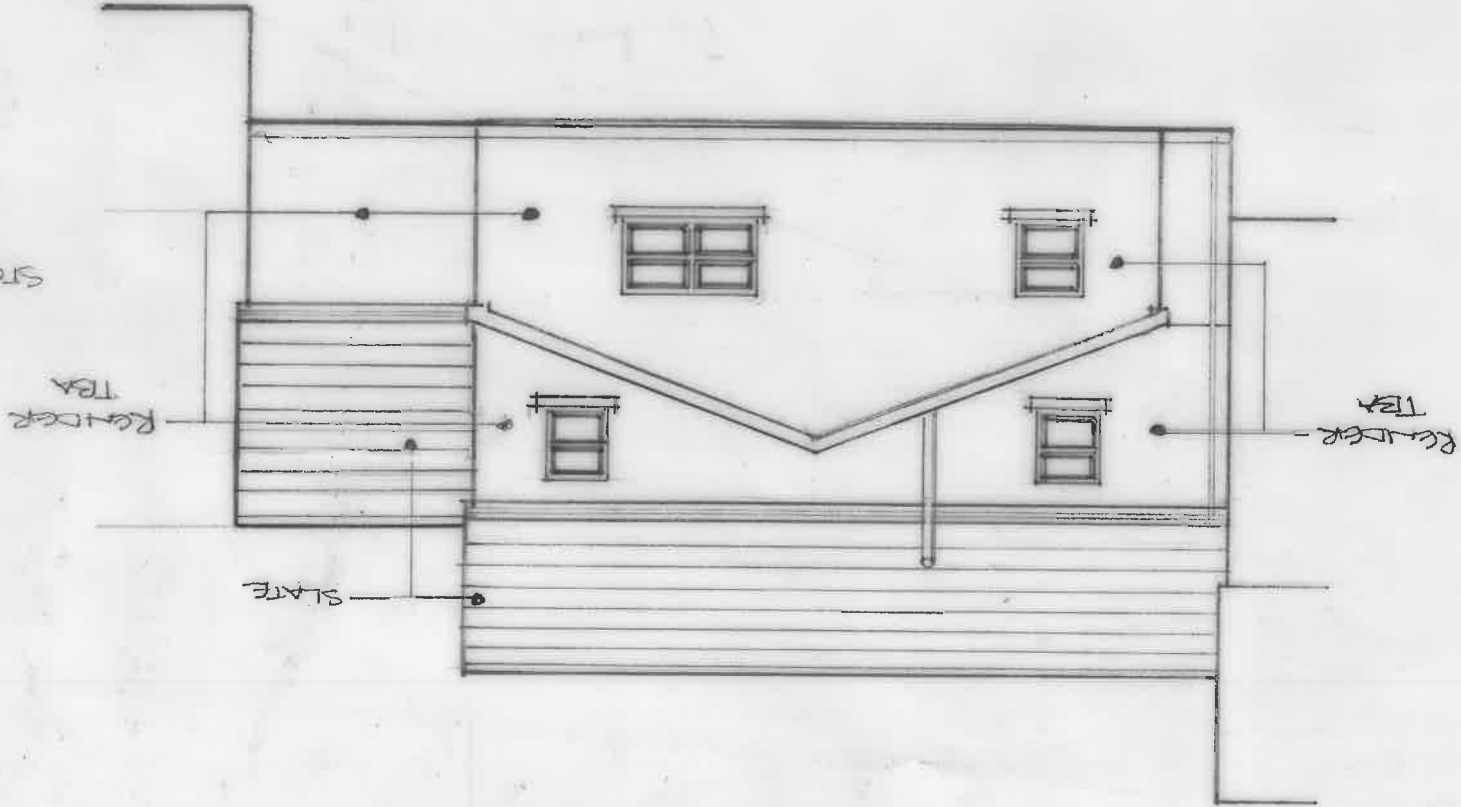


EAST ELEVATION

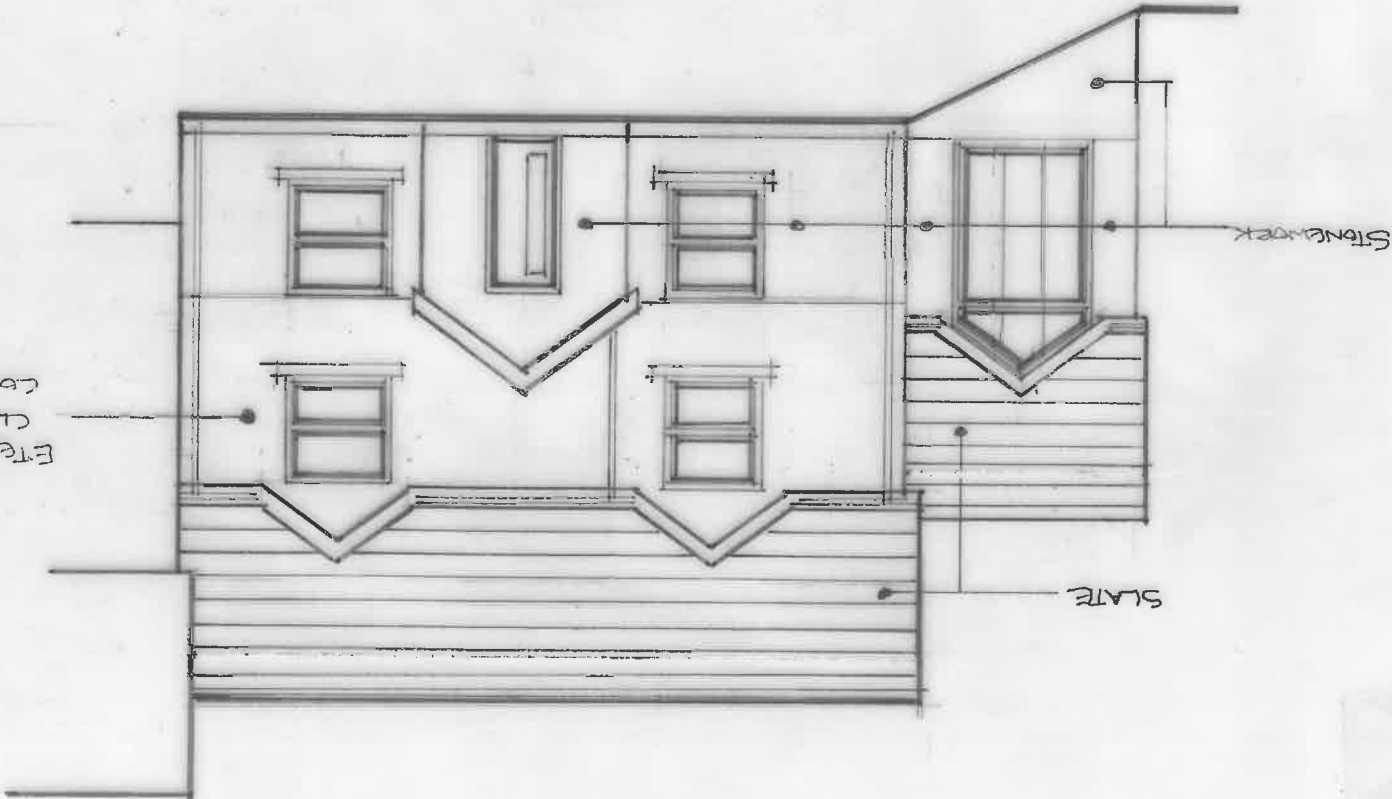

WEST ELEVATION

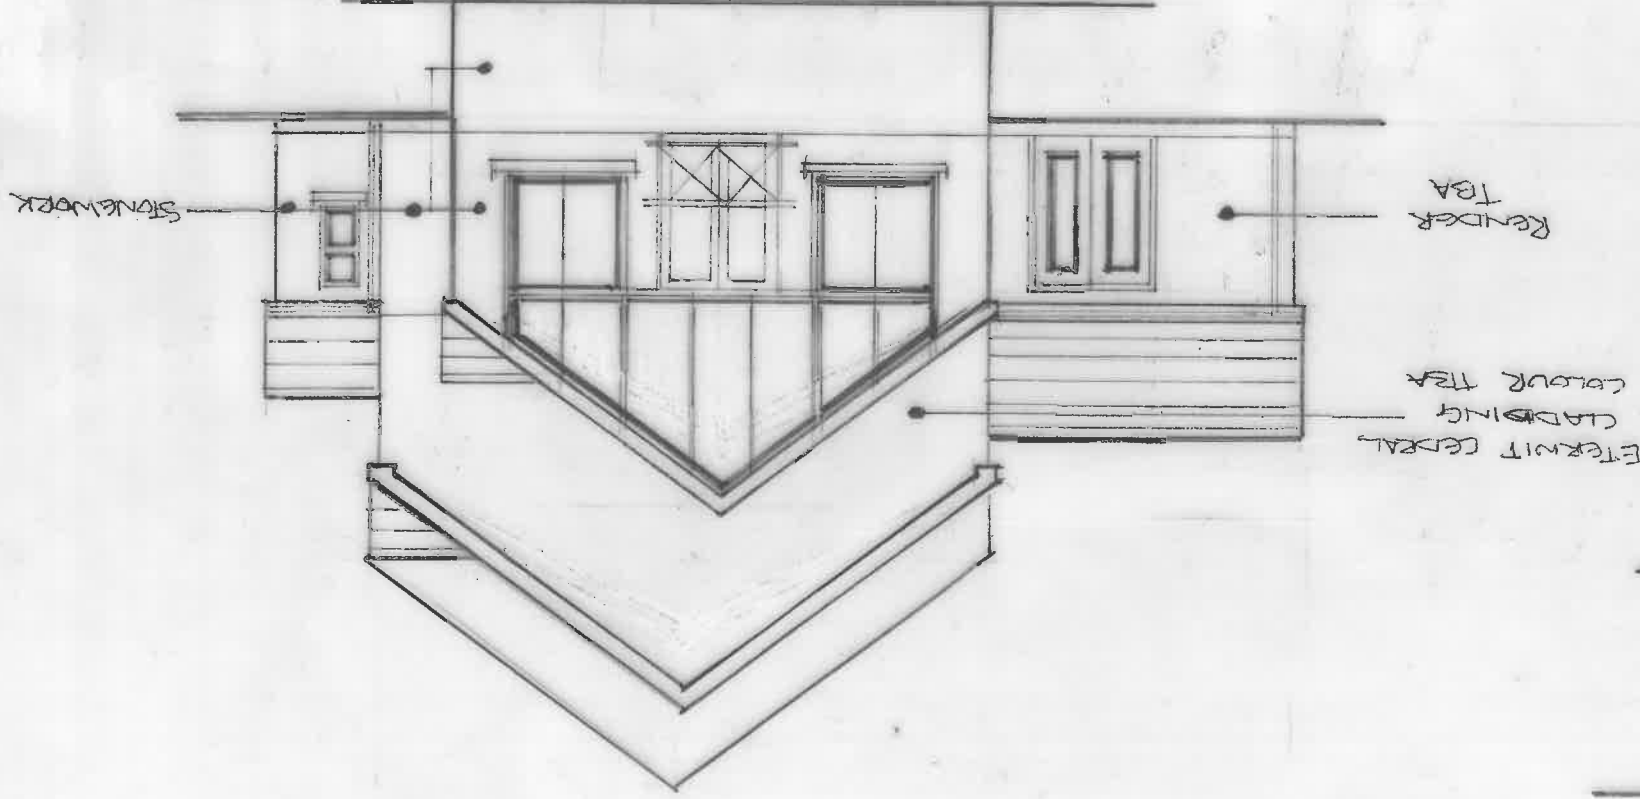

NORTH ELEVATION

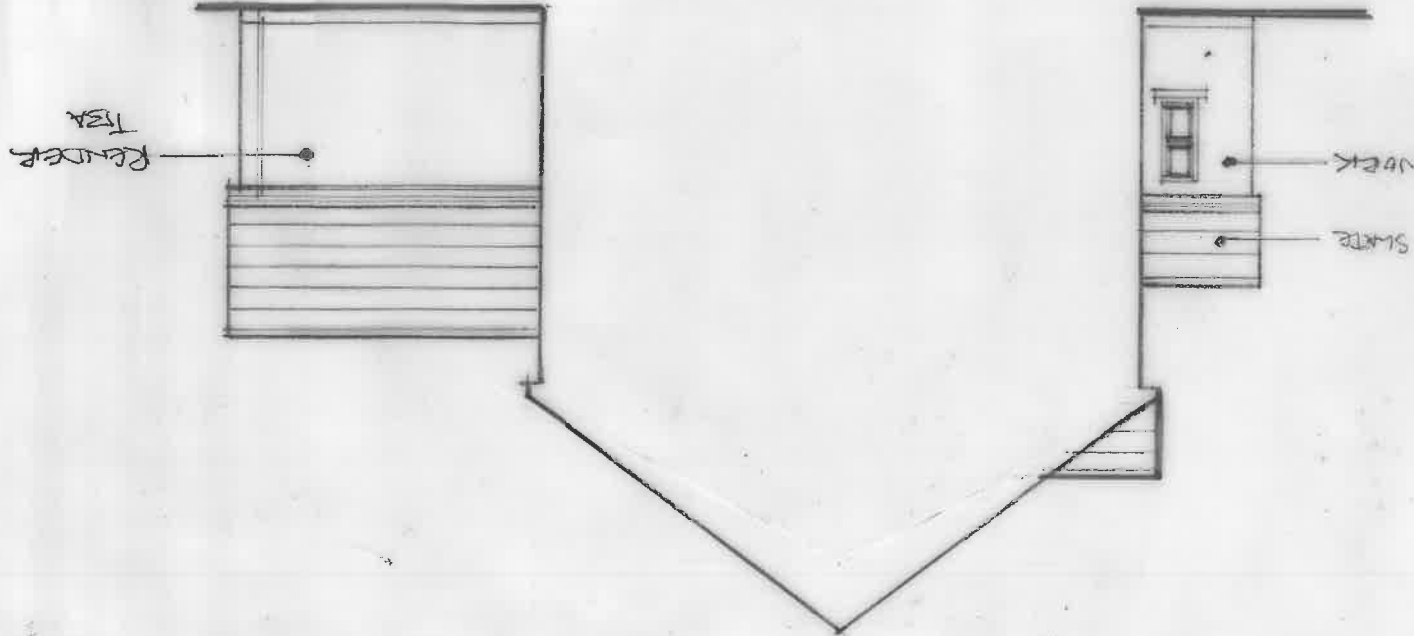

SOUTH ELEVATION