

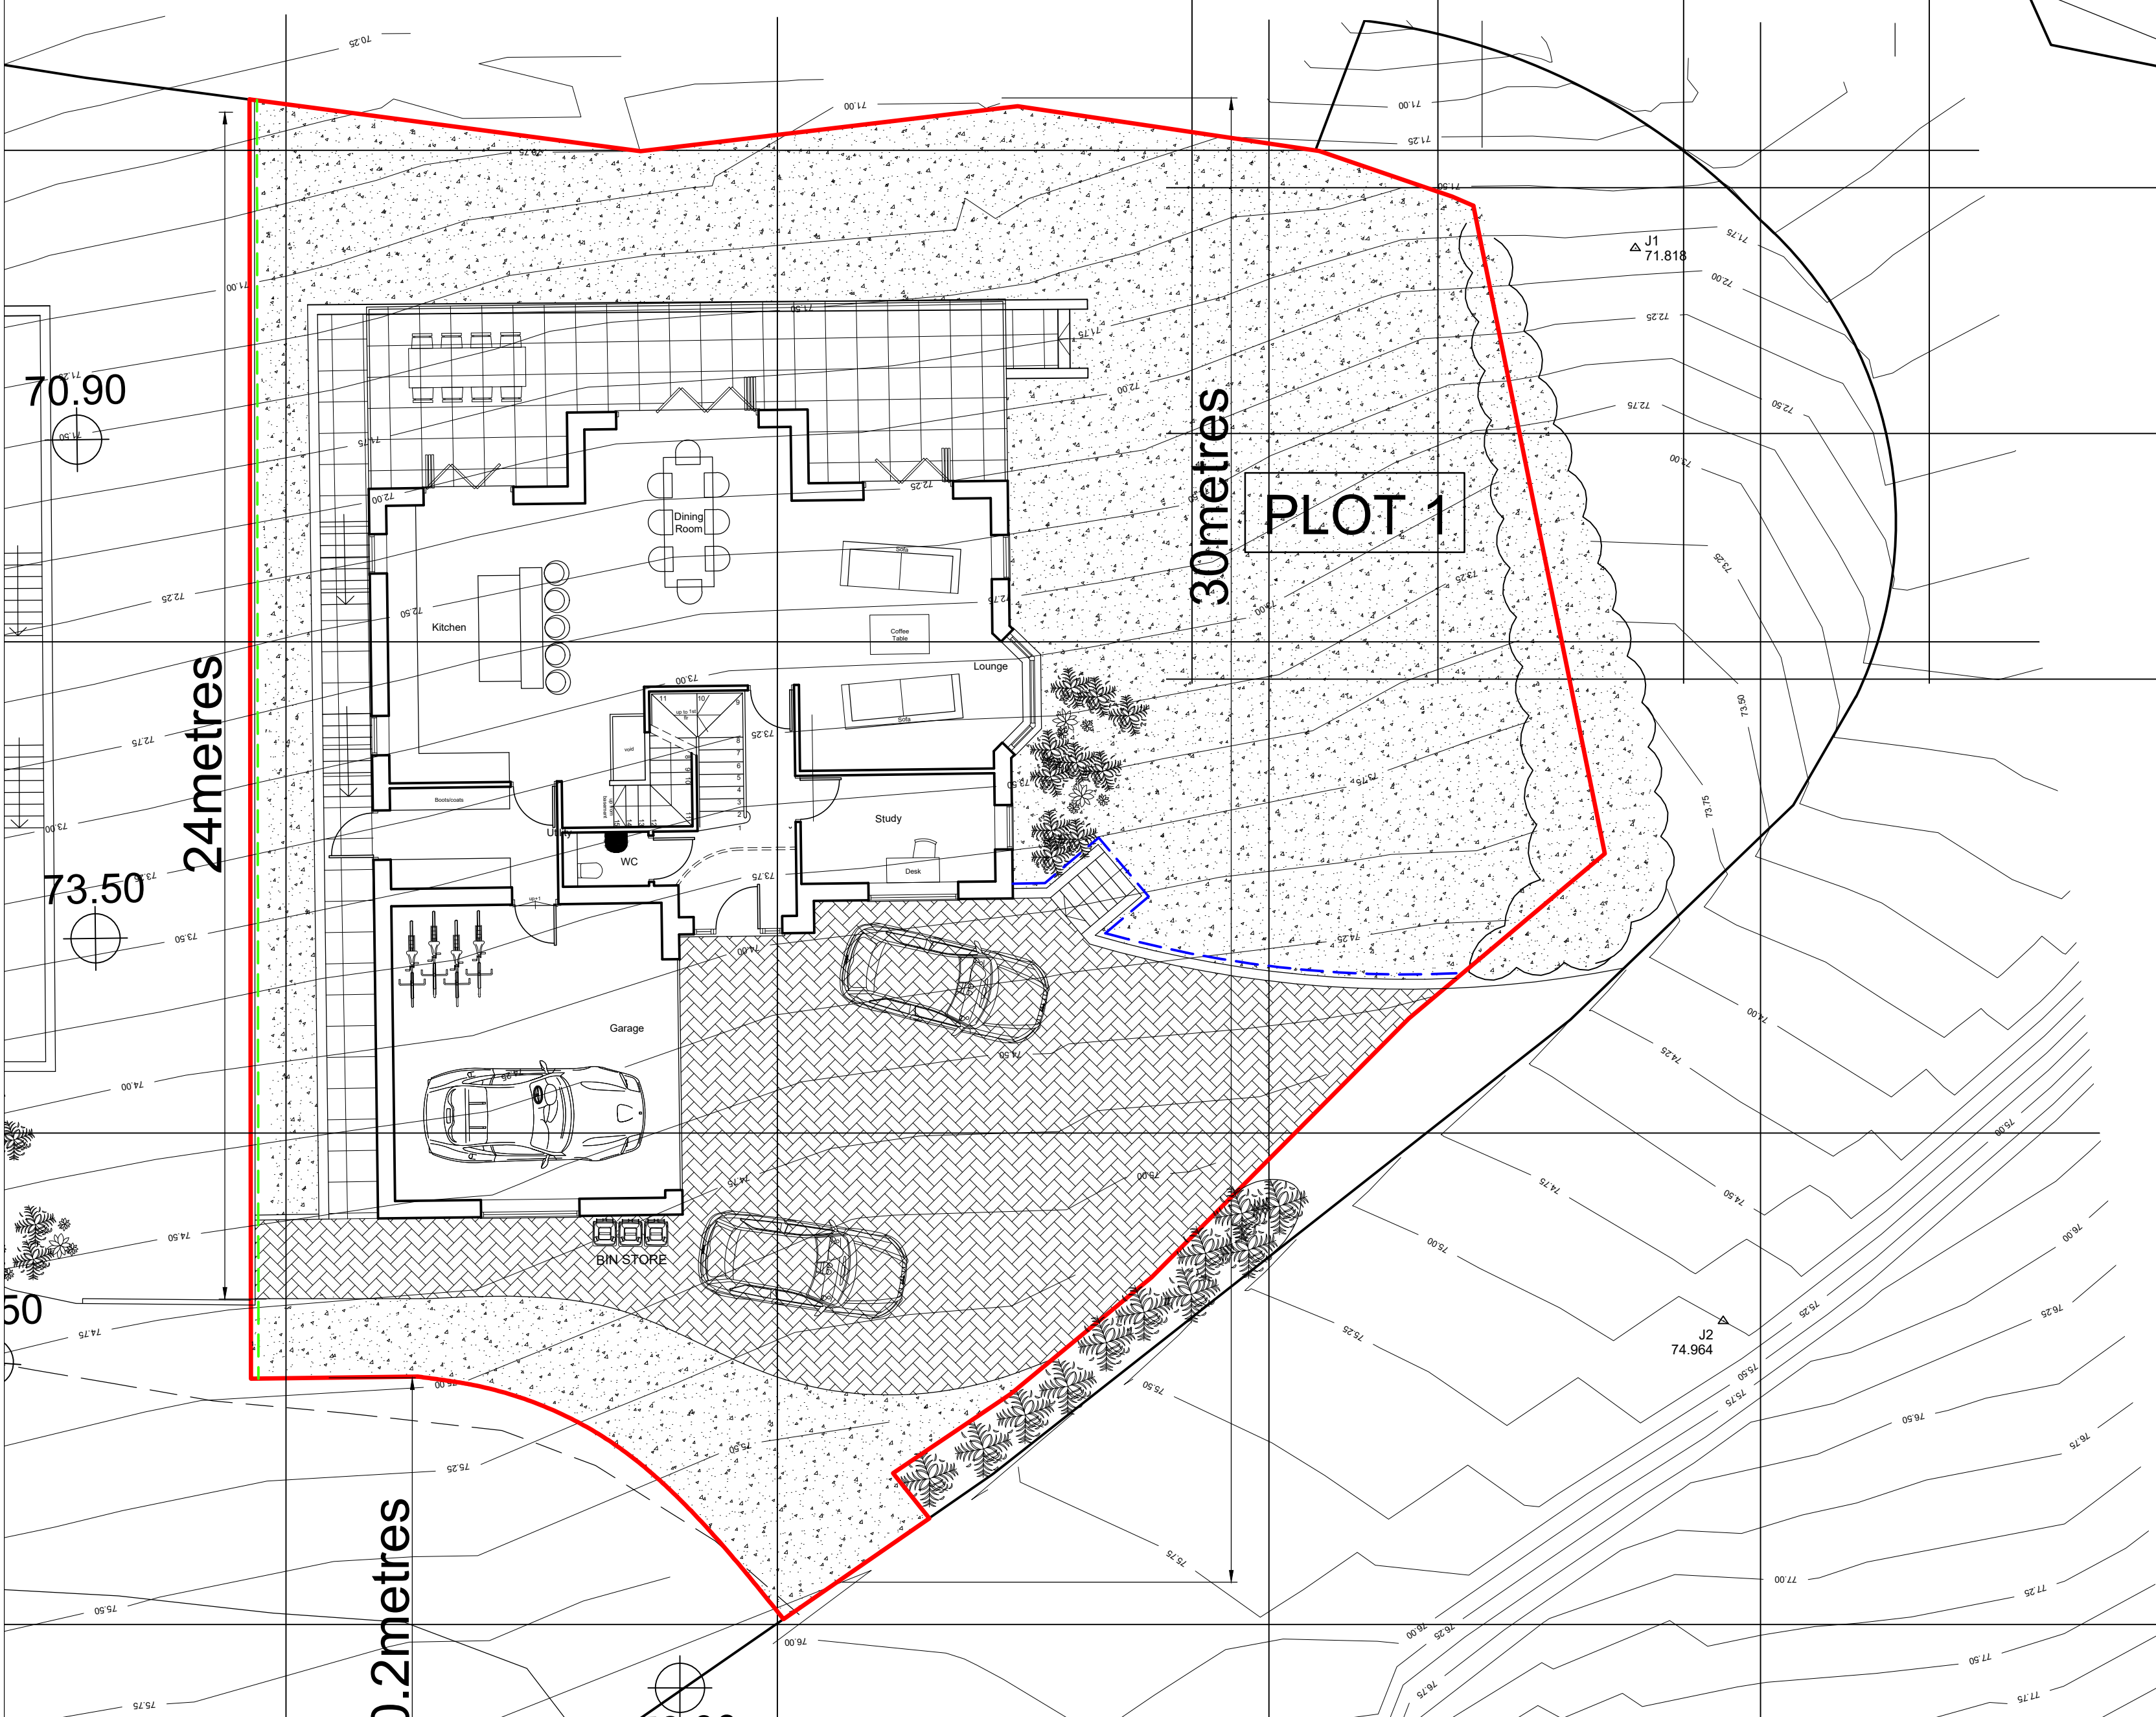
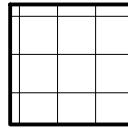
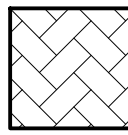
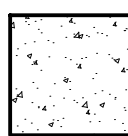


Proposed Plan
A1 @ 1:100

 


Proposed Site Plan
A1 @ 1:200

- External Treatments
-  600 x 600 paving slabs
 -  Block paving
 -  Grass
 -  1860H tanalised fencing
 -  1500 to 1850H retaining wall with decorated smooth render finish.
 -  - Proposed Site Demise

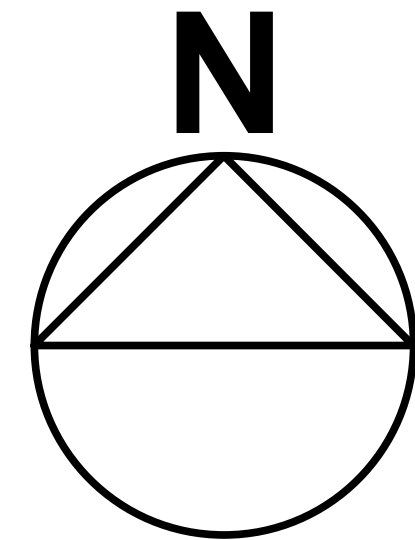

JOB: Forest Lodge - Plot 01, Site 01		CLIENT: NT Developments Ltd	
ADDRESS: Forest Lodge Lane, Forest Lodge, Port Talbot			
TITLE: PROPOSED LARGER SITE PLAN			
SYSTEM No: AG1268-19	DATE: 06.08.20	DRW-No:	Rev
JOB No: AG	Checked by:	P5	B
SCALES: A1@1:100 / 1:200	DRAWN BY: J.Gunn		
REVISIONS DESCRIPTION: Rev A - Plot demise revised, 02/10/20, (JG) Rev B - Plot extended at entrance, 30.10.20 (MB)			
ALL DIMENSIONS TO BE CHECKED ON SITE. Contractor to check and verify all building and site dimensions. The contractor is to comply in all respects with the current Building Regulations whether specifically stated on this drawing or not. This drawing must be read and checked against any other specialist drawing provided.			

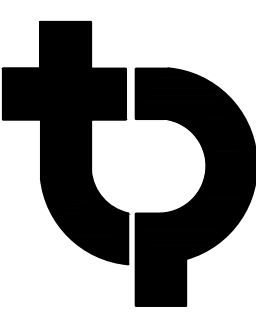

Thomas Parry Design Partnership
The Old Sketty Coach House,
21 Gower Road, Sketty
Swansea, SA2 9BX
t: 01792 290755
e: design@thomasperry.co.uk
w: www.thomasperry.co.uk

© COPYRIGHT THOMAS PARRY DESIGN PARTNERSHIP