



Proposed Basement Plan
A3 @ 1:100

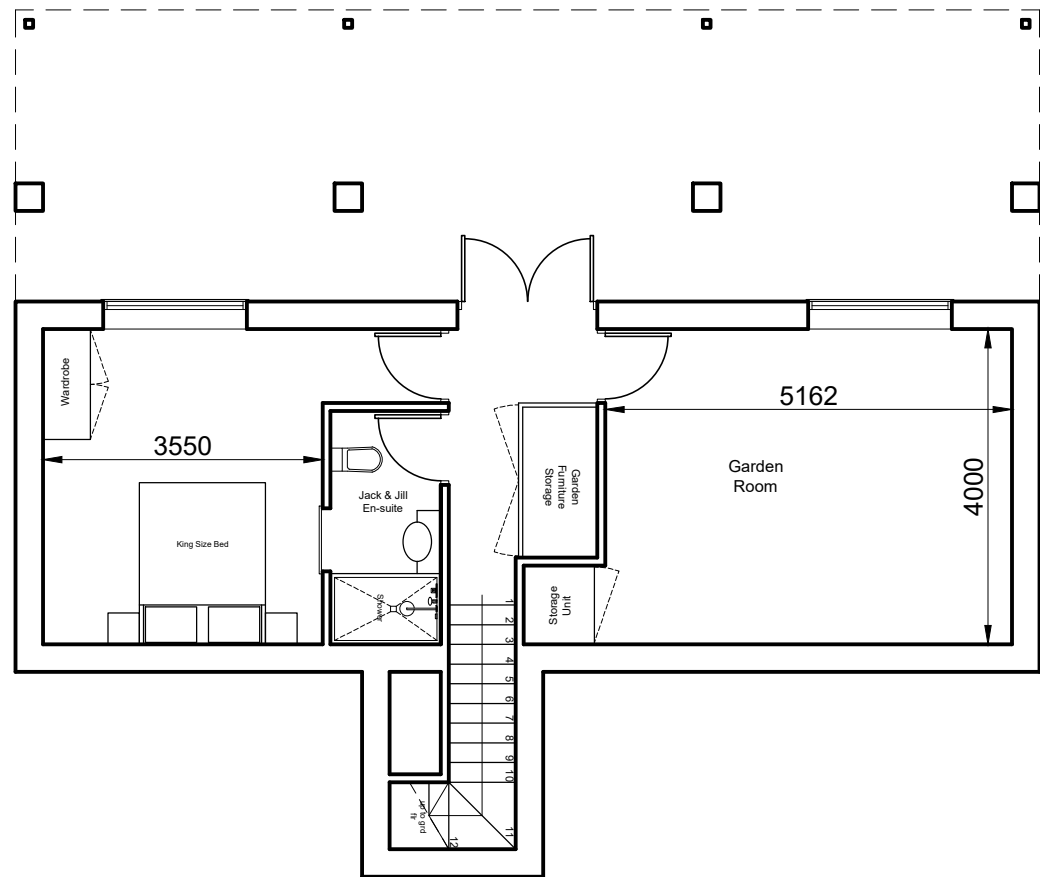

Proposed Ground Floor Plan
A3 @ 1:100

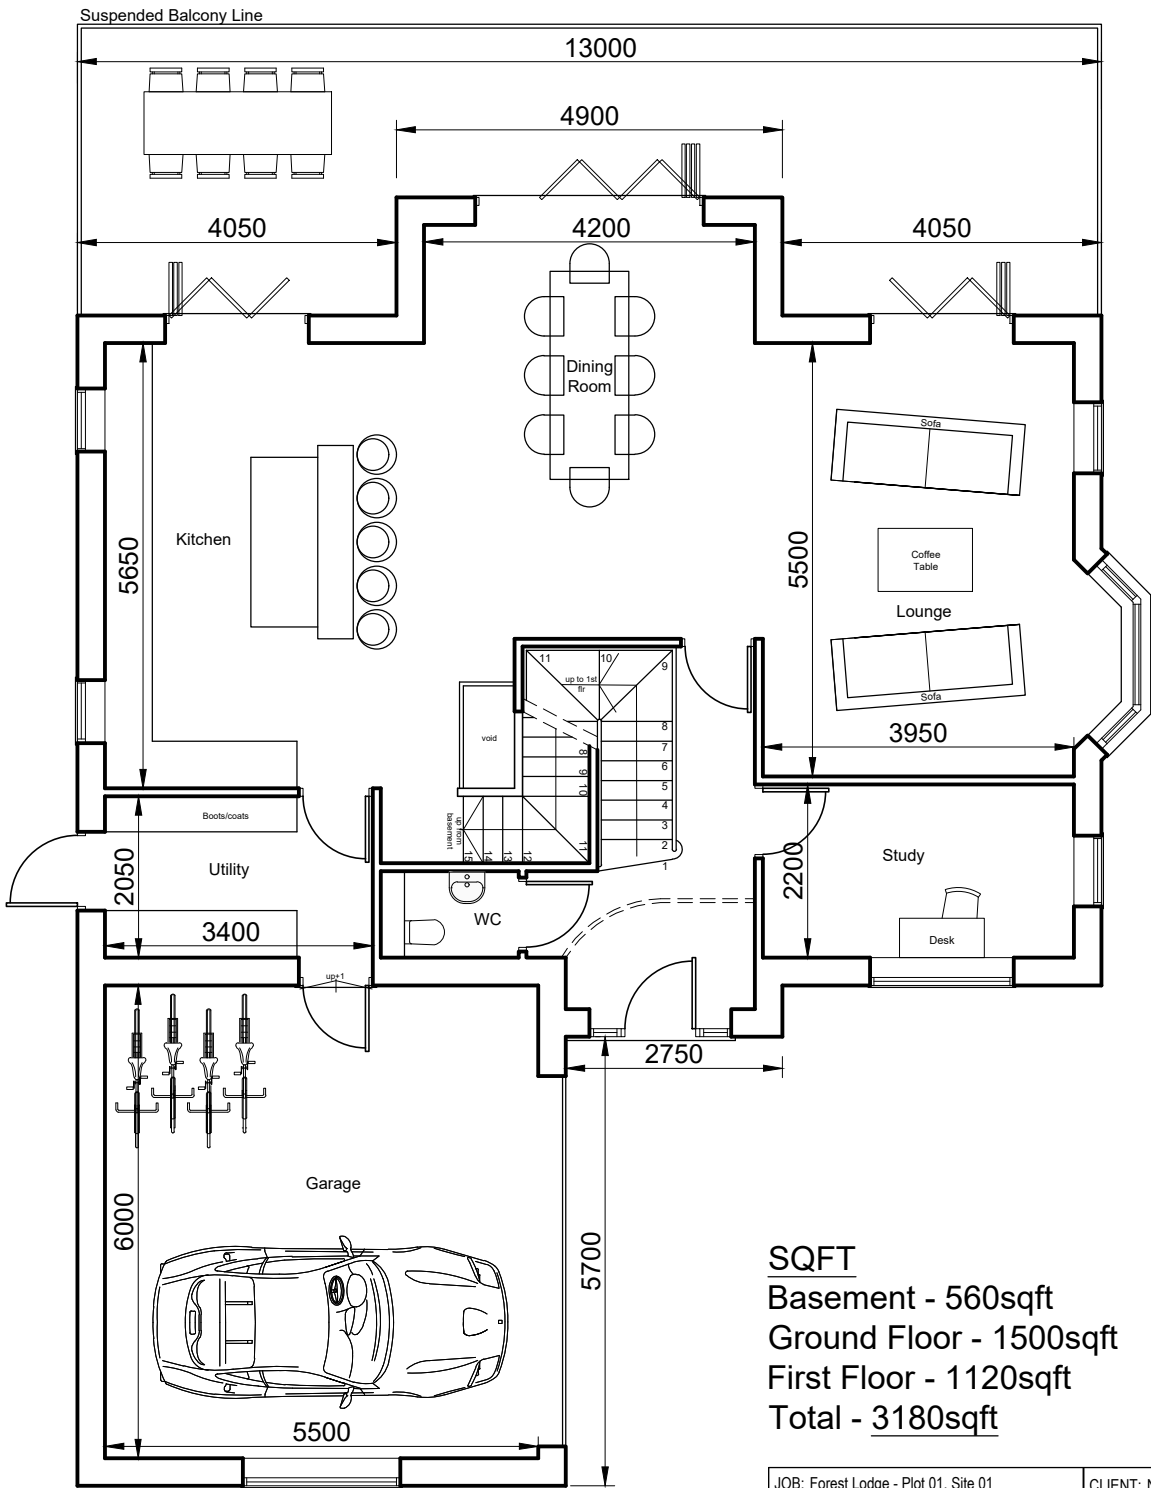

SQFT
Basement - 560sqft
Ground Floor - 1500sqft
First Floor - 1120sqft
Total - 3180sqft

JOB: Forest Lodge - Plot 01, Site 01	CLIENT: NT Developments Ltd		
ADDRESS: Forest Lodge Lane, Forest Lodge, Port Talbot			
TITLE: PROPOSED BASEMENT & GROUND FLOOR PLAN			
SYSTEM No: AG1268-19	DATE: 06.08.20	DRW-No.	Rev
JOB No: AG	Checked by:	P6	
SCALES: A3@ 1:100/A1@1:50	DRAWN BY: J.Gunn		
REVISIONS DESCRIPTION:			



Thomas Parry Design Partnership
The Old Sketty Coach House,
21 Gower Road, Sketty
Swansea, SA2 9BX
t: 01792 290755
e: design@thomasparry.co.uk
w: www.thomasparry.co.uk