


- Notes:
- 1. All dimensions are in millimeters unless otherwise stated.
 - 2. This is a C.A.D drawing and should not be amended by hand.
 - 3. Please note that when scaling off this drawing, that it should be printed at A3.

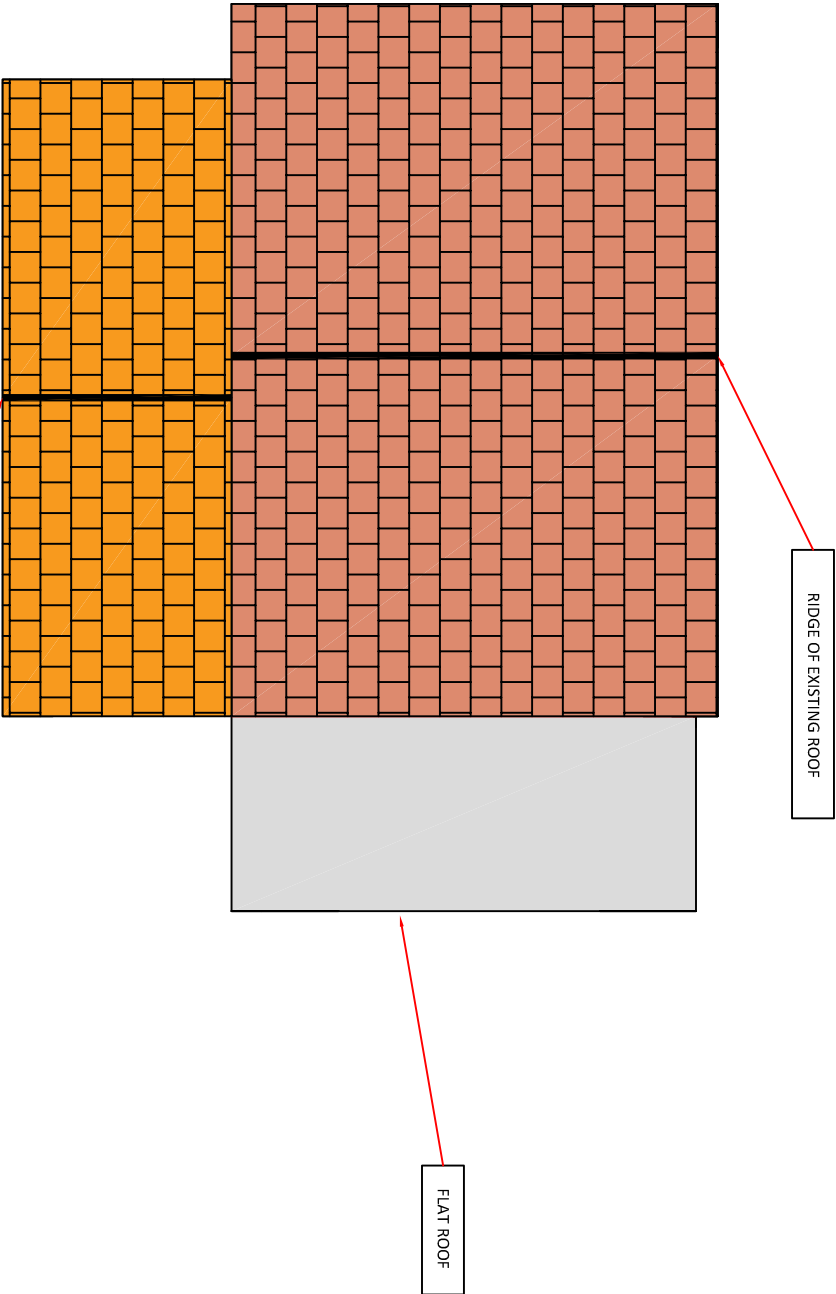

PROPOSED ROOF PLAN

1:100

ROOF LAYOUT
129 HIGH STREET
GLYNNEATH
NEATH & PORT TALBOT
SA11 5AP

Scale : As shown

Drawn: RCM Revision : A