



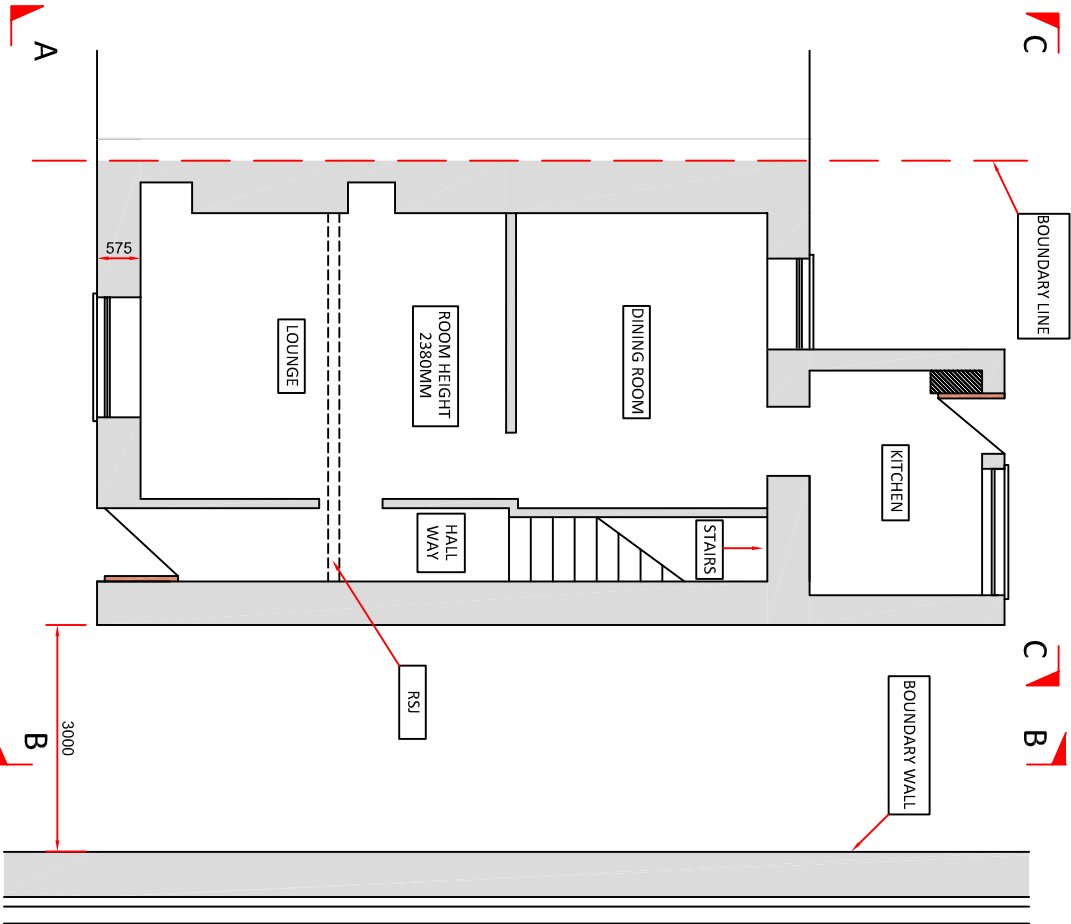


EXISTING GROUND FLOOR PLAN

1:100

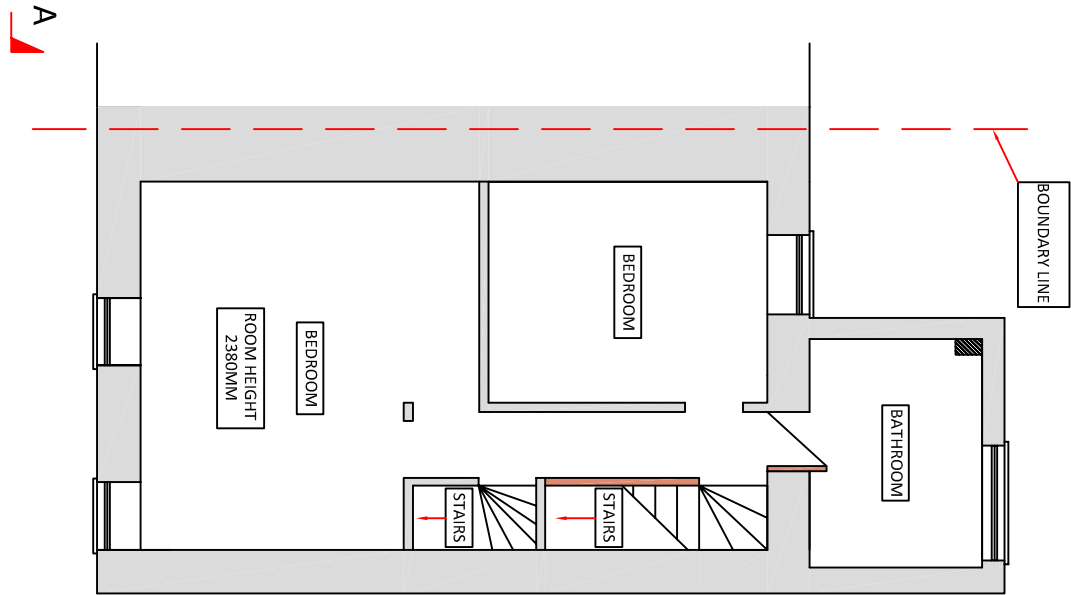


EXISTING FIRST FLOOR PLAN

1:100

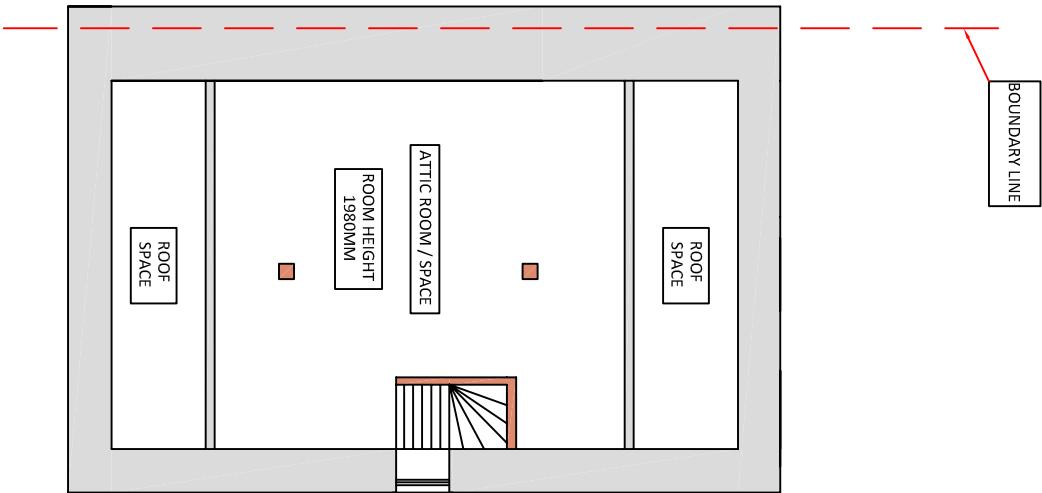


EXISTING SECOND FLOOR PLAN

1:100

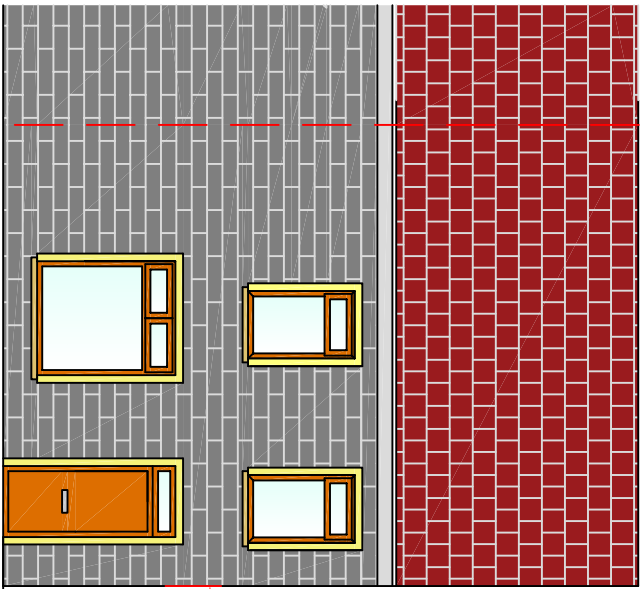


FRONT ELEVATION A-A

1:100

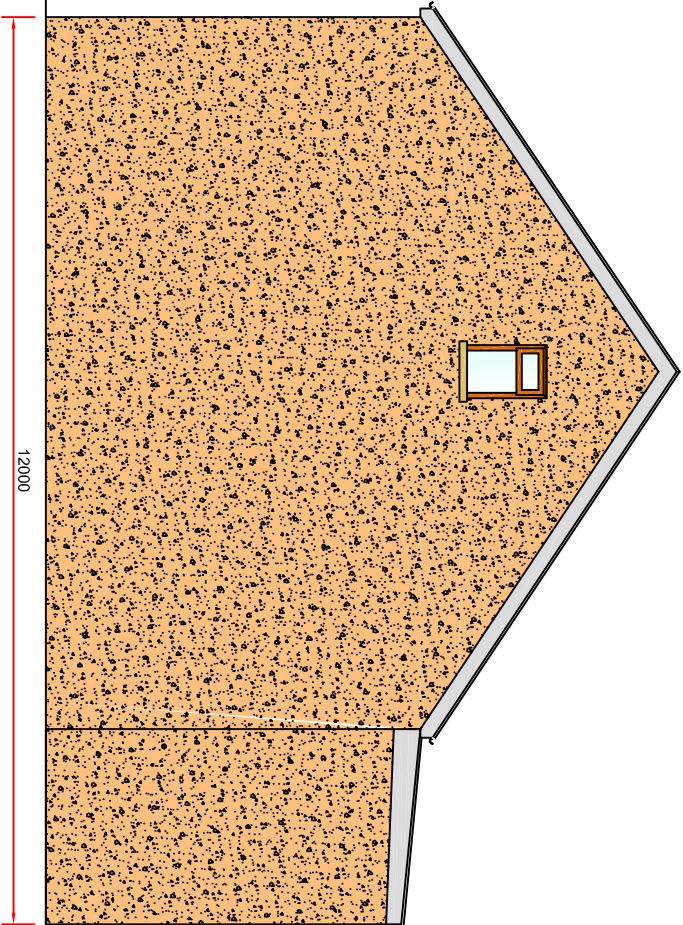

SIDE ELEVATION B-B

1:100

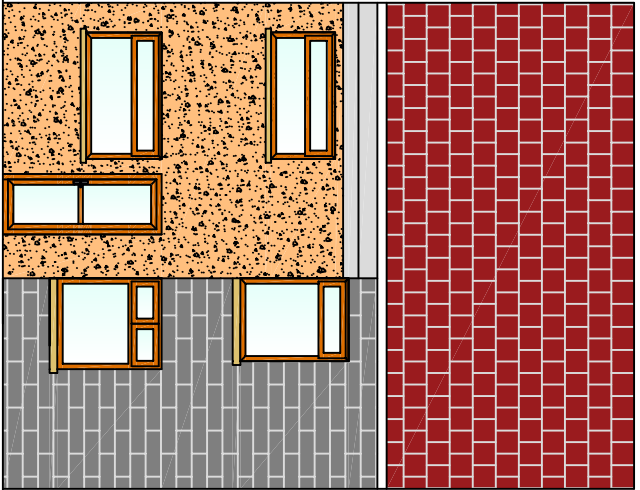

REAR ELEVATION C-C

1:100

- Notes:
1. All dimensions are in millimeters unless otherwise stated.
 2. This is a C.A.D drawing and should not be amended by hand.
 3. Please note that when scaling off this drawing, that it should be printed at A3.

Rev	DESCRIPTION	DATE
A	FOR APPROVAL	
EXISTING LAYOUT 129 HIGH STREET GLYNNEATH NEATH & PORT TALBOT SA11 5AP		
Scale : As shown		
Drawn: RCM		Revision : A