




EXISTING GROUND FLOOR

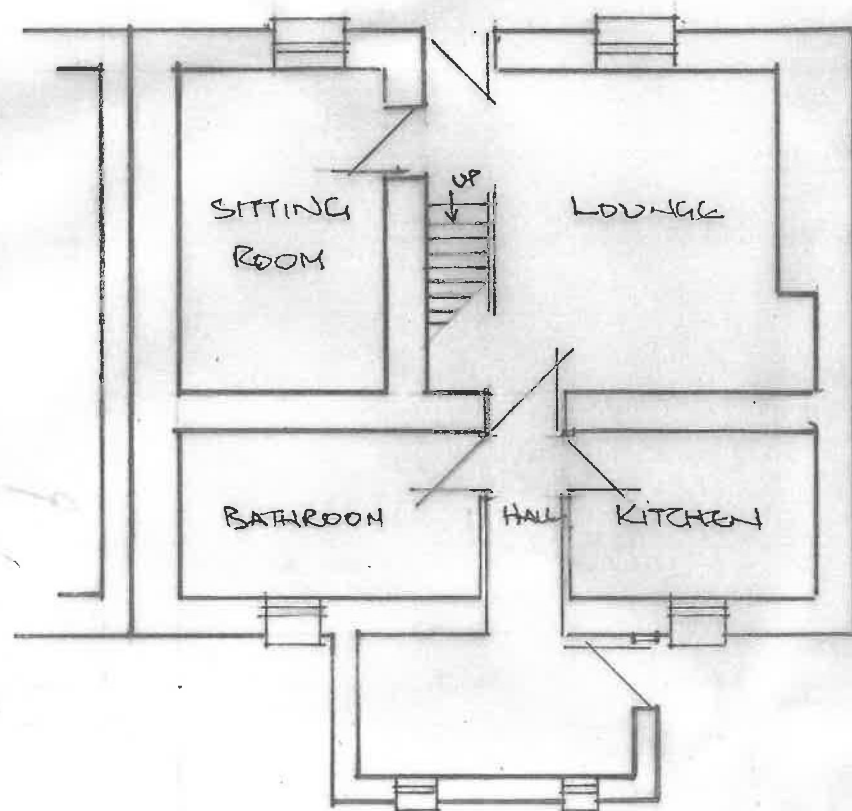


WEST ELEVATION

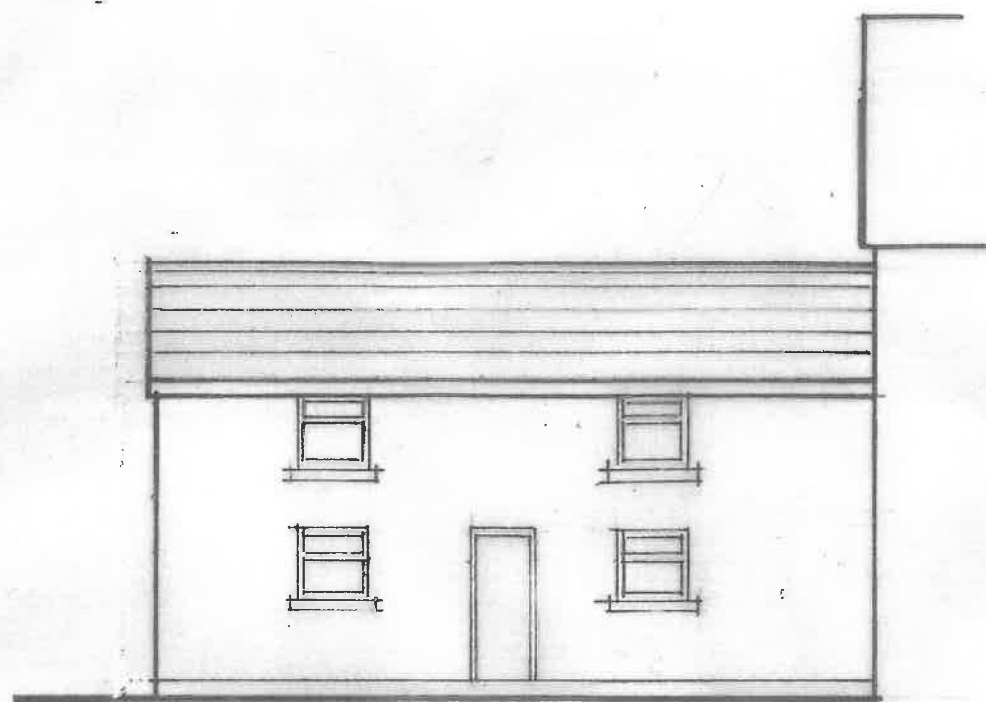


NORTH ELEVATION

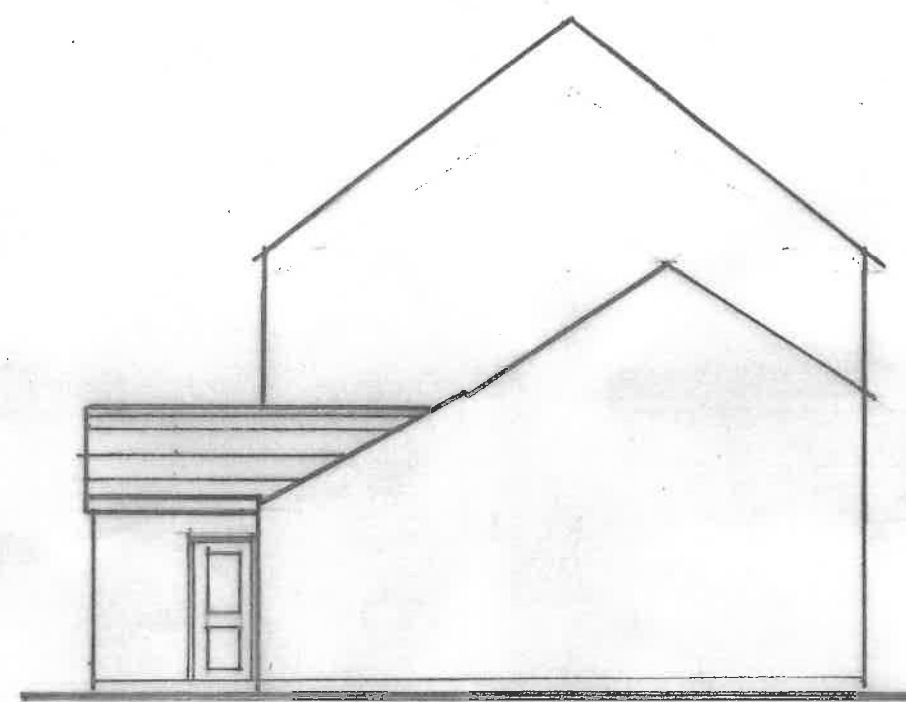


EXISTING FIRST FLOOR

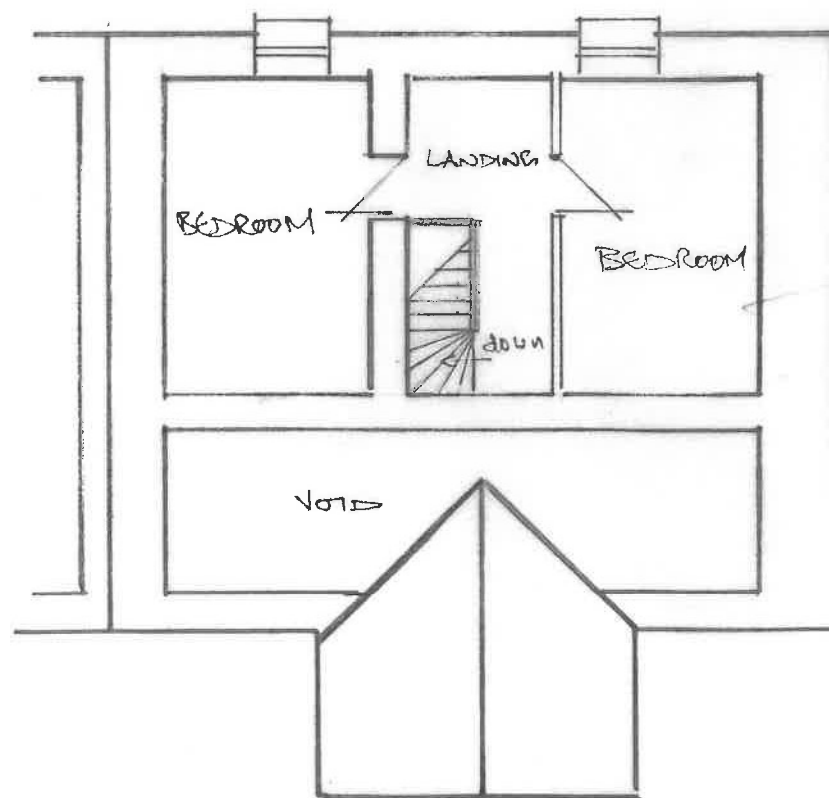

EAST ELEVATION

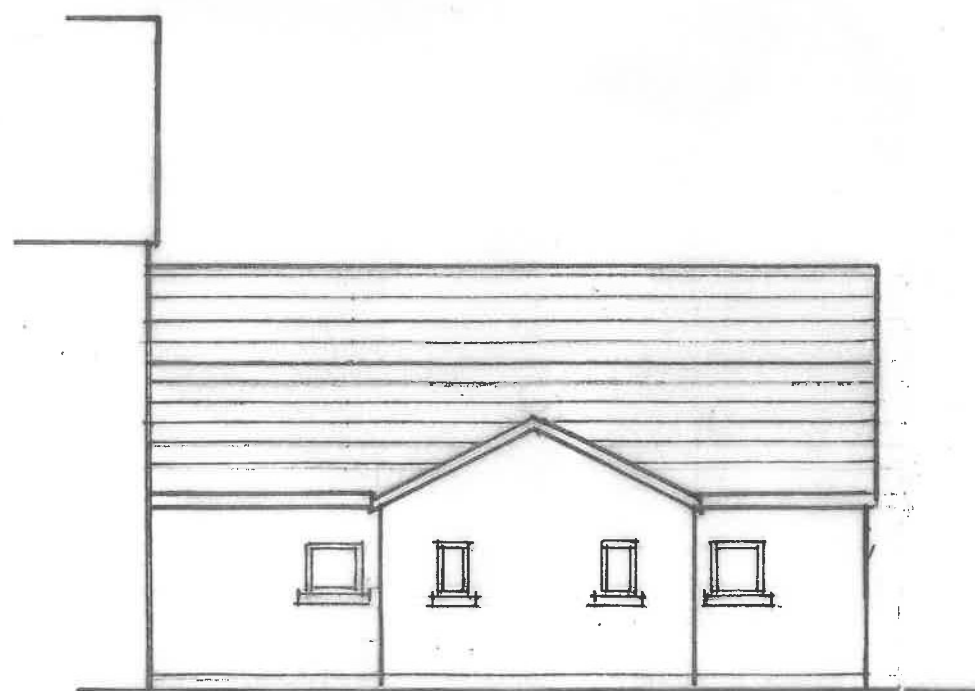


Name	Cansu Isbilir	
Site Address	Pen Cae Du Rhos y Mynydd Farm Rhos y Mynydd Farm Access Road Gwaun Cae Gurwen Ammanford SA18 1PP	
Project	Part Demolish and Rebuild Dwelling with Rear and Side Extensions	
Scale	1:100	Drawing No. CI/20/01

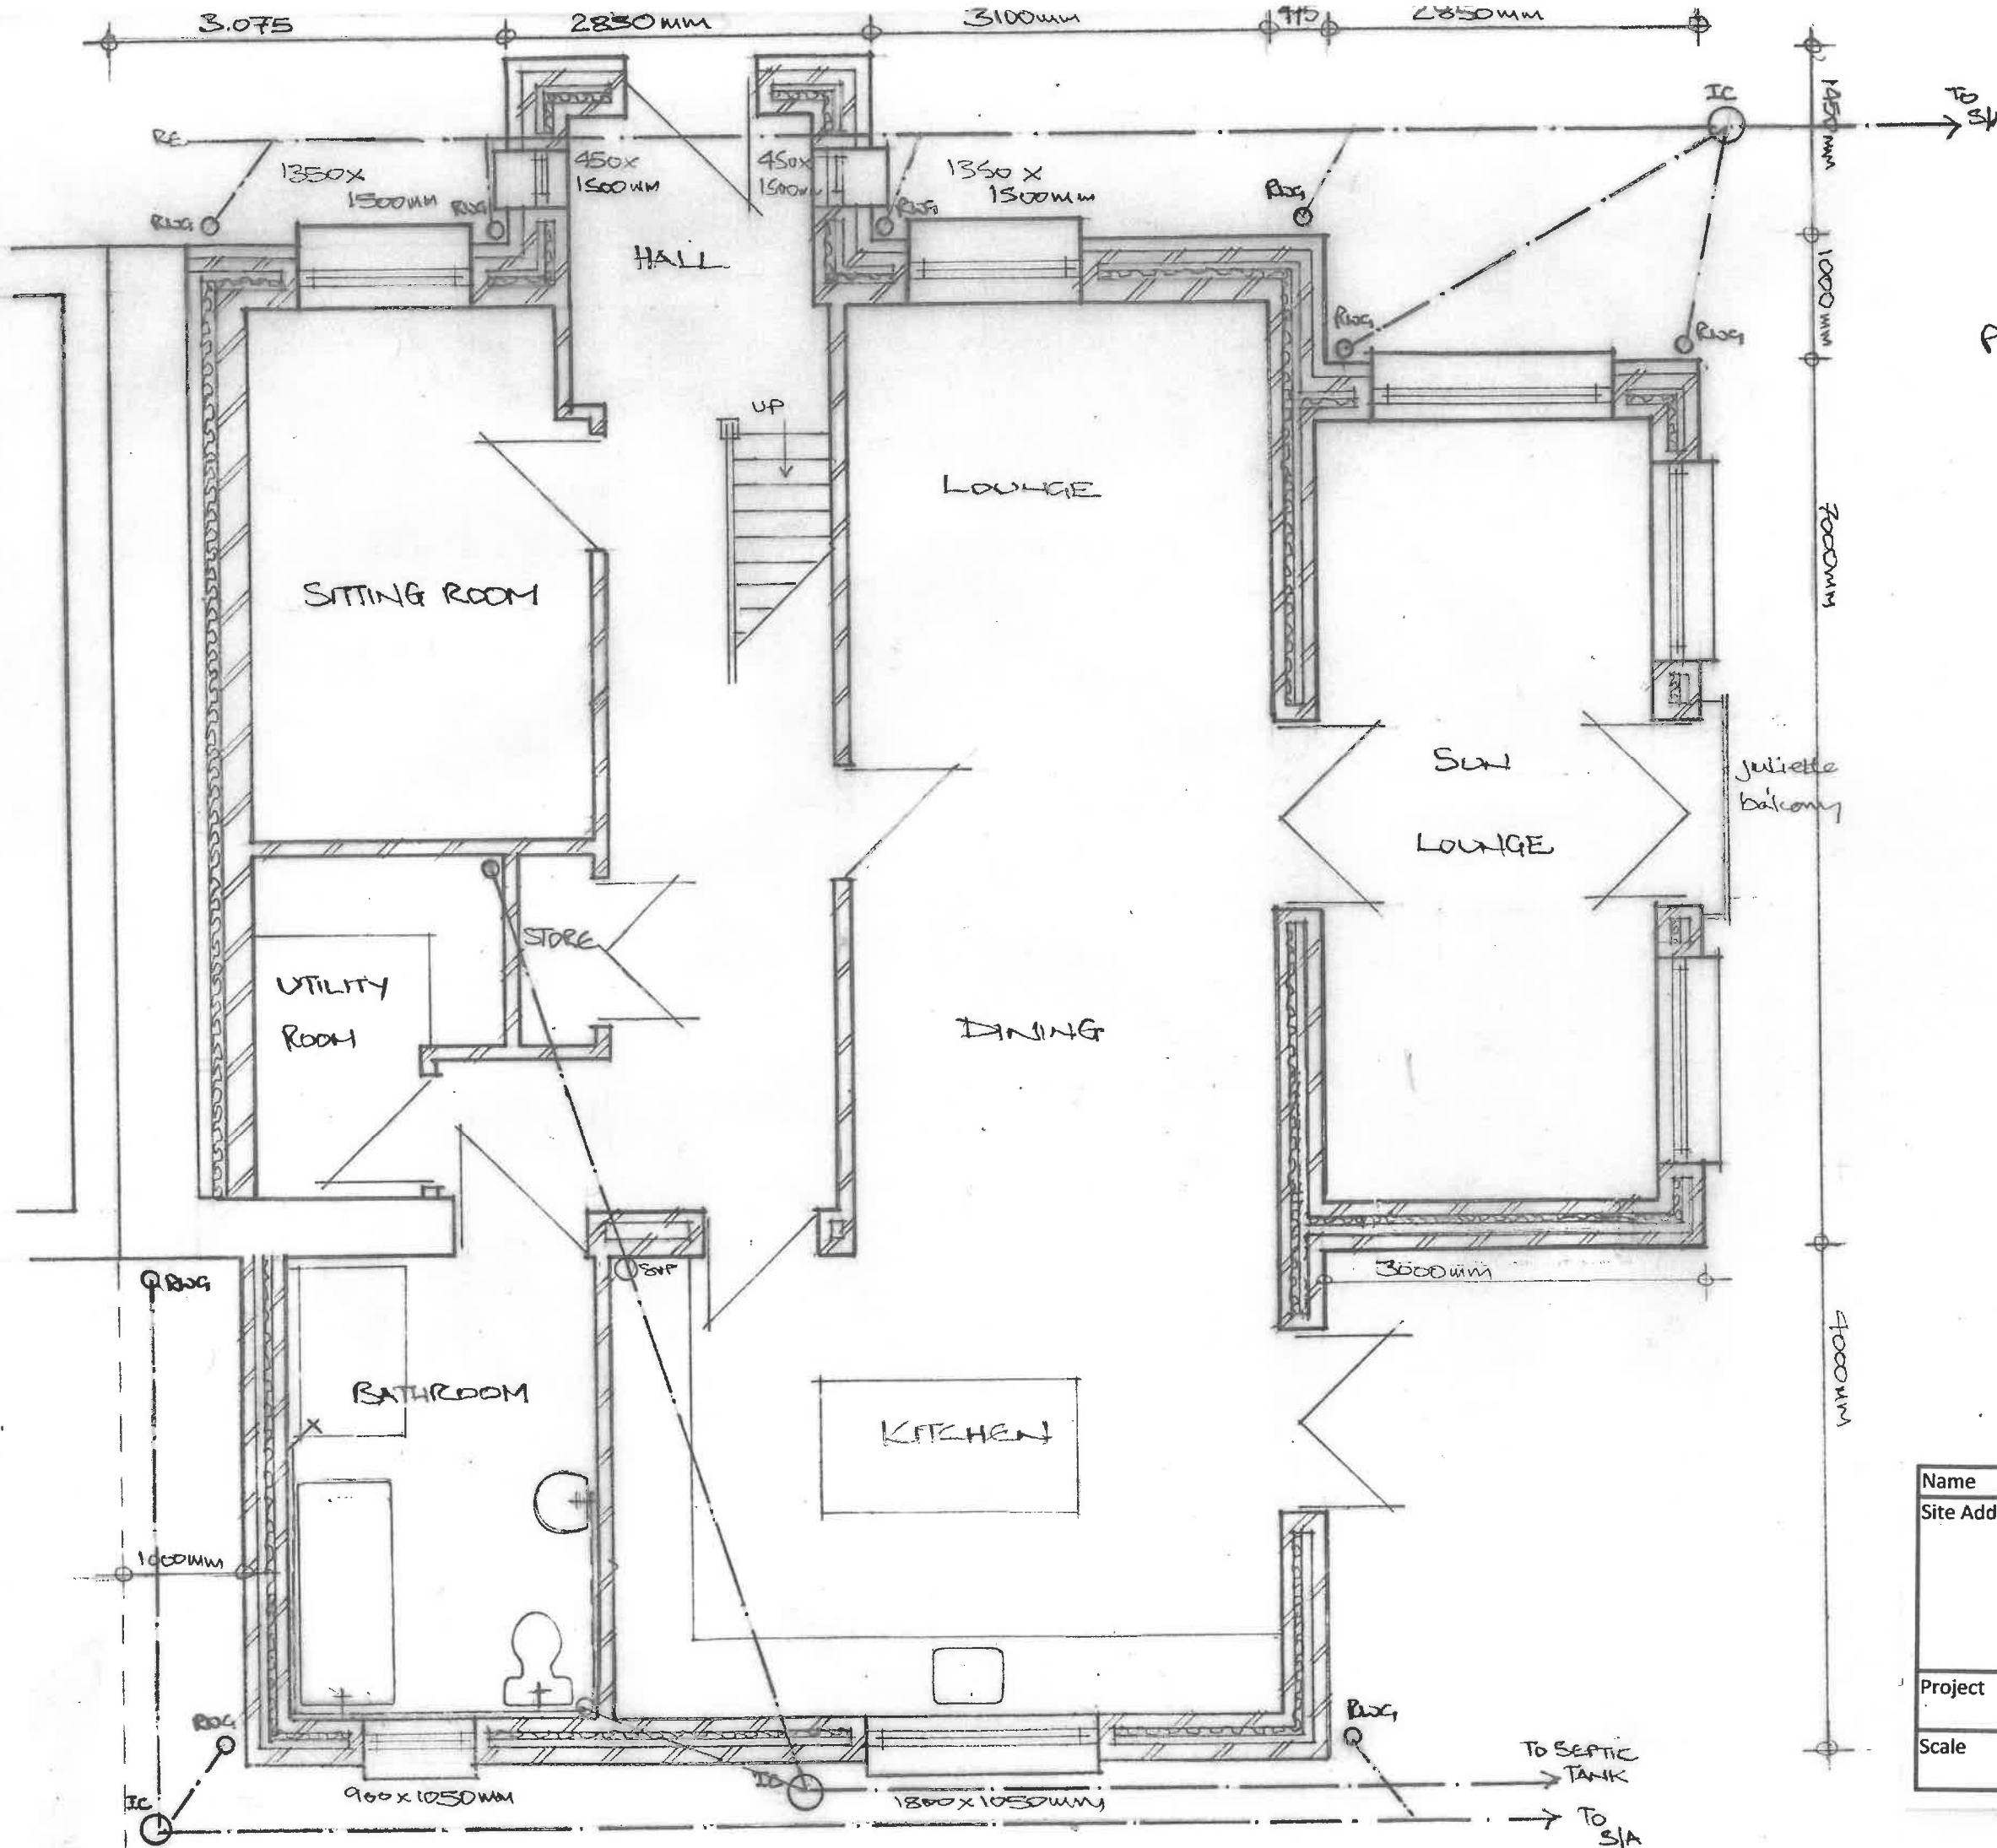

PROPOSED GROUND FLOOR

Name	Cansu Isbilir	
Site Address	Pen Cae Du Rhos y Mynydd Farm Rhos y Mynydd Farm Access Road Gwaun Cae Gurwen Ammanford SA18 1PP	
Project	Part Demolish and Rebuild Dwelling with Rear and Side Extensions	
Scale	1:50	Drawing No. CI/20/02

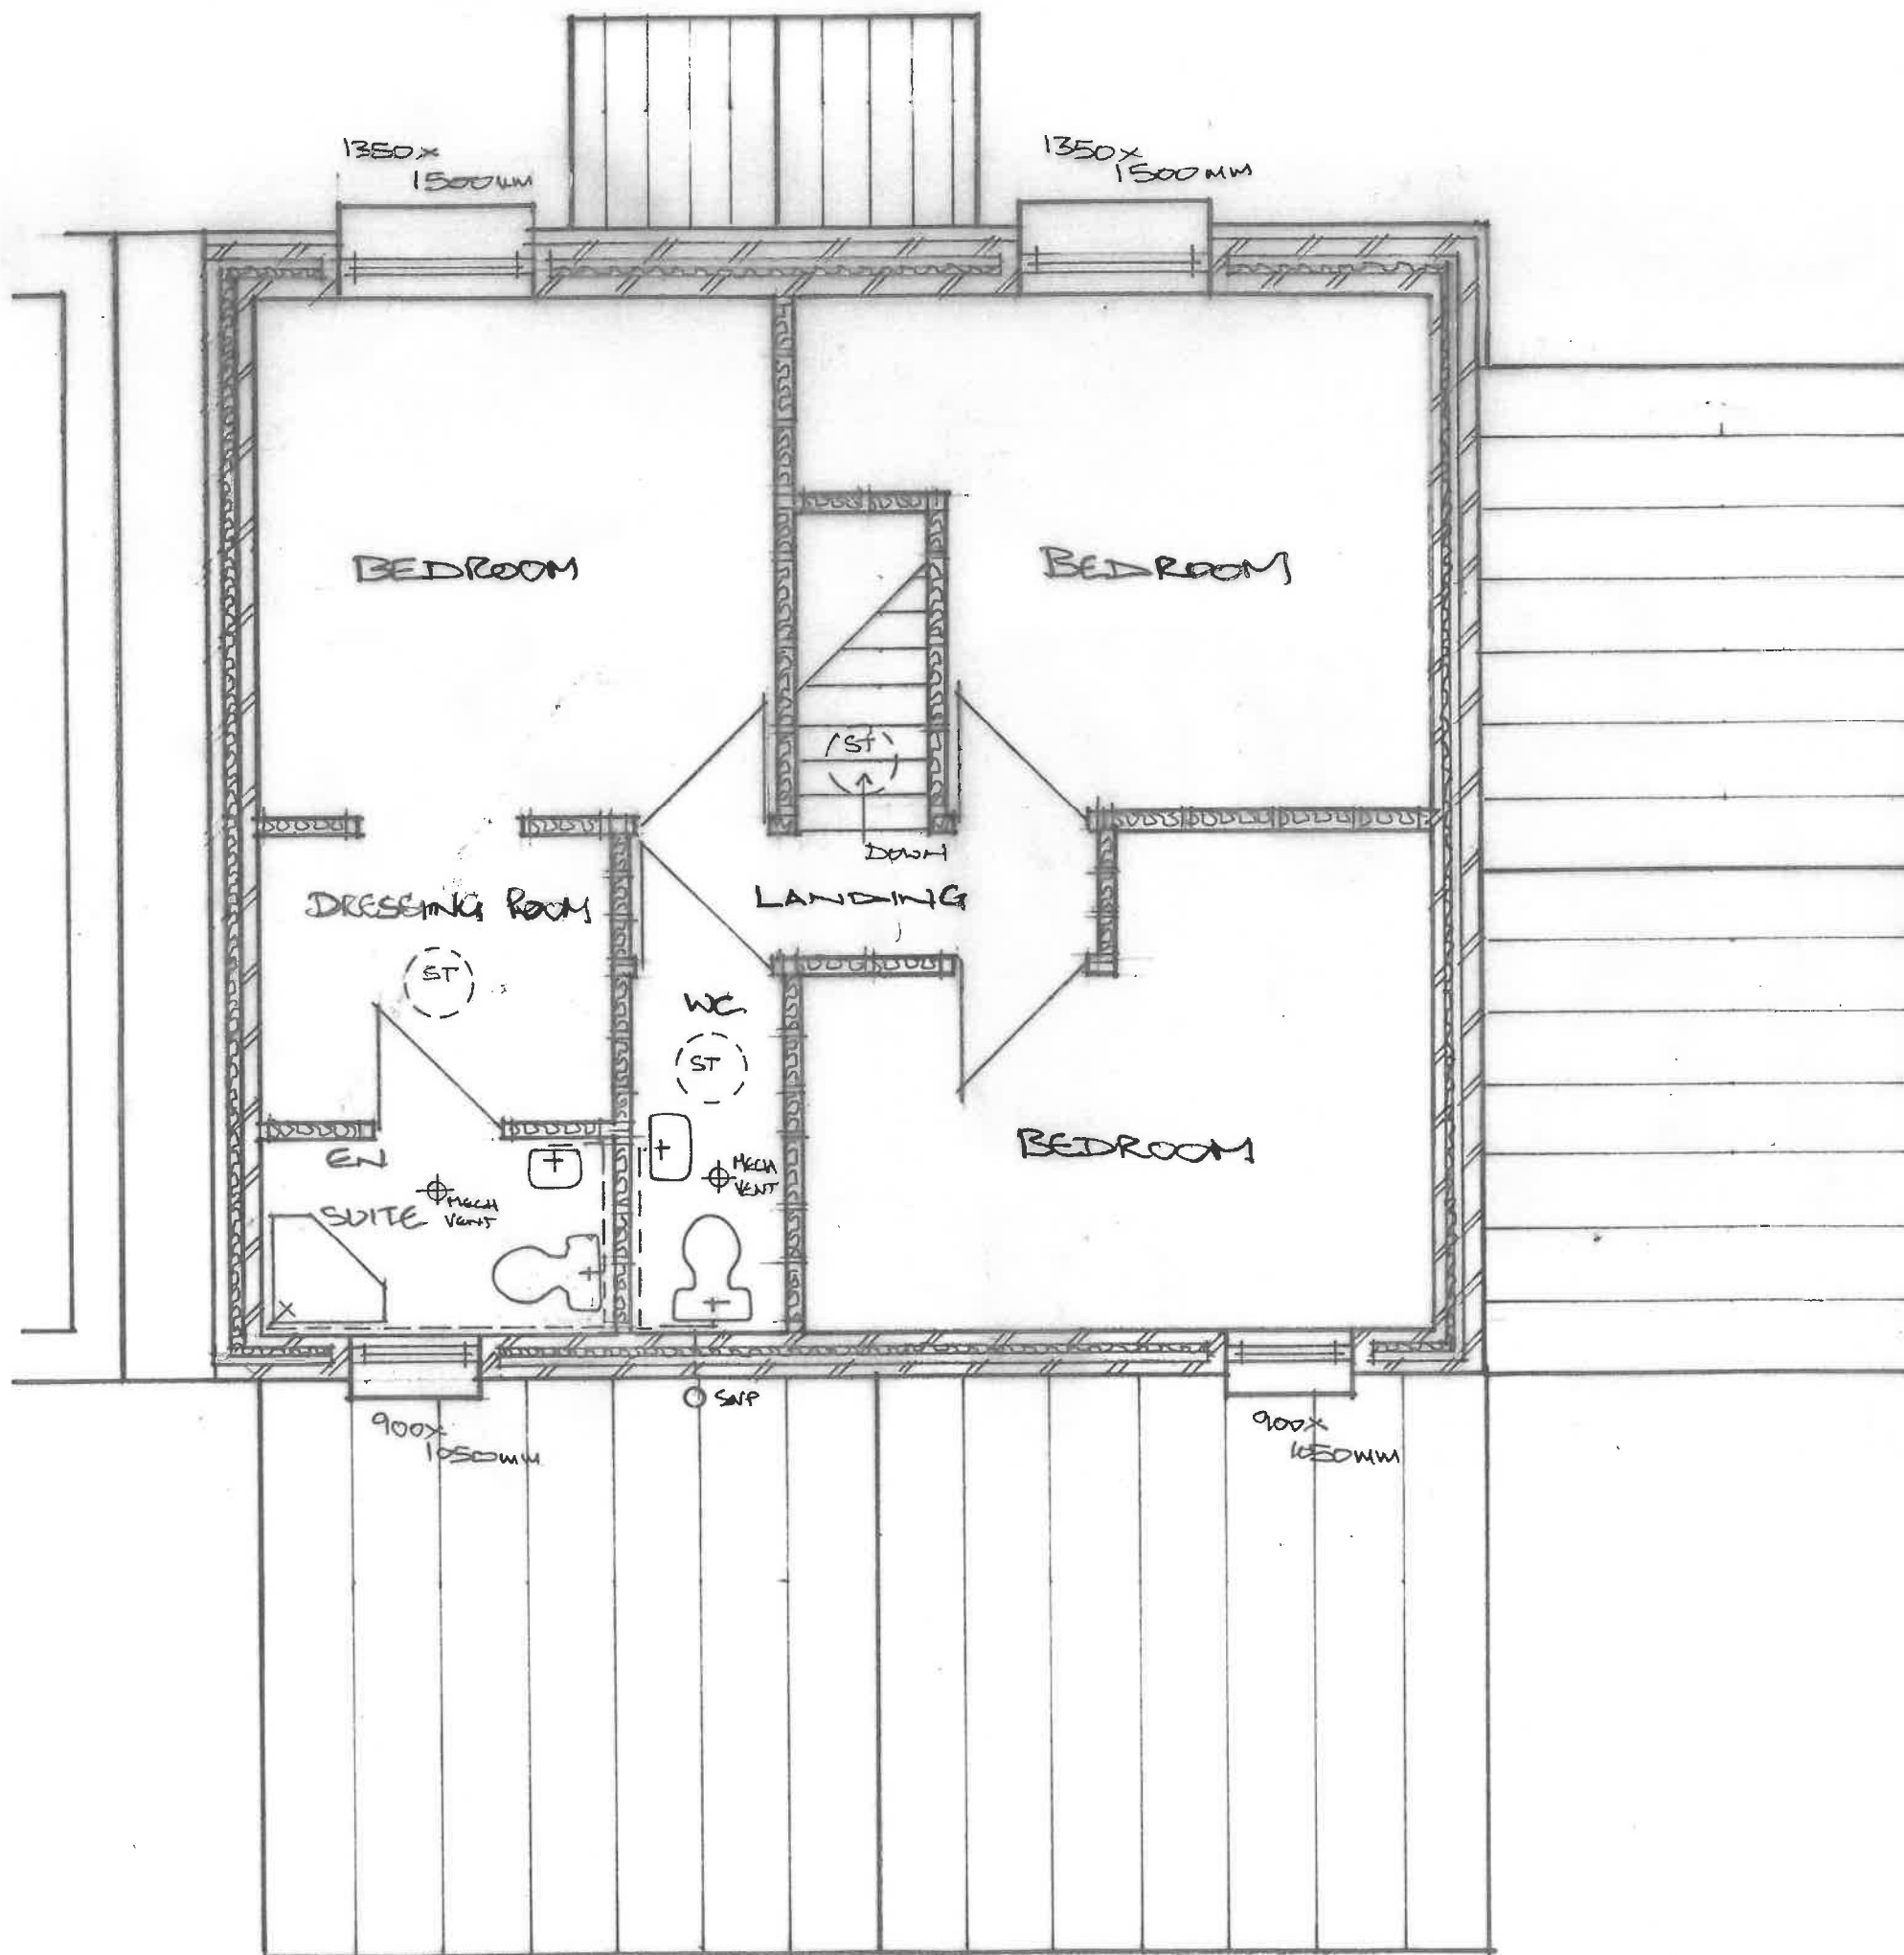

PROPOSED FIRST FLOOR

Name	Cansu Isbilir	
Address	Pen Cae Du Rhos y Mynydd Farm Rhos y Mynydd Farm Access Road Gwaun Cae Gurwen Ammanford SA18 1PP	
Project	Part Demolish and Rebuild Dwelling with Rear and Side Extensions	
Scale	1:50	Drawing No. CI/20/03