



SCALE BAR 1:50


SCALE BAR 1:100

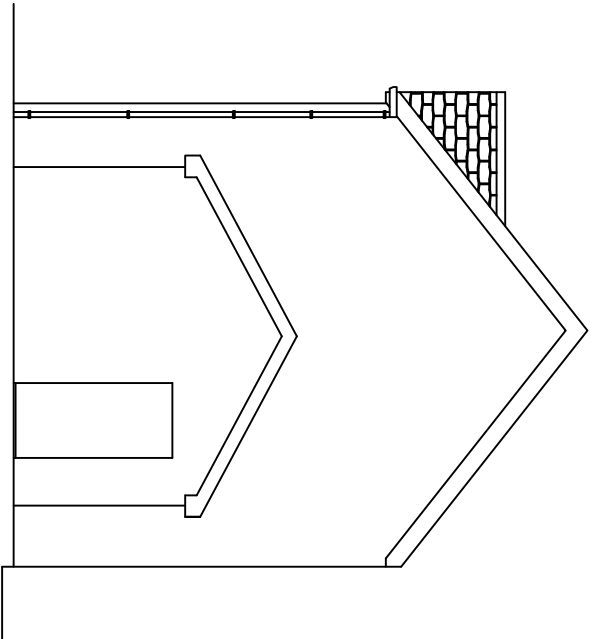


EAST ELEVATION

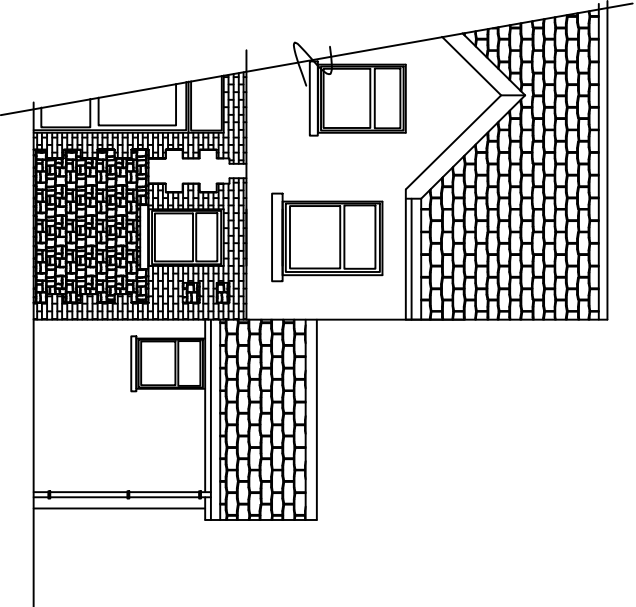


SOUTH ELEVATION

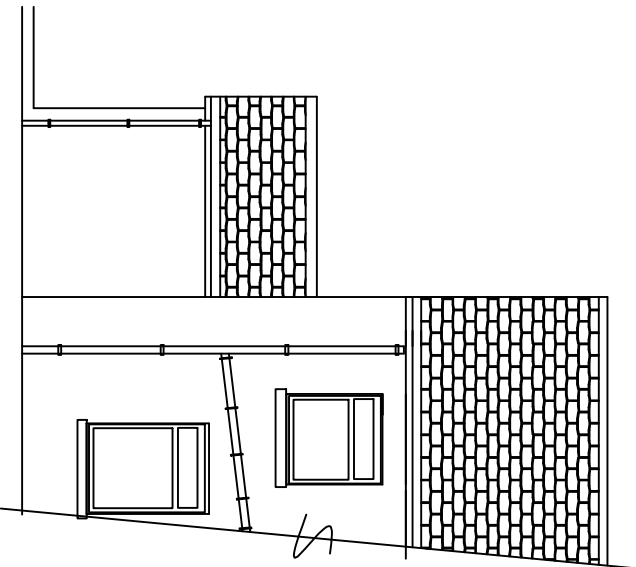

NORTH ELEVATION

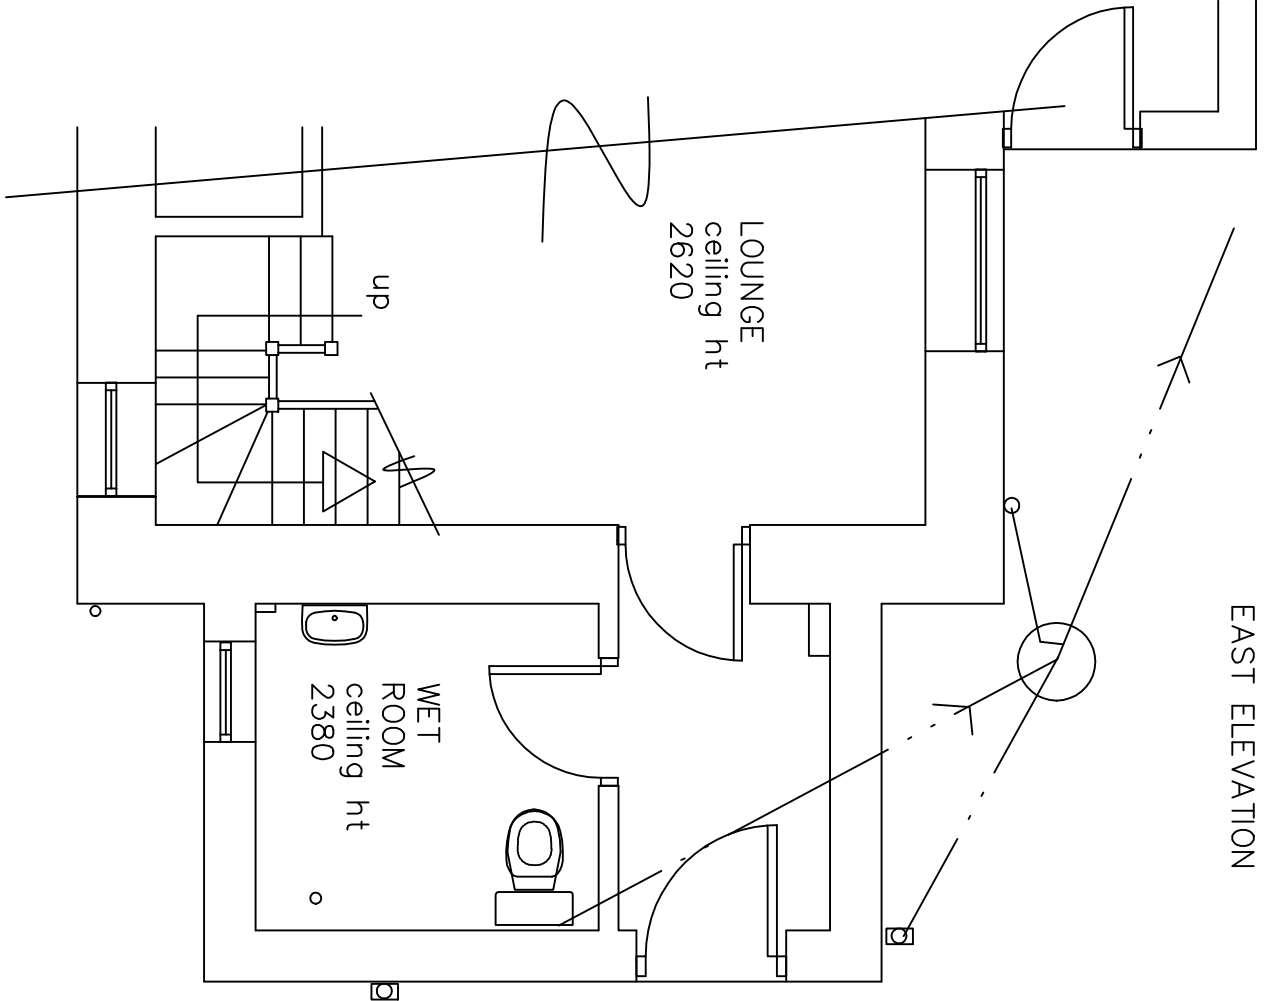

GROUND FLOOR PLAN

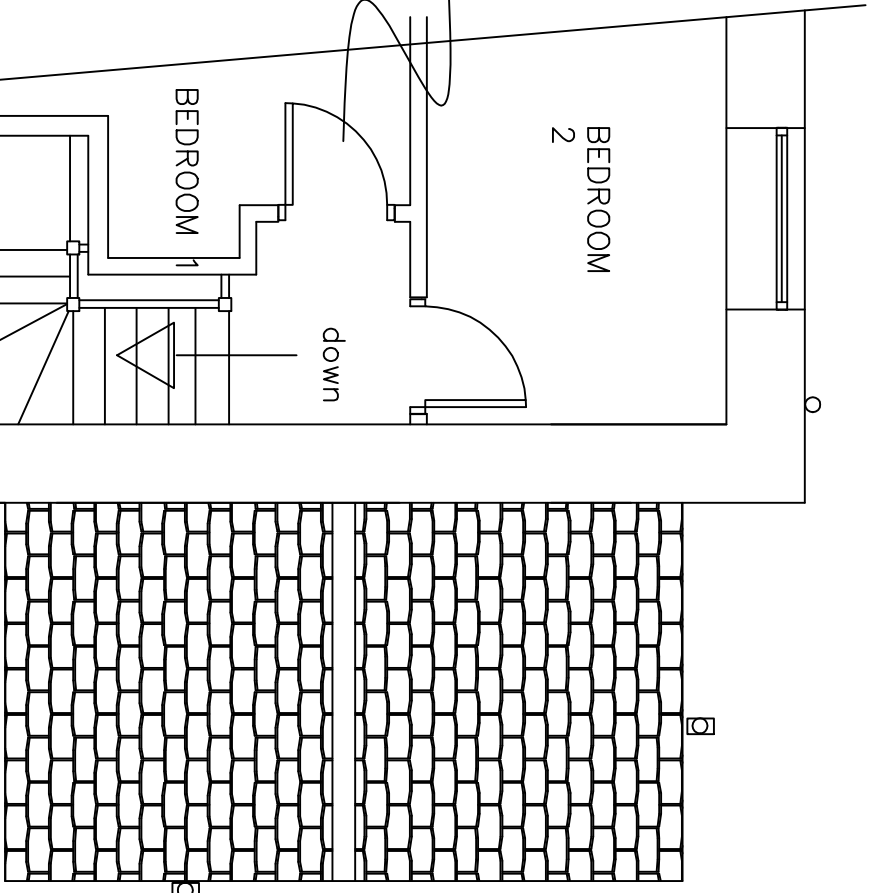

FIRST FLOOR PLAN

© copyright



INVICTA
Building
Advisory
Service

Mim yr Efail, High Street, Nantylfyllion,
Maesteg CF34 0BW
Tel : 07971 458724
E Mail : INVICTA7777@YAHOO.CO.UK



Clients Paige Jones

Job Title
PROPOSED 2ND STOREY
BATHROOM ADDITION AT:
48 PROSSERS TERRACE
ABERCREGAN

Drawing Title
PLANS AS EXISTING

Scale 1:50 & 1:100

Date NOVEMBER 2020

Drawing
No.
48PT/1/20