


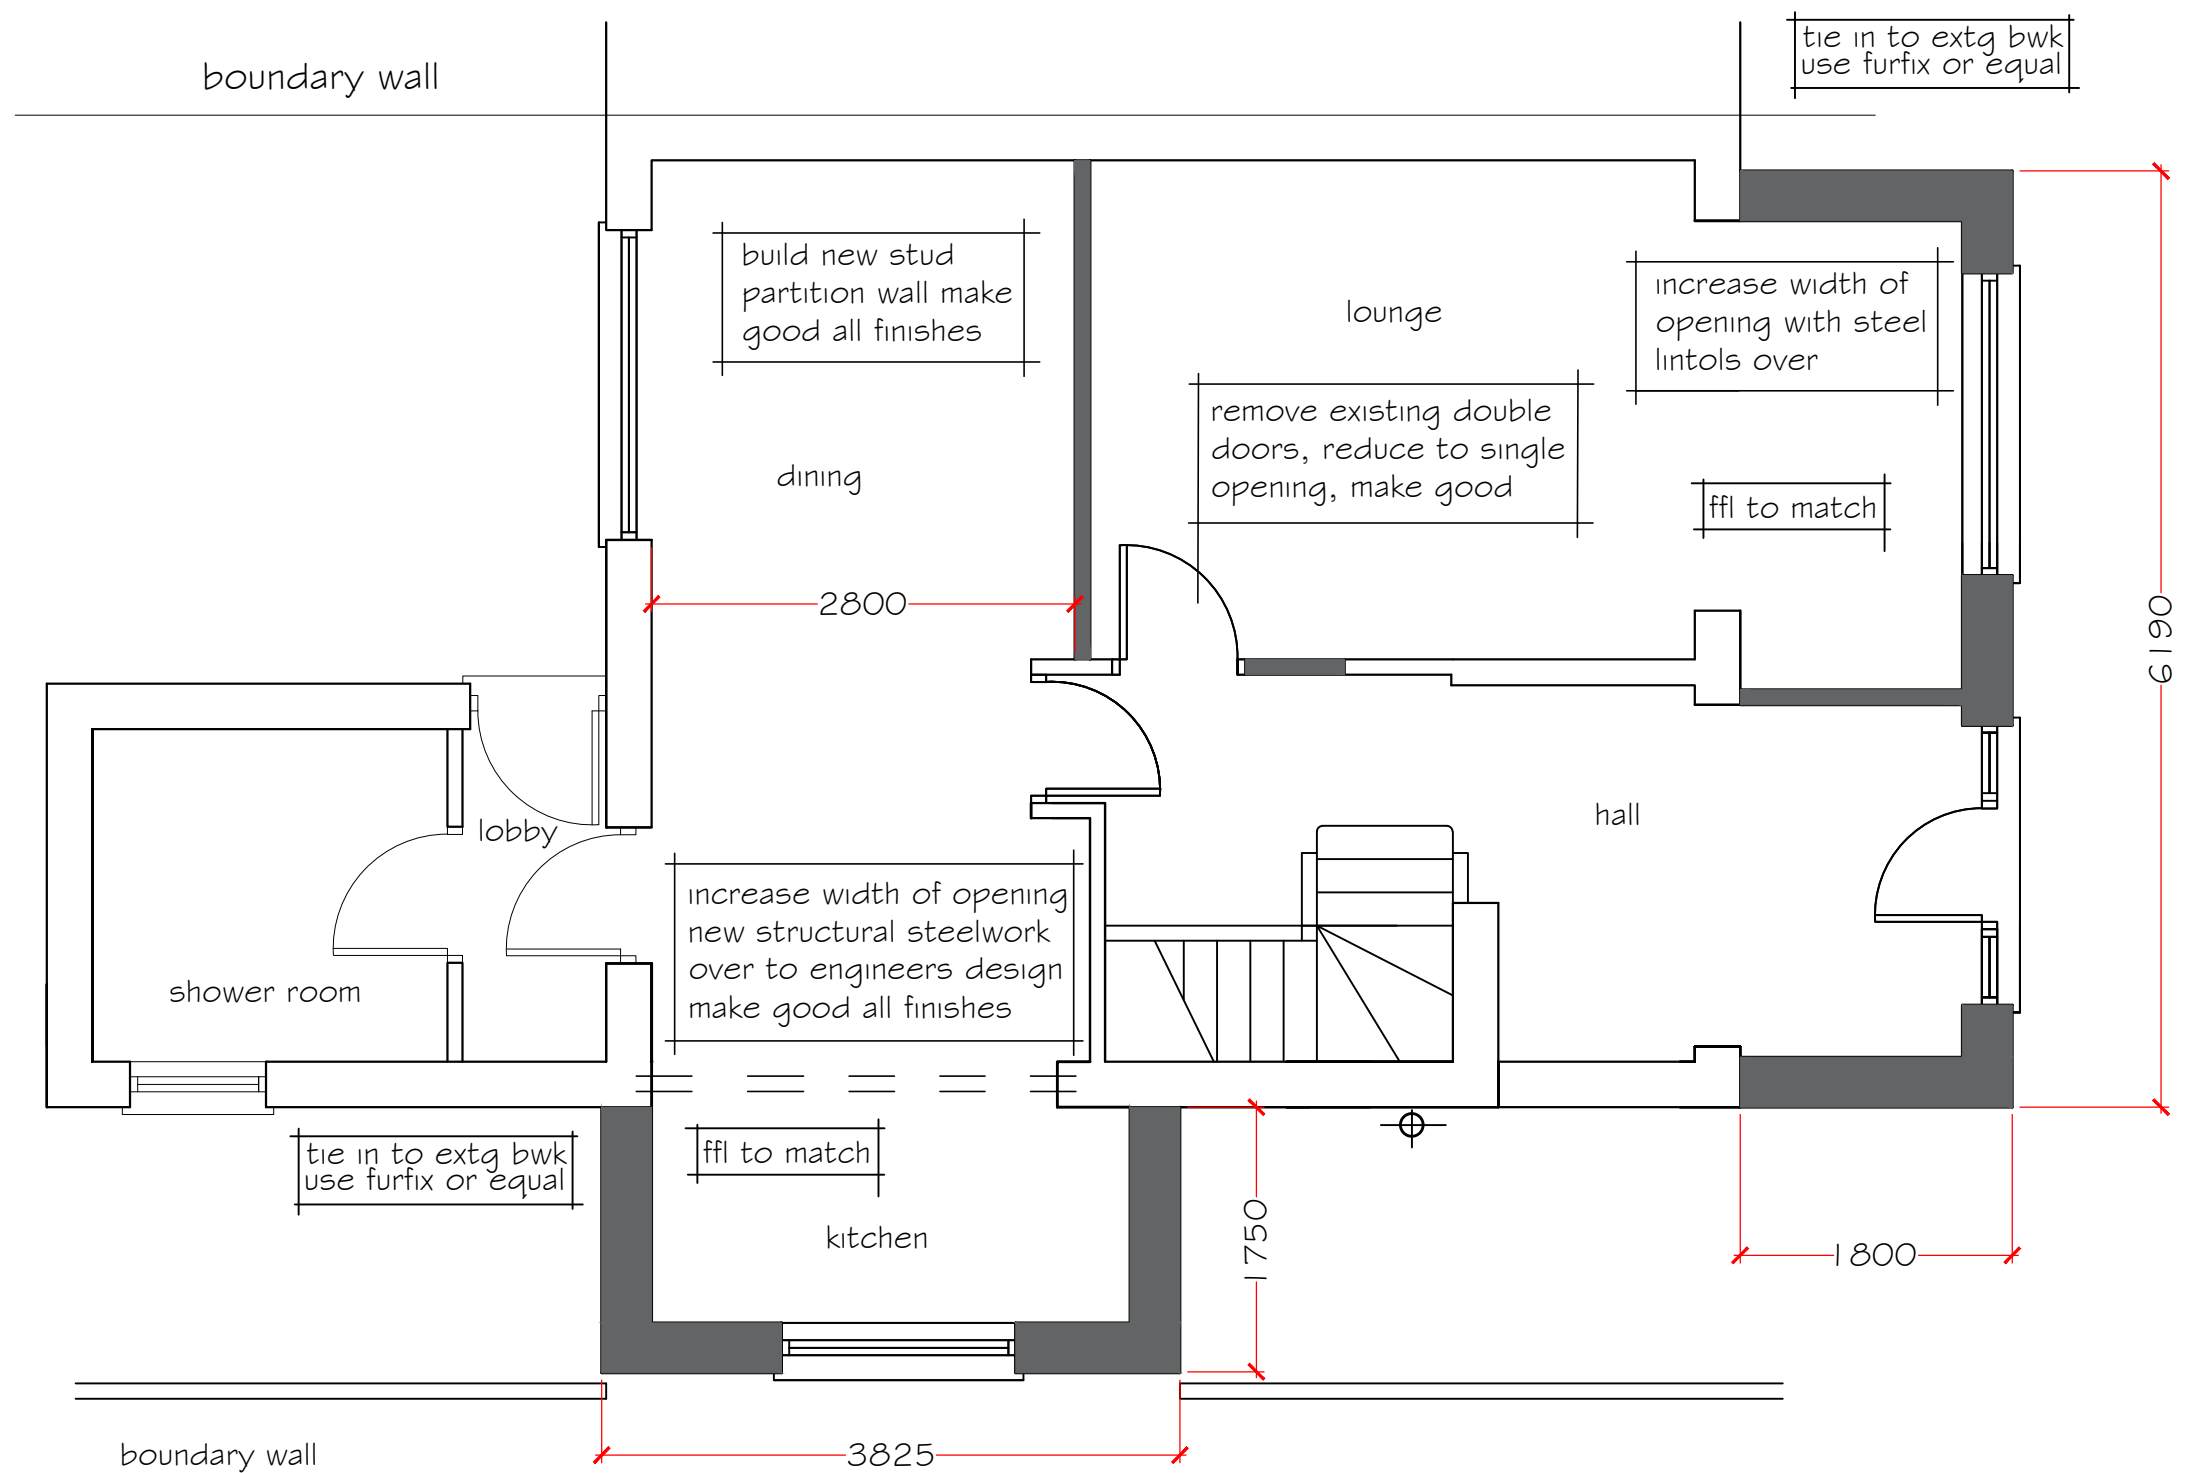

Proposed Ground Floor Plan

PETER JONES TALBOT DESIGN SERVICES mobile: 07817538014 email: jonespeter177@gmail.com	project title proposed kitchen extension with front porch and lounge 24 Mozart Drive Sandfields Port Talbot	drawing title proposed floor plan	date October 2020	scale 1:50
			drawing No 24 MD - 03	