


NOTES
Use only figured dimensions
Do not scale except in connection with Planning Applications
Contractor to check all dimensions and notify CA of any discrepancies
Copyright of this drawing remains with W GRIFFITHS

Rev.	Desc.	Date
B	Planning	24-09-20
A	Pre app final	25-03-20

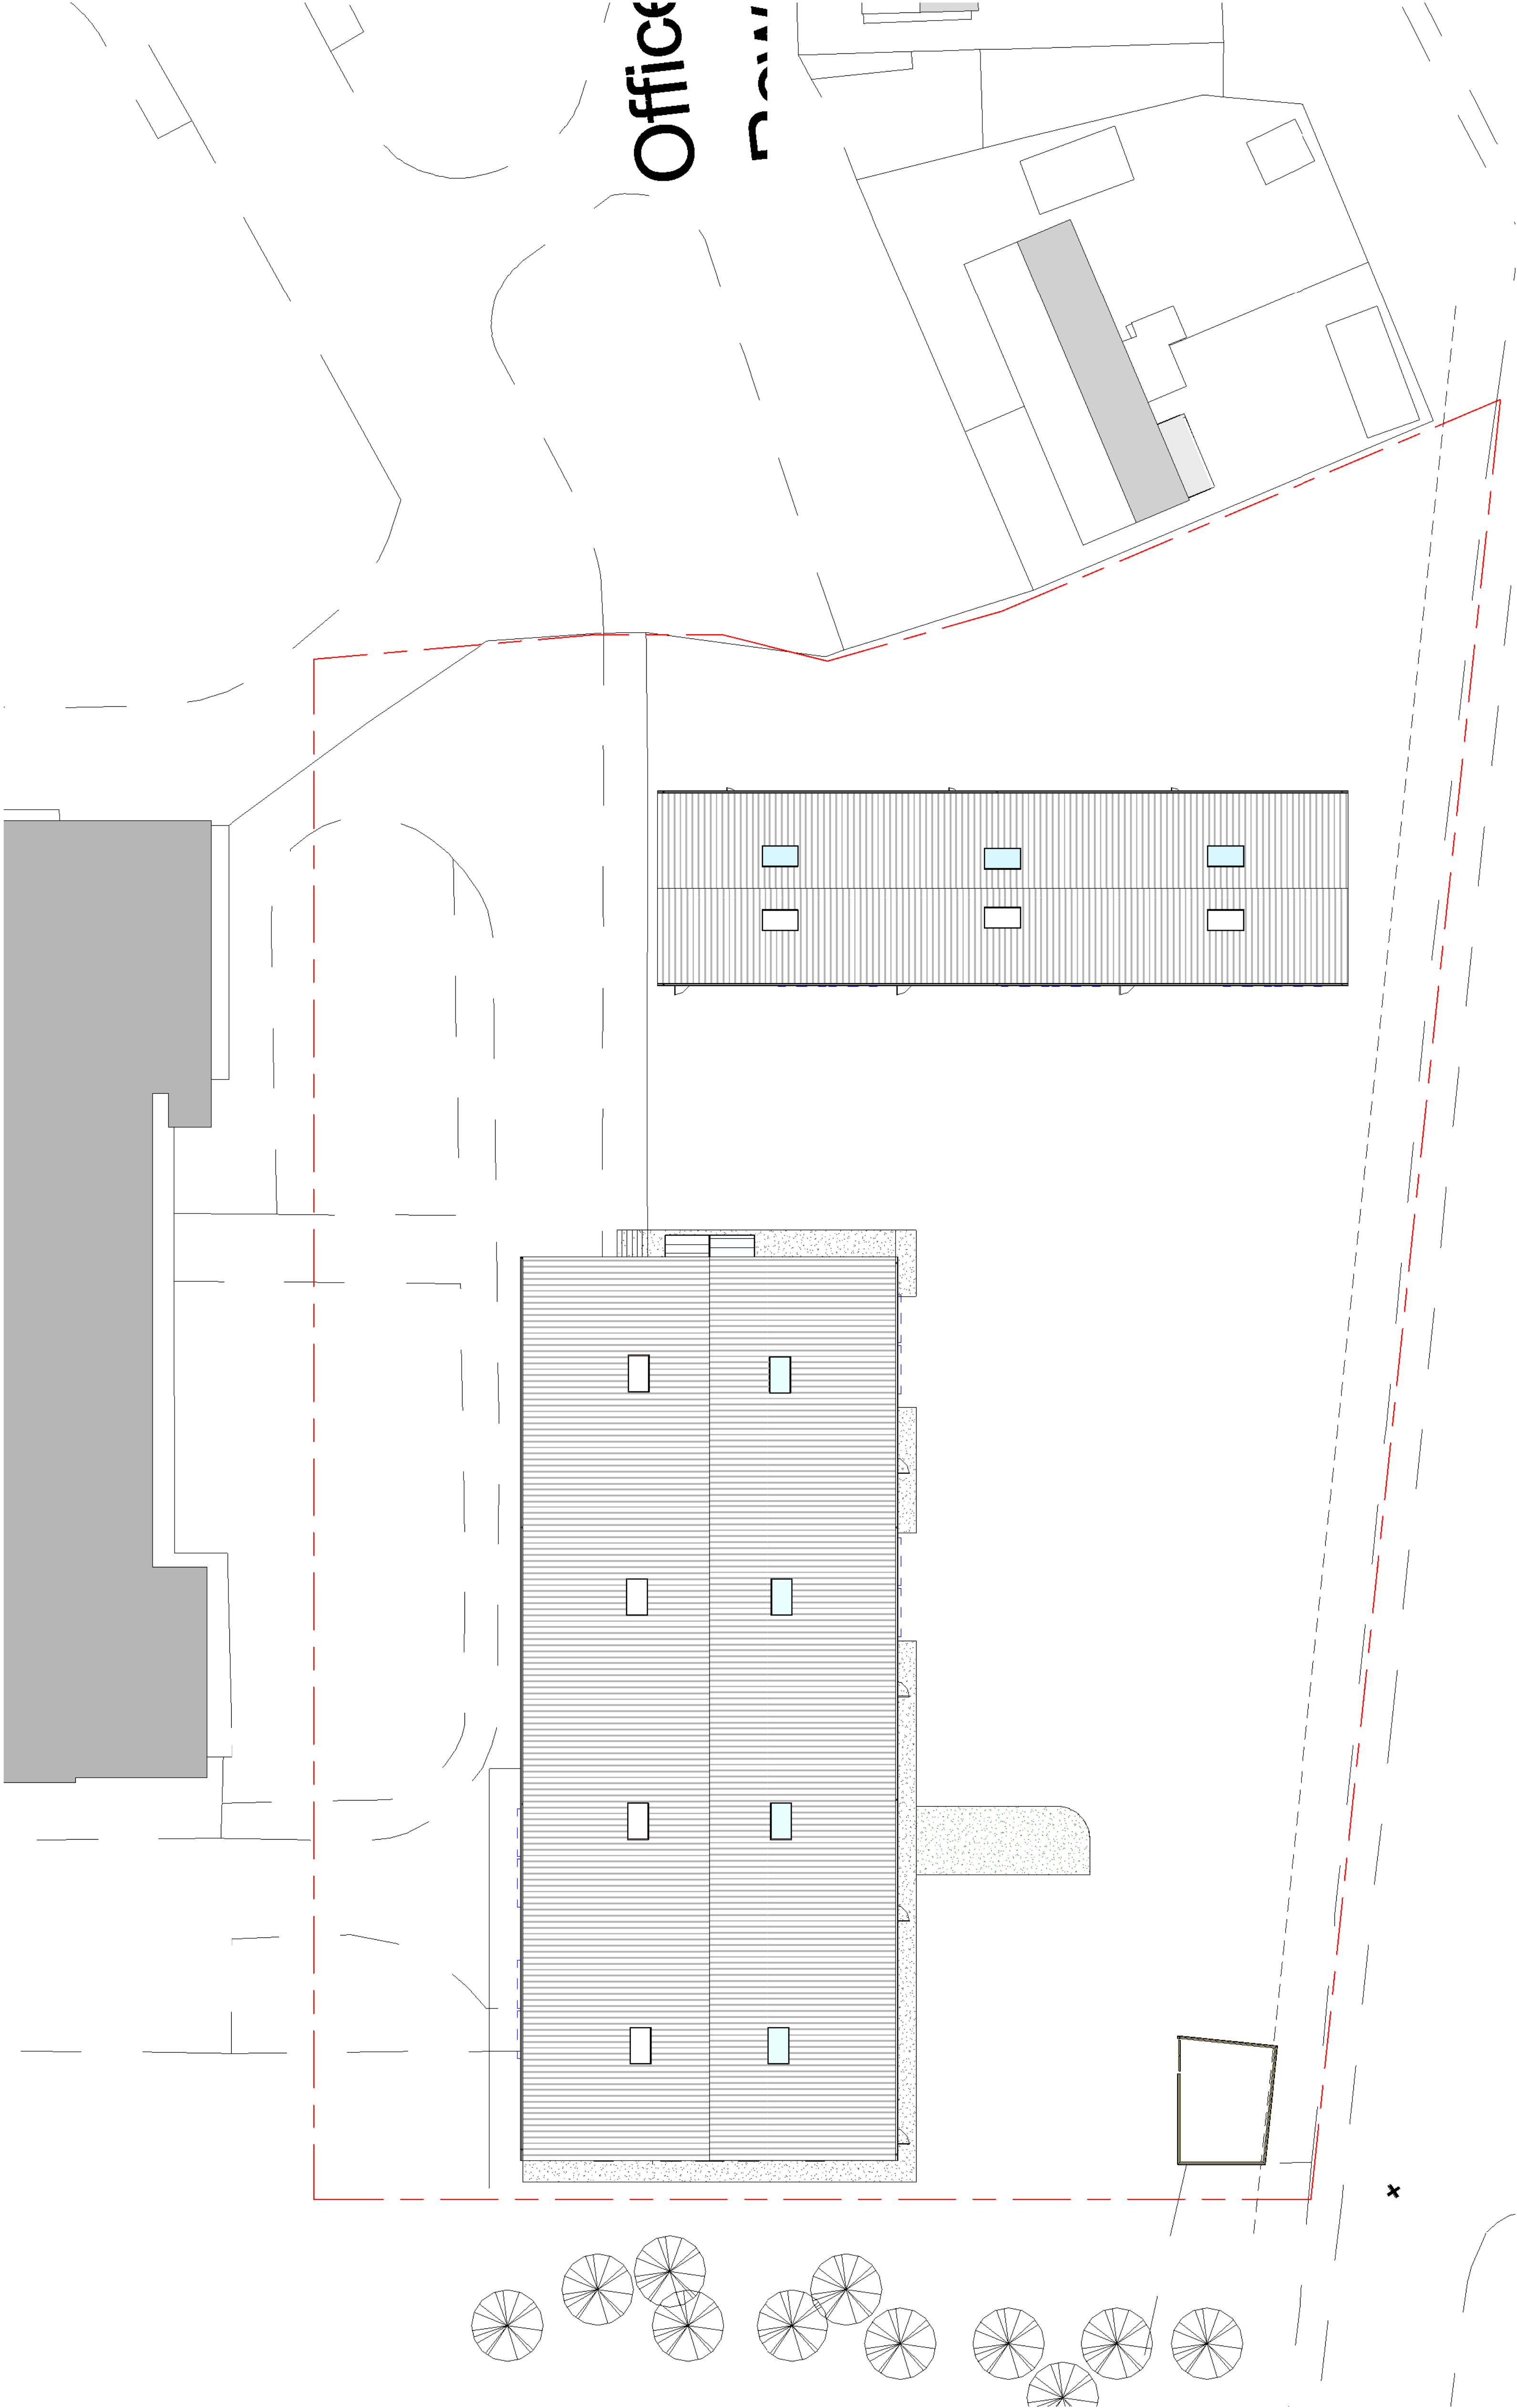

Roof Plan

W. GRIFFITHS
Elbow Chambers
The Gas St. Llanelli
SA45 3JE
www.wgriffiths.co.uk
ARCHITECTS • PENSEIRI TEL 01792 051534

PROJECT Redevelopment of Land Adjacent to Office Row, Ystalyfera

SCALE 1 : 200 **SIZE** A1
DRAWN - **DATE**
CHECKED Checker **DATE**

TITLE Roof Plan

1690	1-5	B
------	-----	---