



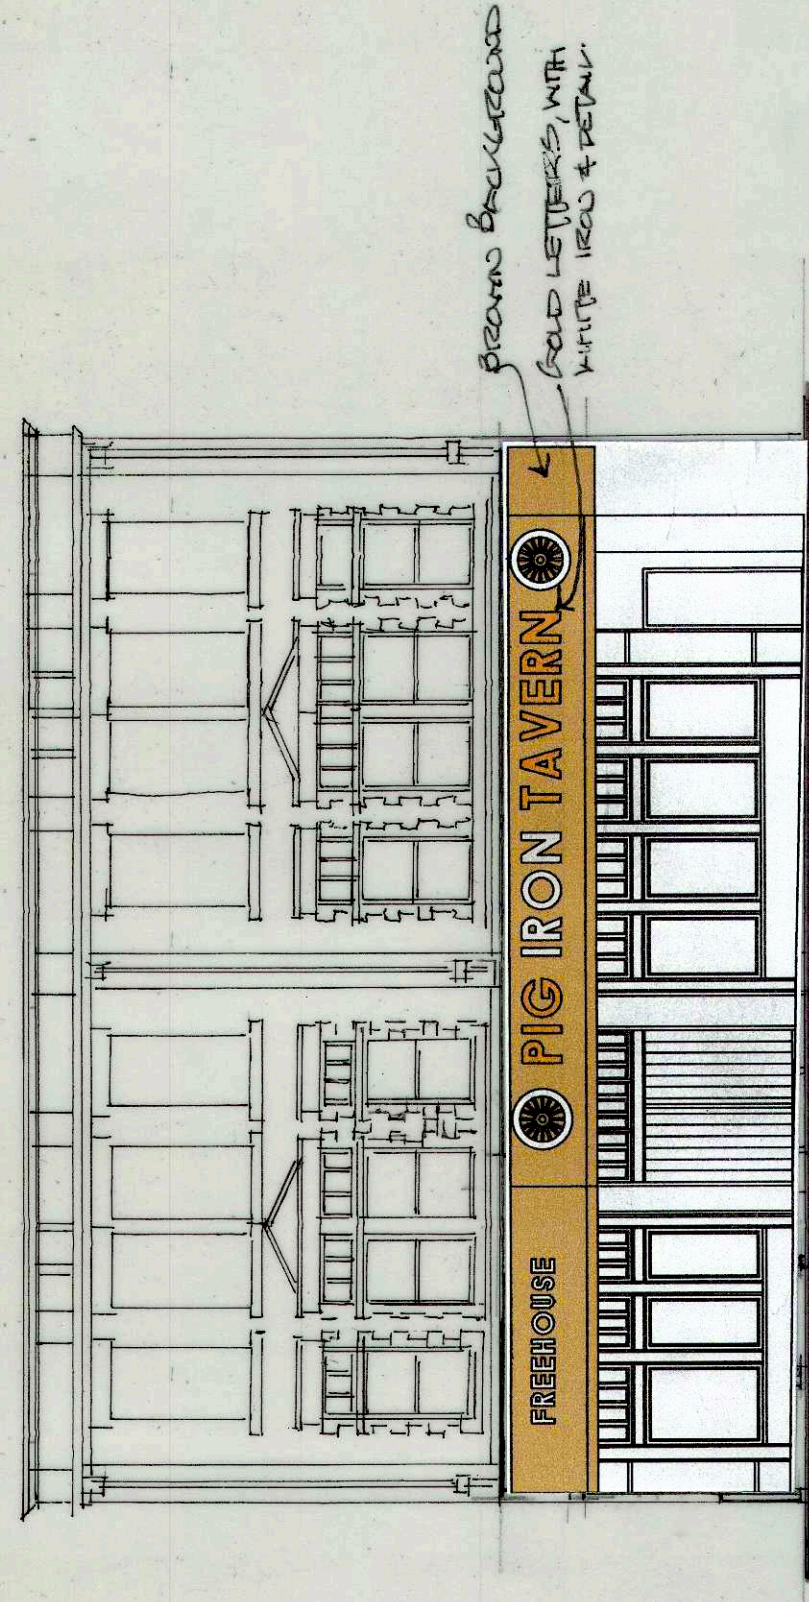

PROPOSED FRONT ELEVATION

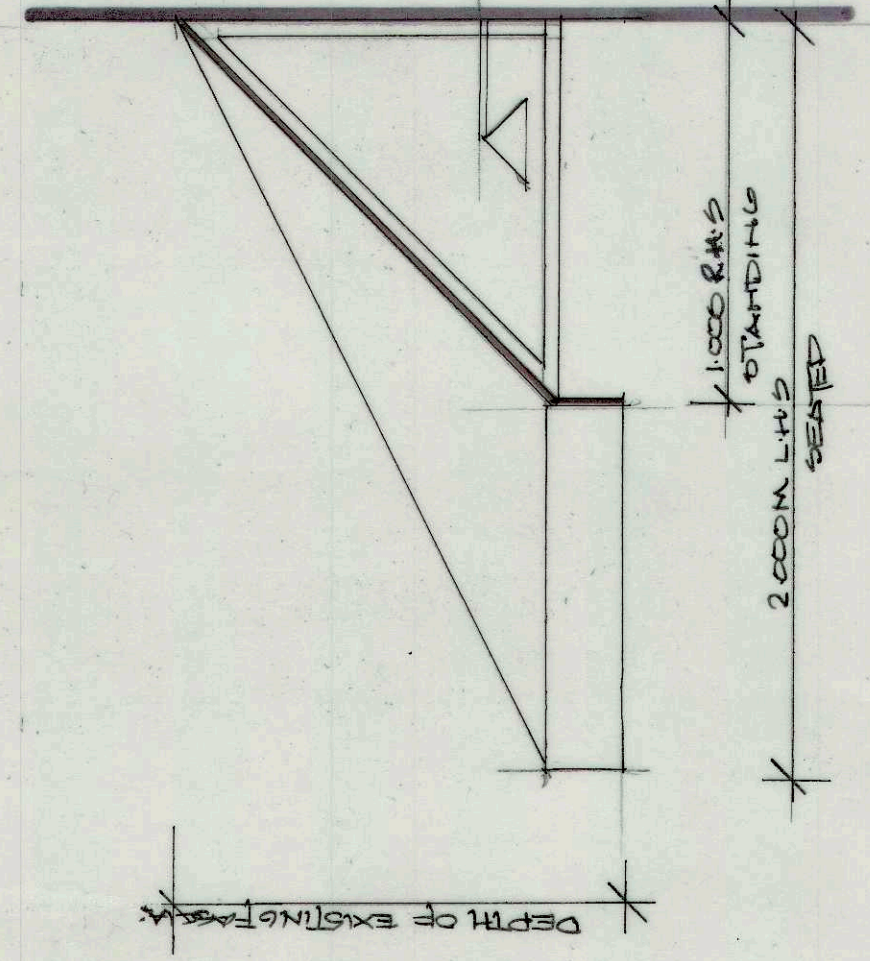


TYPICAL BARRIER



PLAN ON CANOPY AND SEATING AREA



TYPICAL INSTALLATION

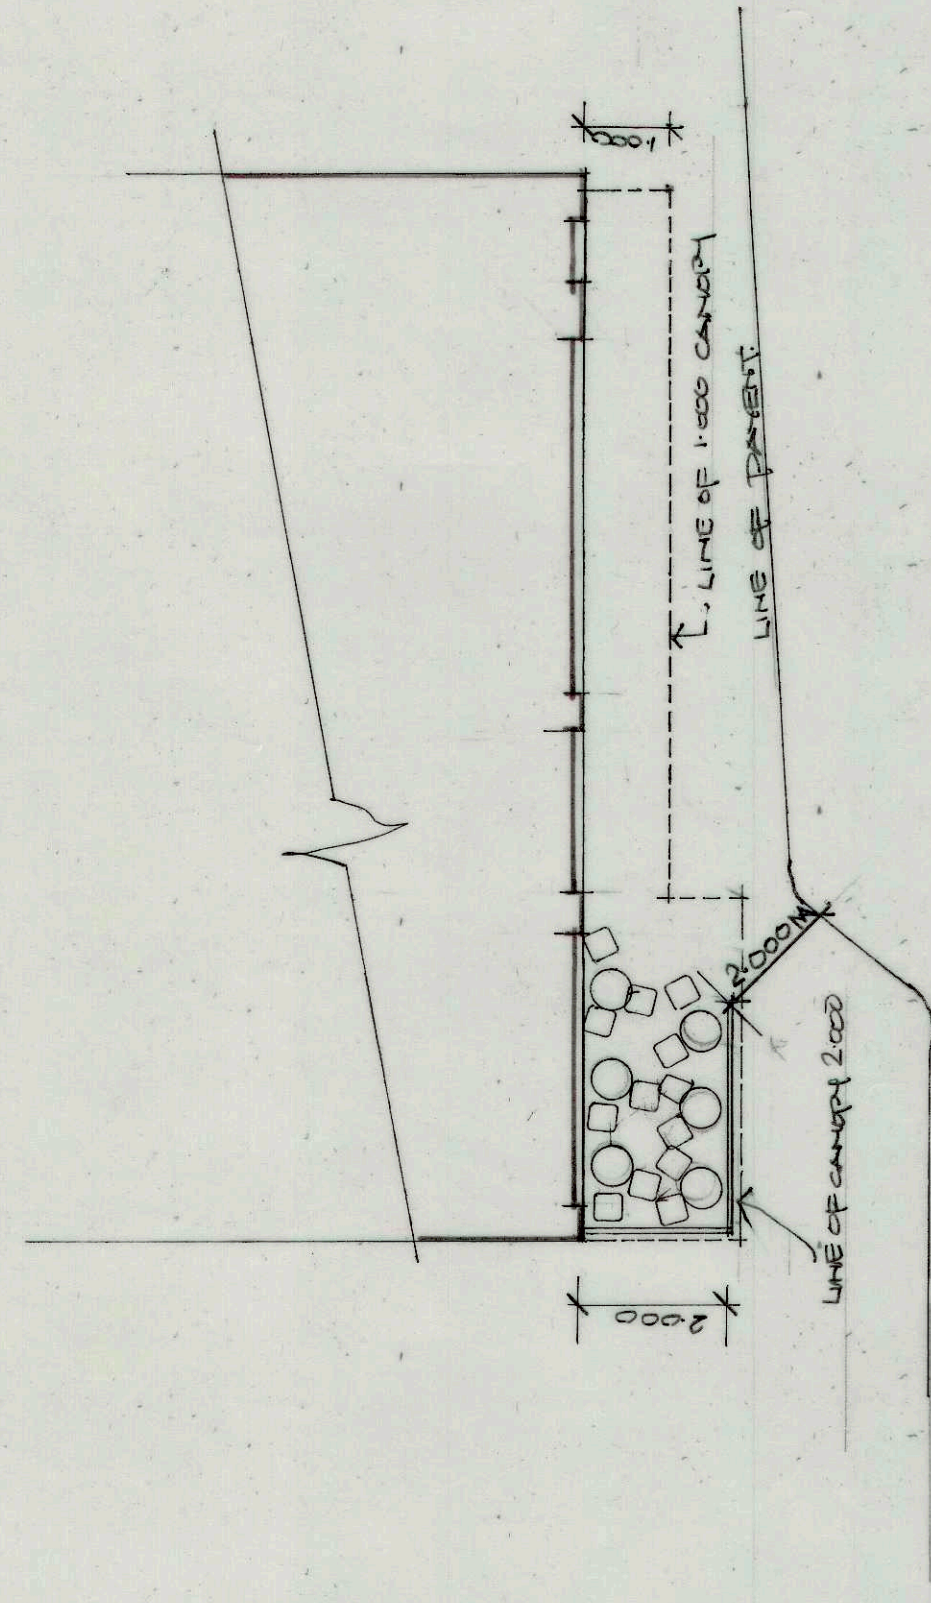

SITE LOCATION PLAN 1:1250



CLIENT: AMBER TAVERNS

PORT TALBOT

PLANS ELEVATIONS DETAILS

DRAWING NUMBER: 2020 01/01 DRN: JC

Warrington
Cheshire

T: 01925 630 361
E: info@innovadecor.co.uk

architecture
& interiors