




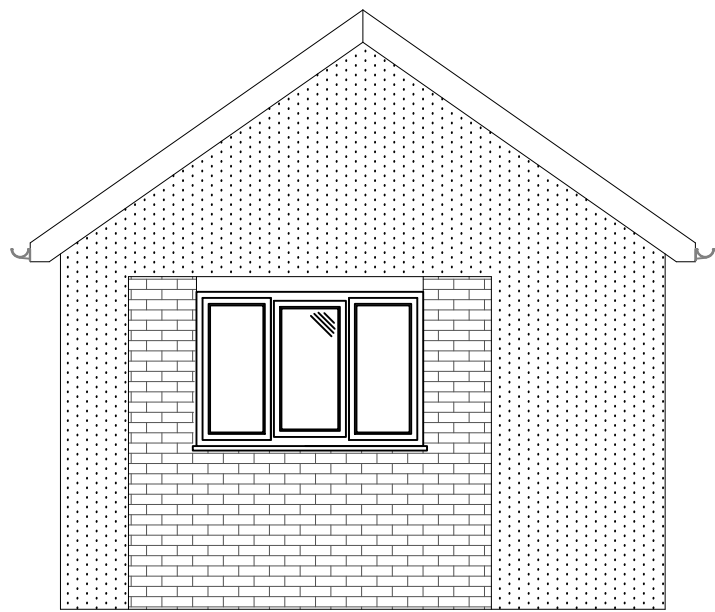


EXISTING FRONT ELEVATION 1:50

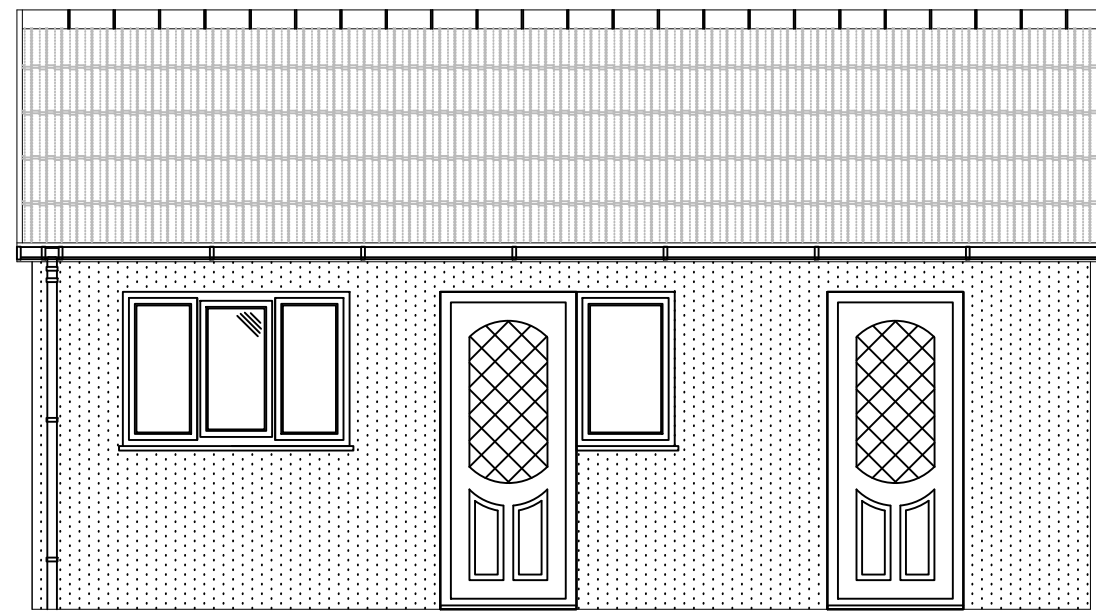


EXISTING RIGHT ELEVATION 1:50

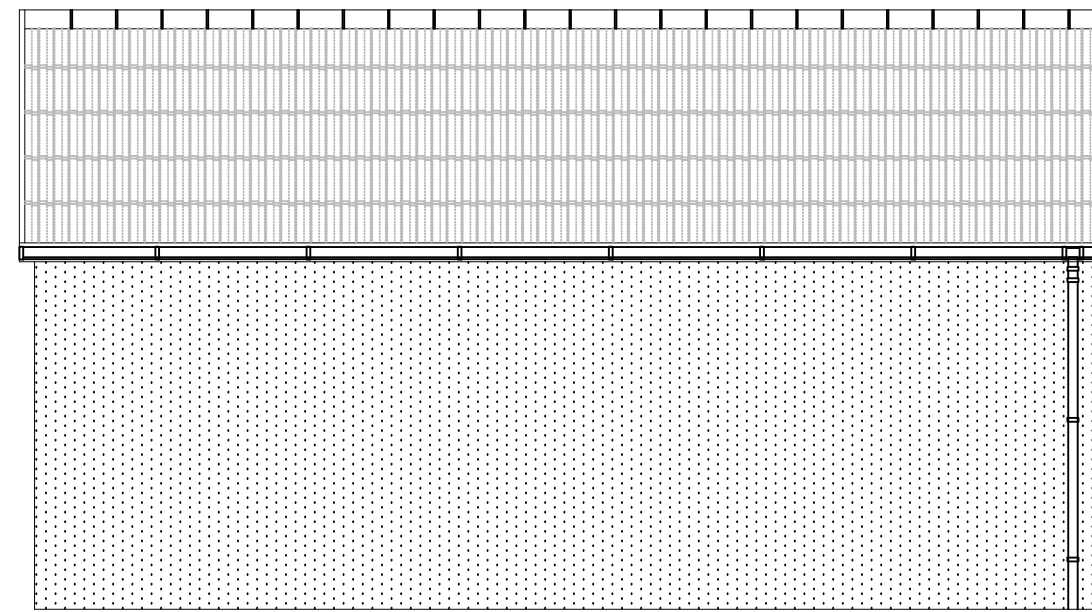

EXISTING LEFT ELEVATION 1:50

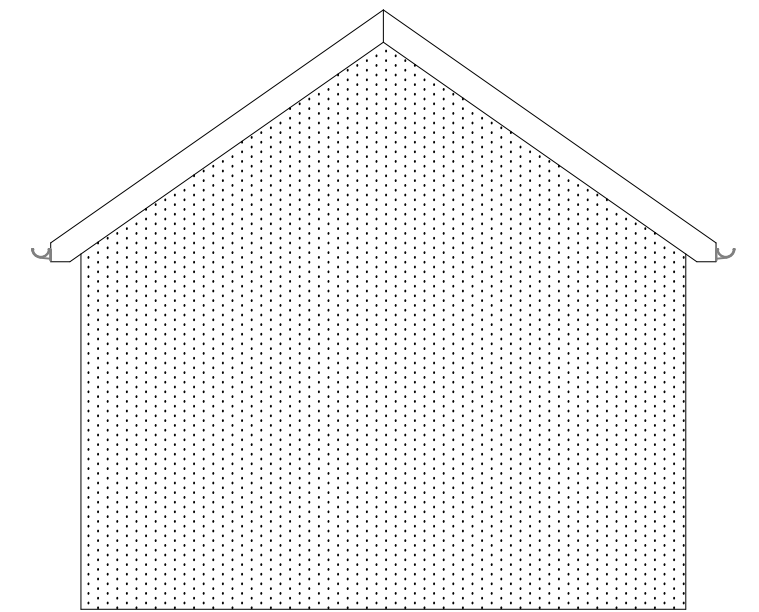

EXISTING REAR ELEVATION 1:50

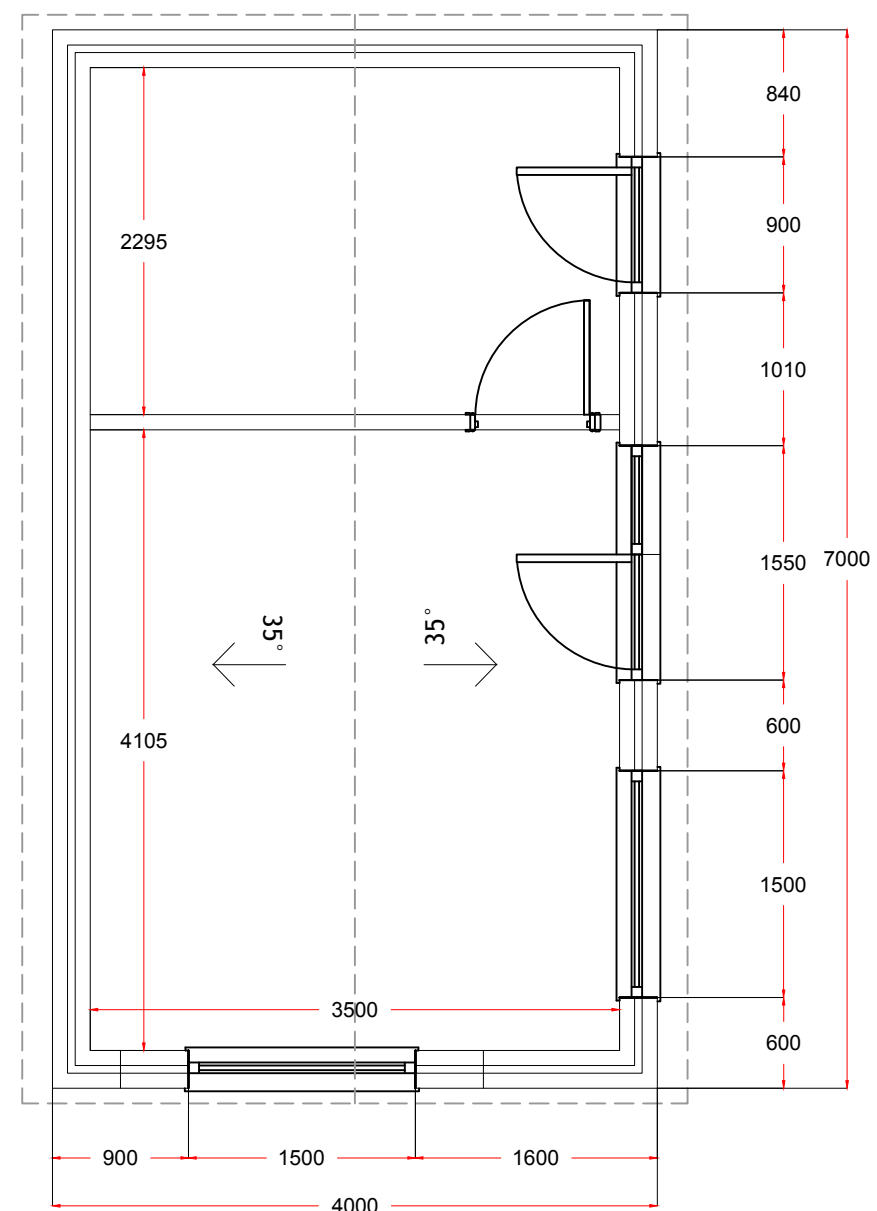

EXISTING GROUND FLOOR PLAN 1:50

Rev	Description	Date	
Client Emma Jenkins			
Project 14, Brynawelon Tonna, Neath SA11 3NQ			
Title Existing Plans & Elevations (GARAGE)			
Drawn By PLN	Date 18/10/20	Job No PL20	Rev
Scale 1:50 @ A2		Drawing No PL20-24	
			