




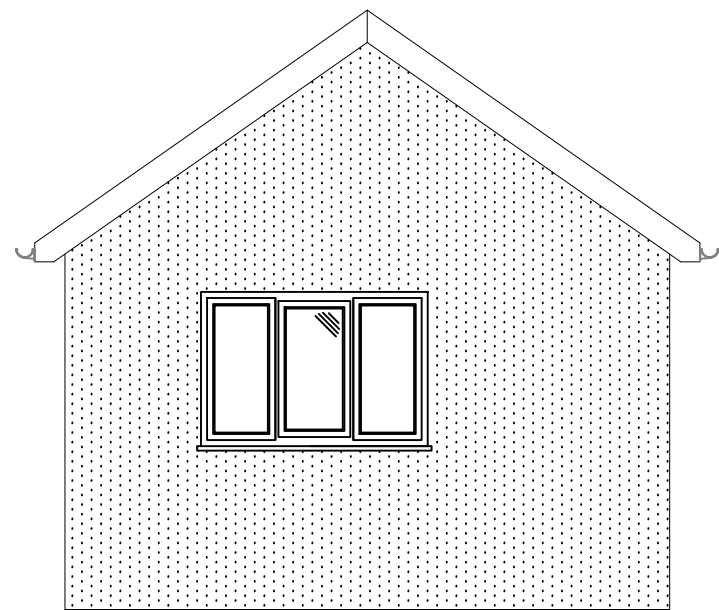


PROPOSED FRONT ELEVATION 1:50

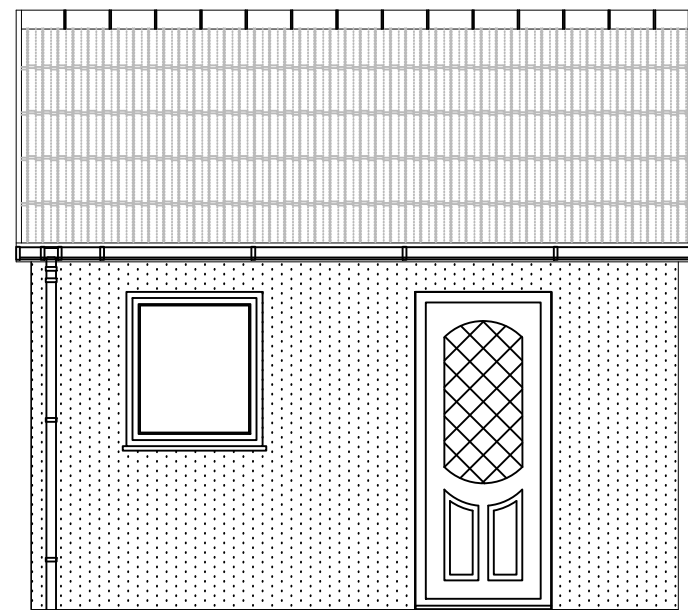


PROPOSED RIGHT ELEVATION 1:50

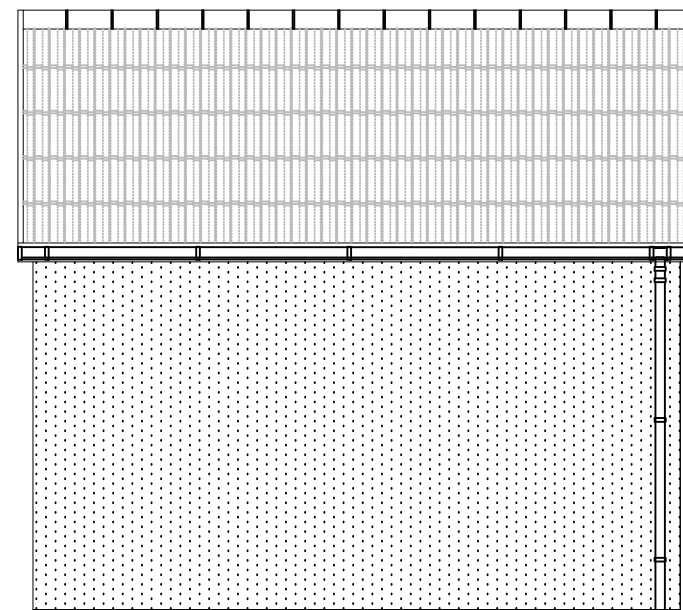

PROPOSED LEFT ELEVATION 1:50

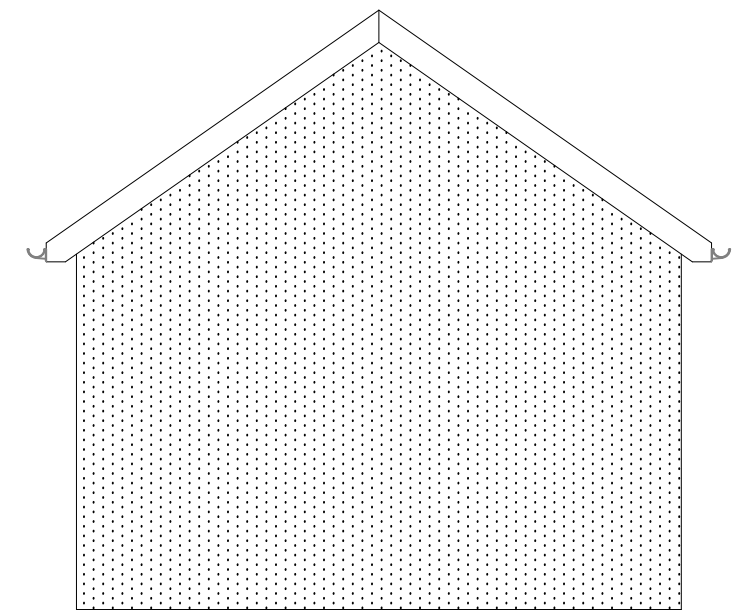

PROPOSED REAR ELEVATION 1:50

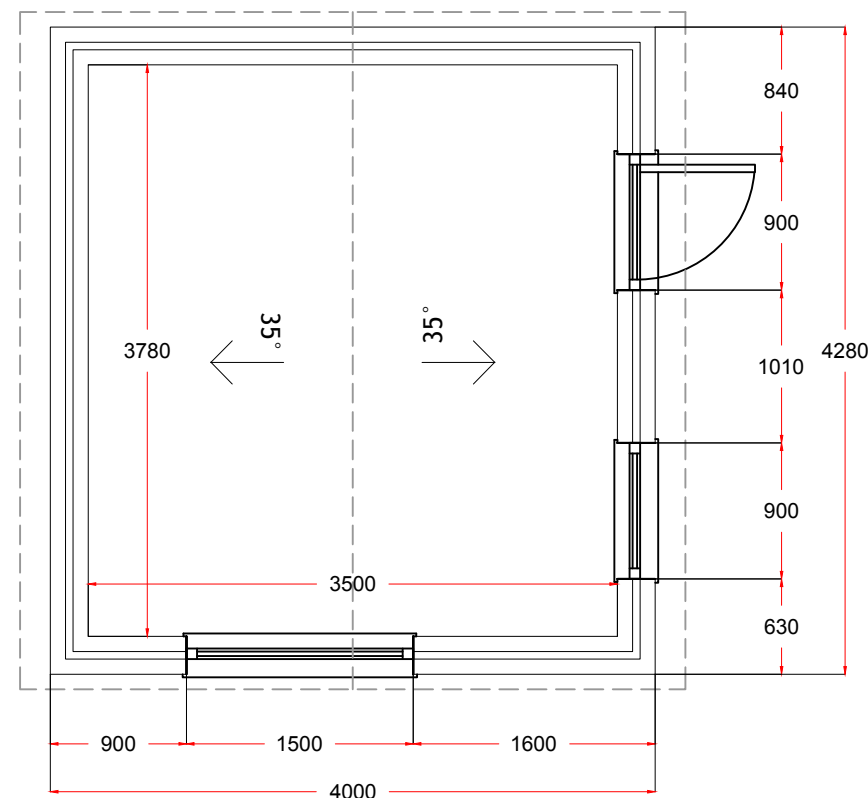

PROPOSED GROUND FLOOR PLAN 1:50

Rev	Description	Date	
Client			
Emma Jenkins			
Project			
14, Brynawelon Tonna, Neath SA11 3NQ			
Title			
Proposed Plans & Elevations (GARAGE)			
Drawn By PLN	Date 18/10/20	Job No PL20	Rev
Scale 1:50 @ A2		Drawing No PL20-25	
			