

© copyright



INVICTA
Building
Advisory
Service

Min yr Efail, High Street, Nantylfyllon,
Maesteg CF34 0BW
Tel : 07971 458724
E Mail : INVICTA7777@YAHOO.CO.UK



Clients
Paige Jones


Job Title
PROPOSED 2ND STOREY
BATHROOM ADDITION AT:
48 PROSSERS TERRACE
ABERCREGAN

Drawing Title
ROOF PLANS AS EXISTING &
PROPOSED


Scale
1:50

Date
NOVEMBER 2020

Drawing
No.
48PT/3/20

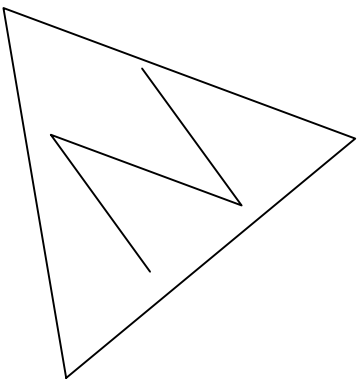

EXISTING & PROPOSED ROOFS FINISHED IN
MARLEY ETERNIT BLUE
/BLACK SLATES

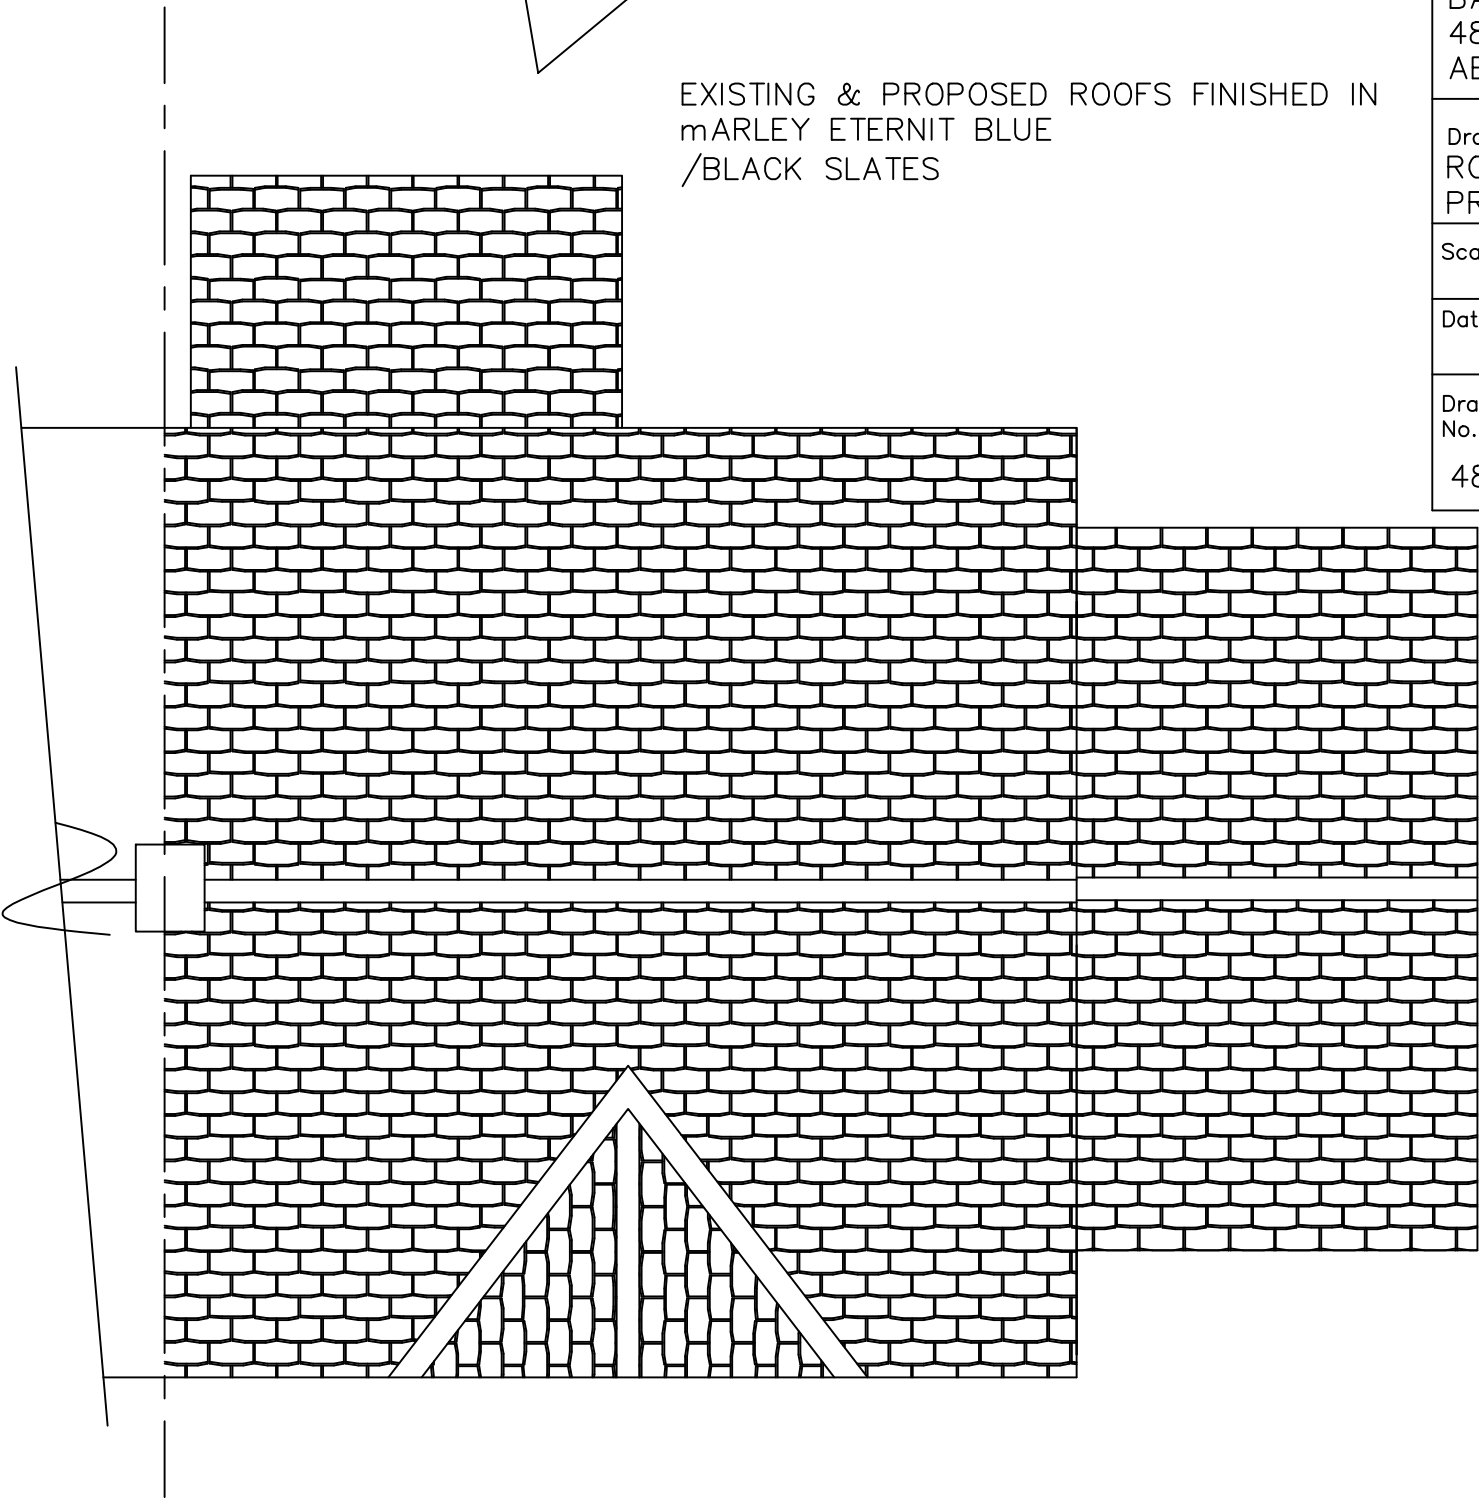

ROOF PLAN AS EXISTING / PROPOSED

SCALE BAR 1:50

