

new two storey
side extension




Proposed Front Elevation

two velux windows
to loft room




Proposed Rear Elevation

new side dorma
to loft room

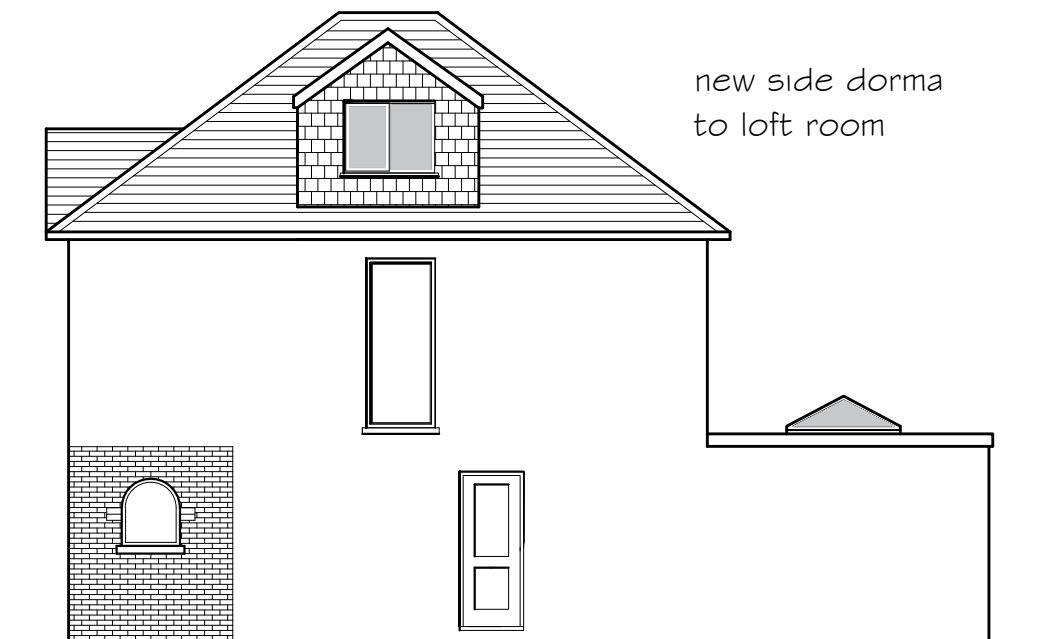

Proposed Elevation RHS

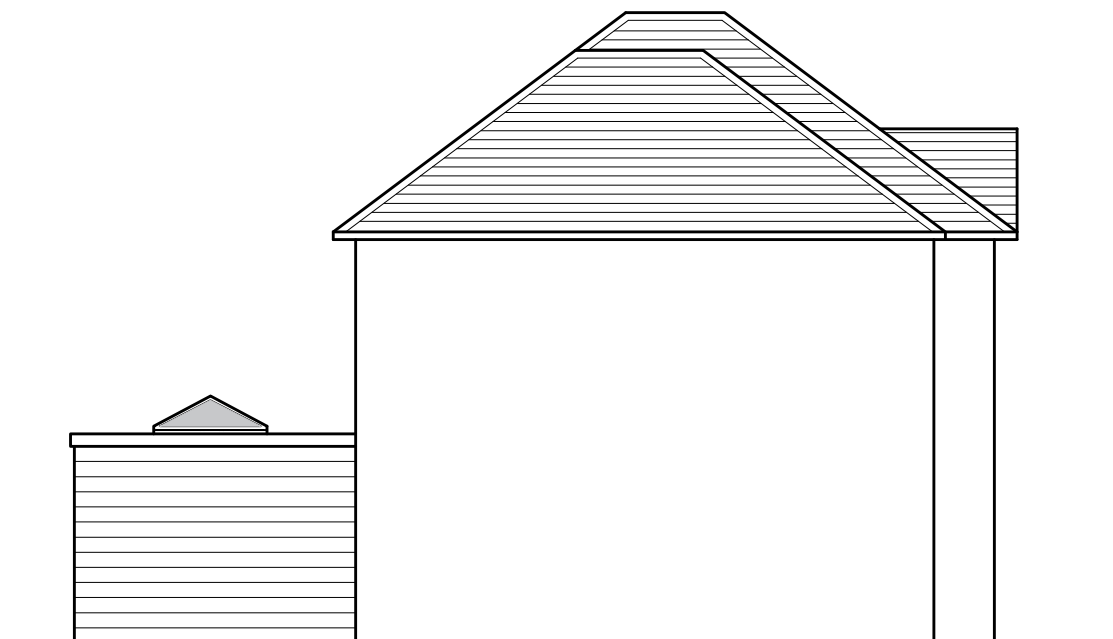

new single storey
rear extension

Proposed Elevation LHS

Proposed Materials & Finishes

Walls - facing brick with rendered panels
anthracite panelling to rear extension walls

Windows & doors
double glazed PVCu units.

Roof - concrete tile with plain concrete ridge tiles

PVCu fascia, soffit and barge boards.
PVCu rainwater goods

PETER JONES
TALBOT DESIGN SERVICES
mobile: 07817538014
email: jonespeter177@gmail.com

project title
Proposed Improvements
149 Victoria Road
Port Talbot

drawing title
proposed elevatons

date September 2020 scale 1:100
drawing No 149 VR - 03