


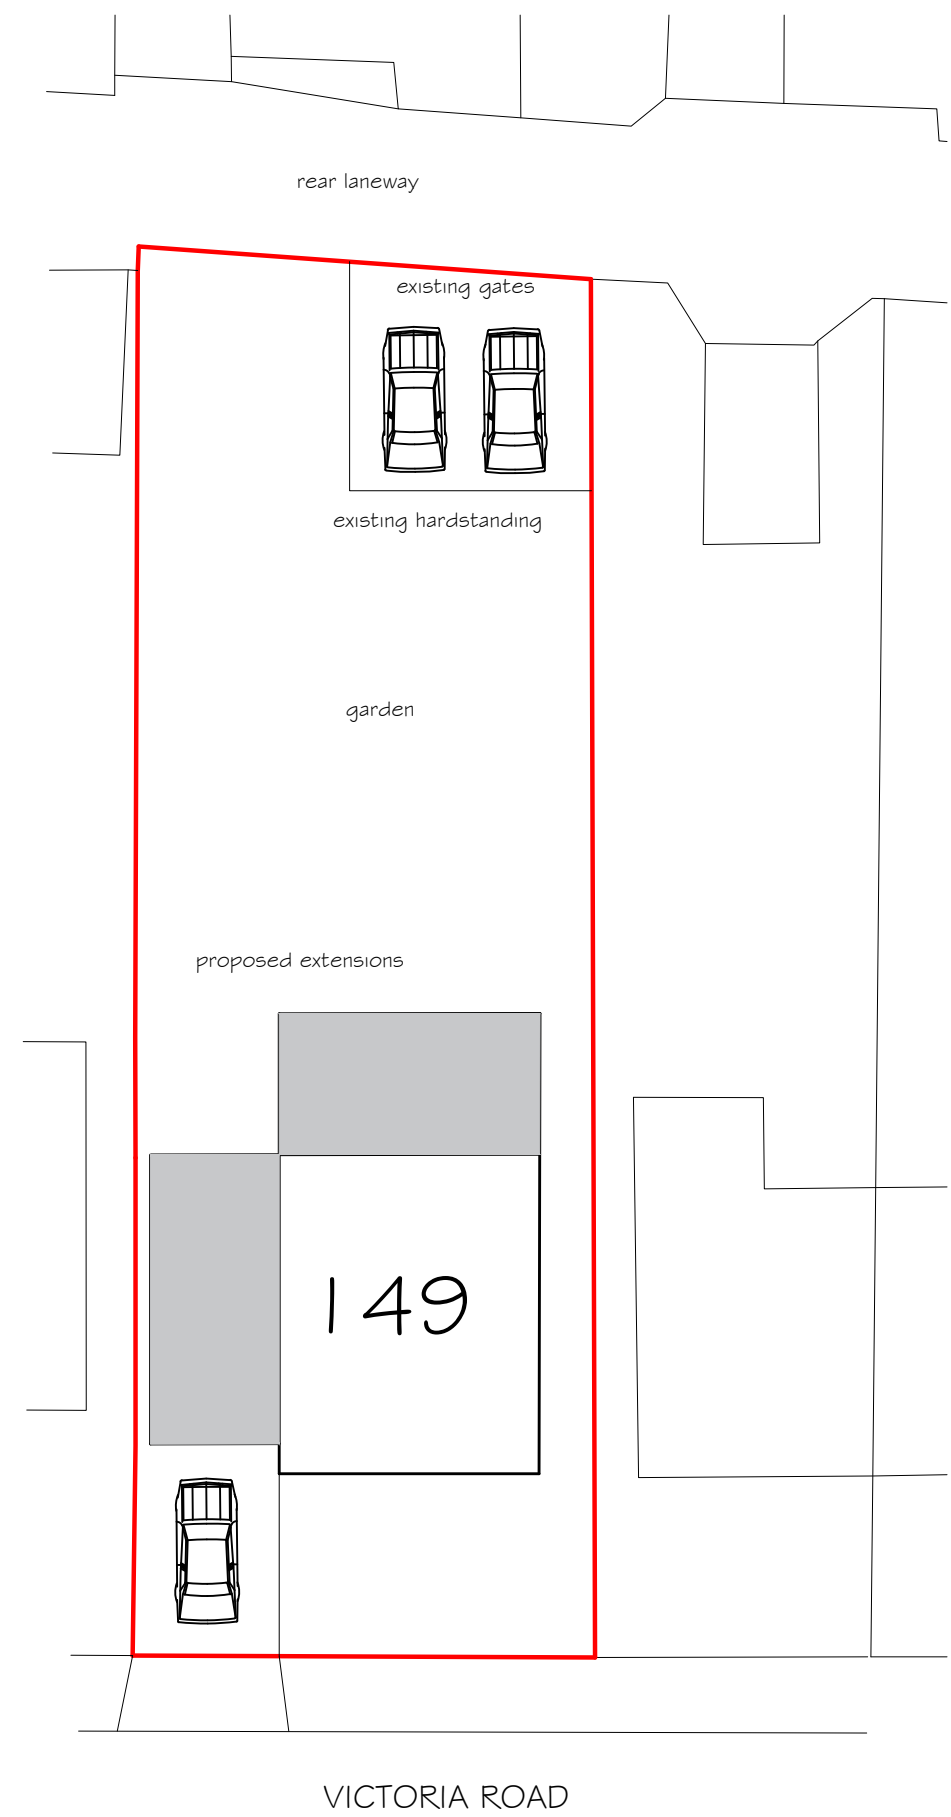

SITE PLAN 1:200

PETER JONES
TALBOT DESIGN SERVICES
mobile: 07817538014
email: jonespeter177@gmail.com

project title
Proposed Improvements
149 Victoria Road
Port Talbot

drawing title
site plan with parking

date November 2020	scale noted
drawing No 149 VR - 01A	