



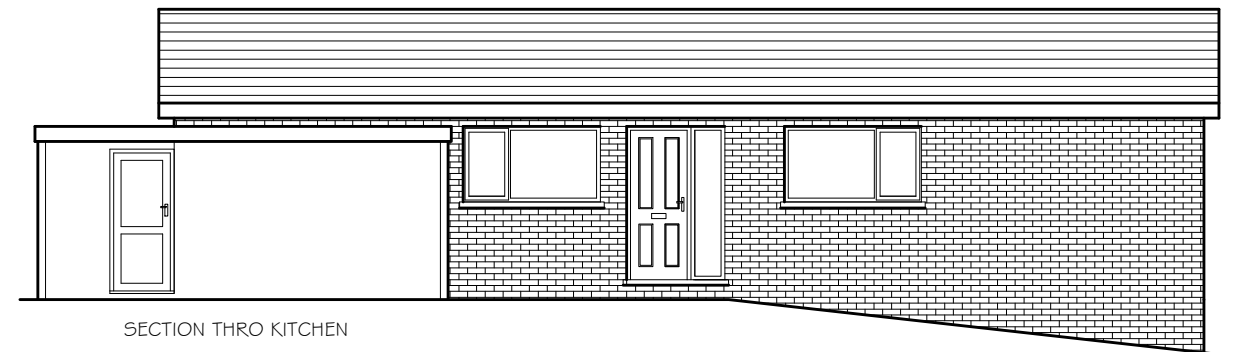


Existing Front Elevation




Existing Side Elevation - Right

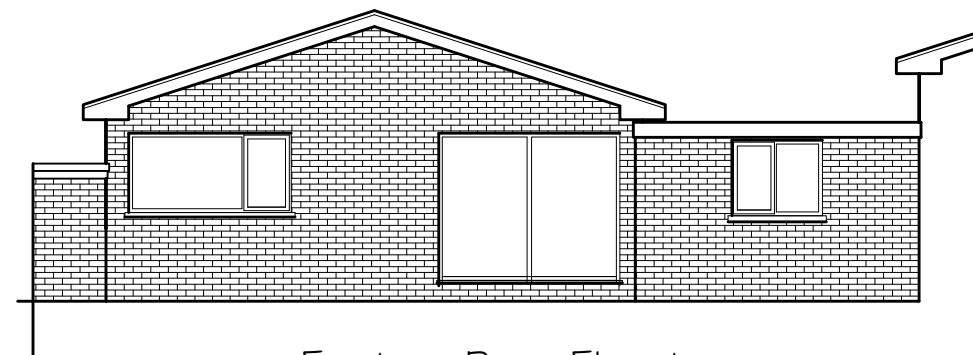

Existing Rear Elevation

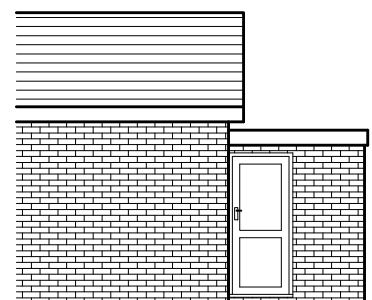

Existing Part Side Elevation - Left

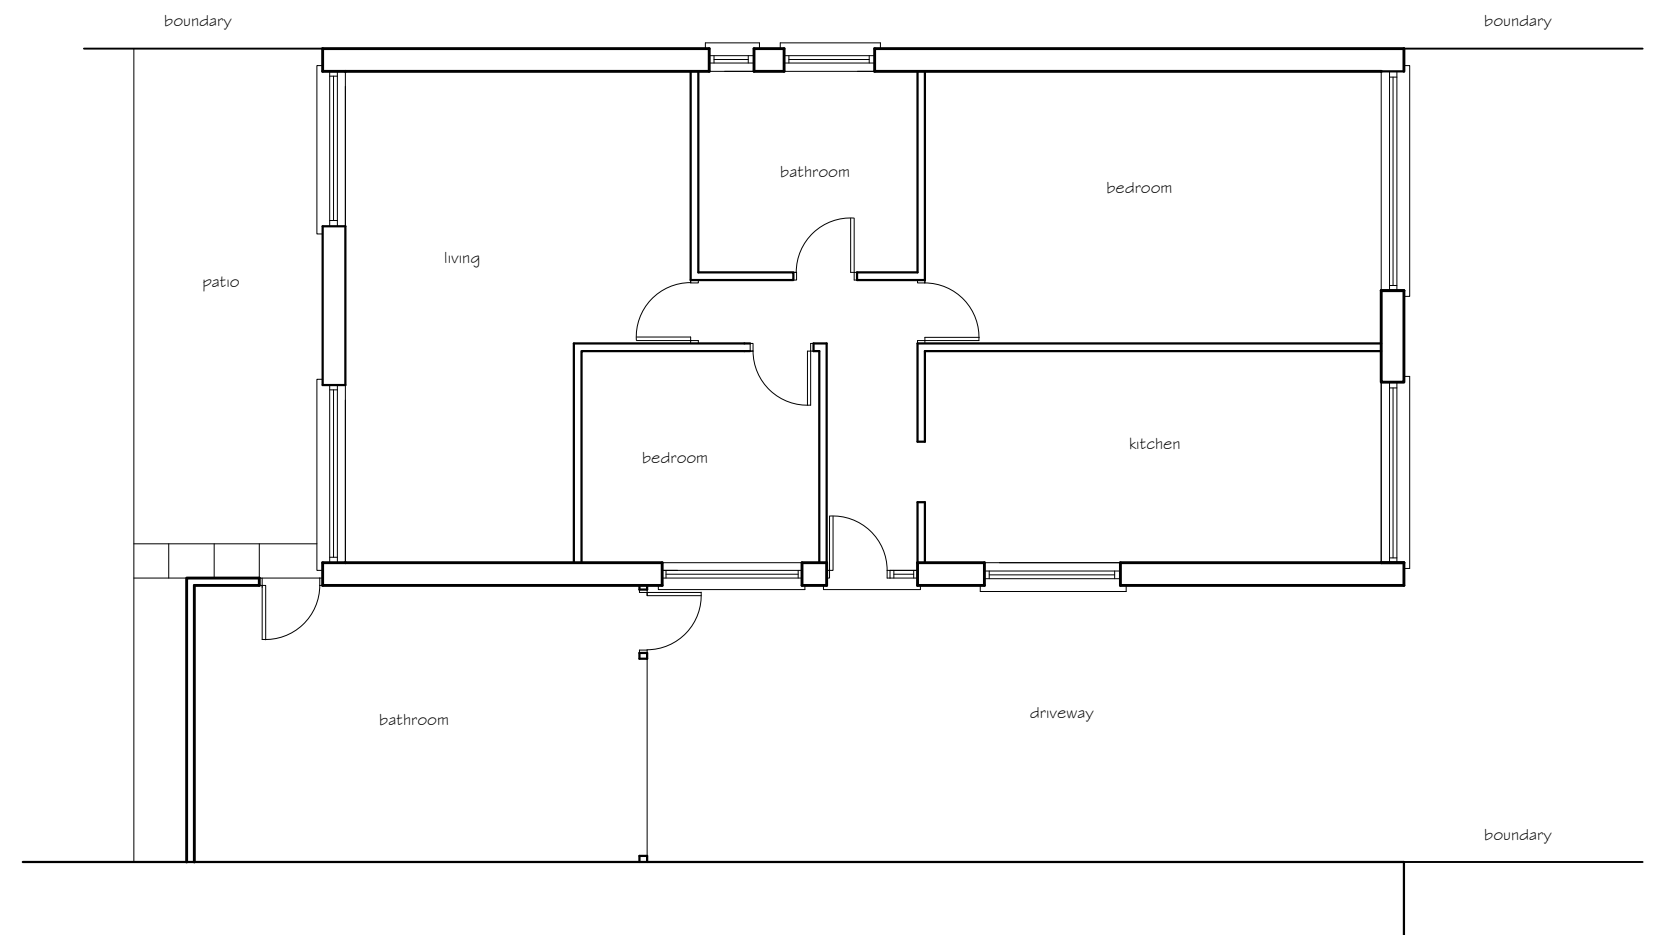

Existing Floor Plan

GENERAL NOTES

THE DESIGN AND CONSTRUCTION OF THE BUILDING WORKS AND ALL SERVICES WILL BE CARRIED OUT TO SATISFY THE REQUIREMENTS SET OUT IN LATEST STATUTORY BUILDING REGULATIONS AND TO THE APPROVAL OF THE APPOINTED BUILDING INSPECTOR

project title
proposed garage to kitchen
conversion
196 Tyn Y Twr
Baglan, Port Talbot

drawing title
Existing Elevations

drawing No
196 TYN - 02

date
November 2020

scale
1:100