



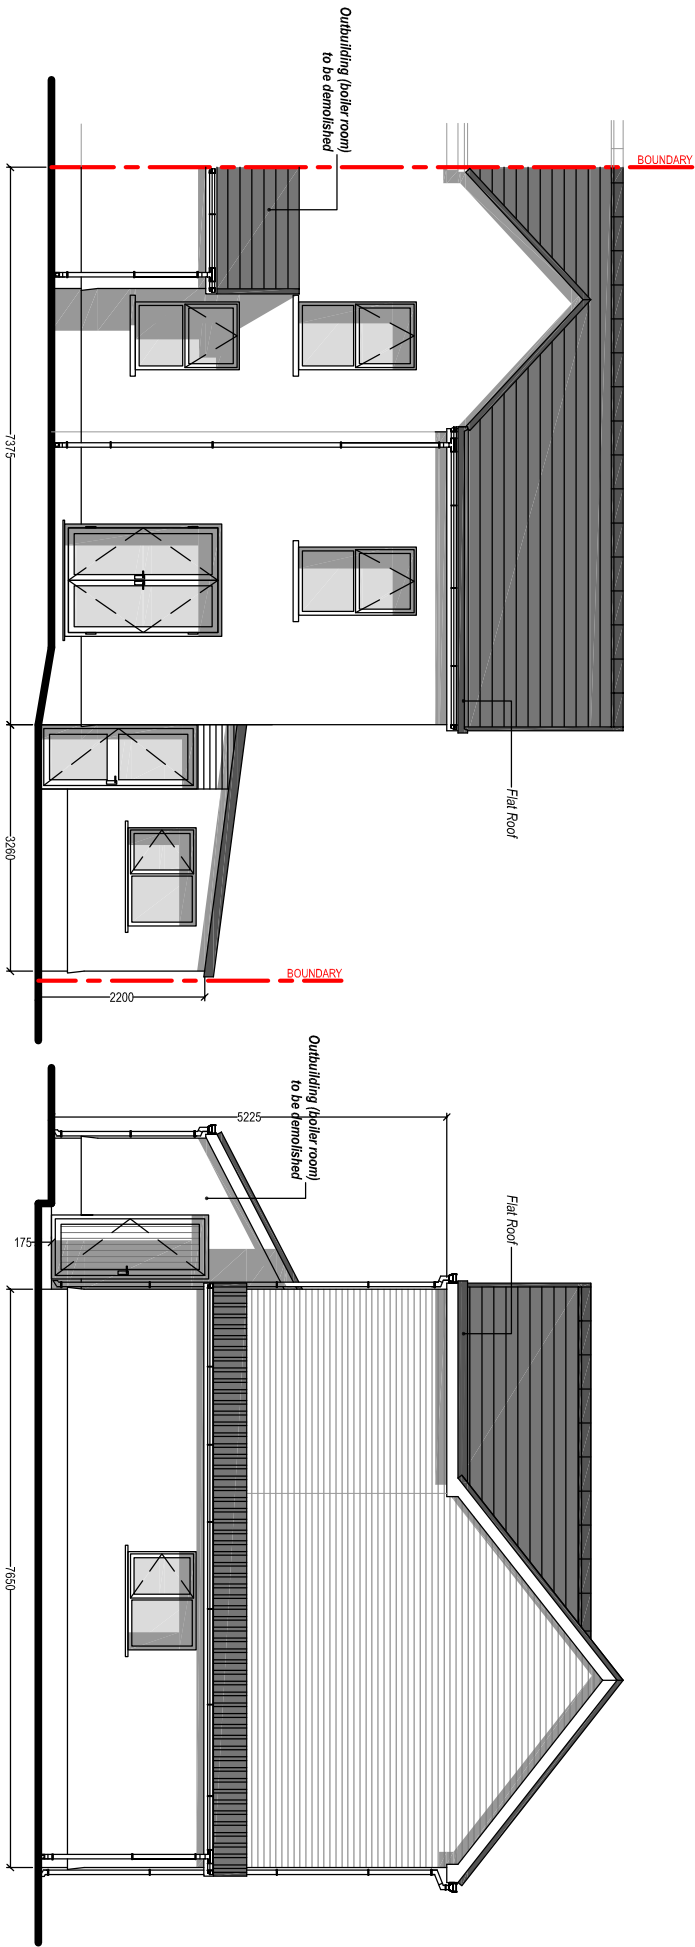


EXISTING REAR ELEVATION
Scale 1:100

EXISTING SIDE ELEVATION
Scale 1:100

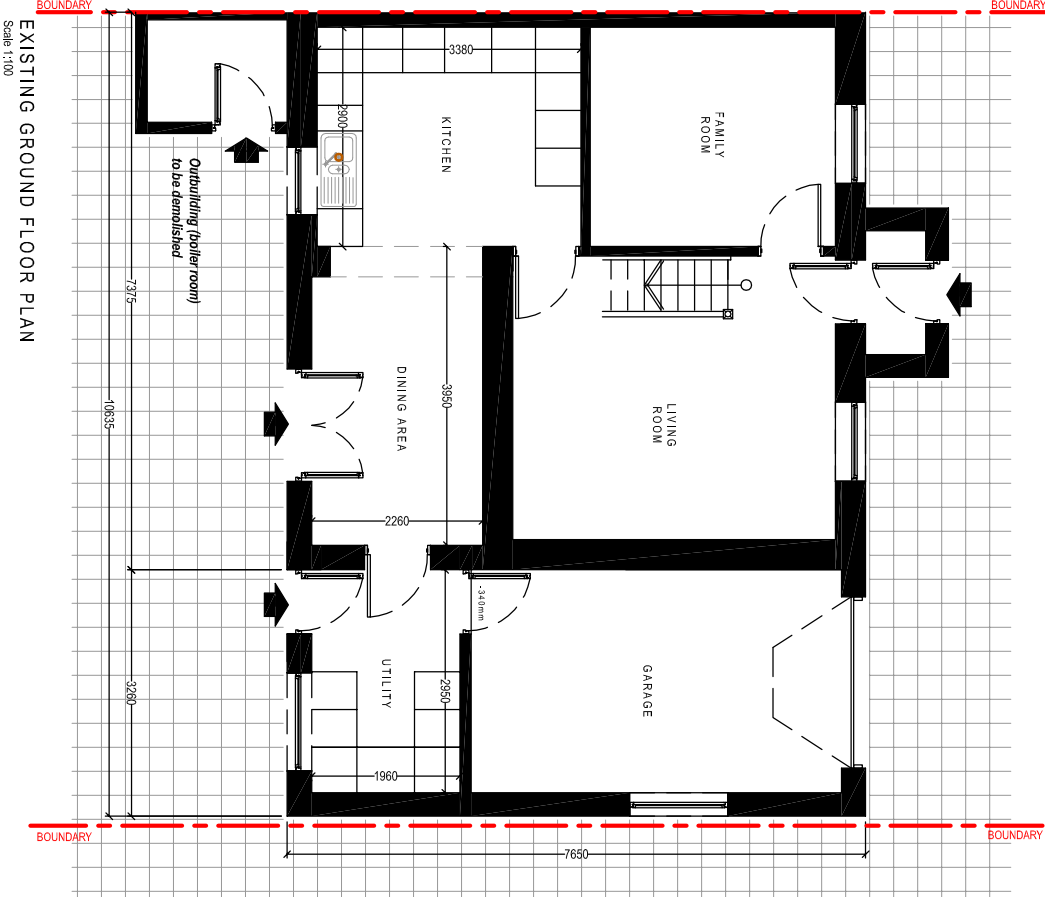

EXISTING GROUND FLOOR PLAN
Scale 1:100

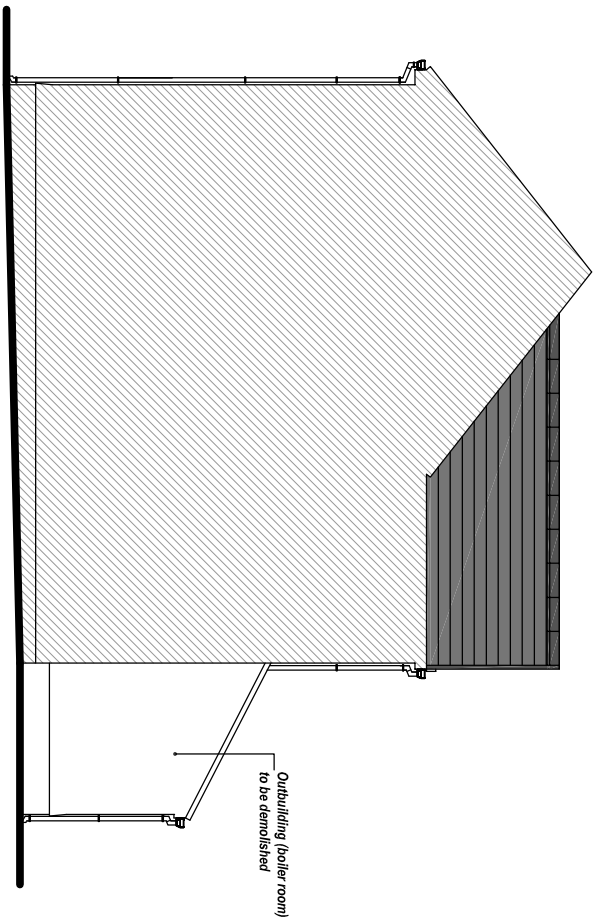

EXISTING SIDE ELEVATION
Scale 1:100

Client:		Mr & Mrs. A. Tree 31 Golwg y Bryn Seven Sisters Neath SA10 9BY	
Project Title:		PROPOSED SINGLE STOREY REAR EXTENSION	
General Notes:		1. Do not scale from this drawing. Take figured dimensions only. 2. Dimensions are in millimetres unless otherwise stated.	
Drawing Issue:		PLANNING	
Drawing Title:		EXISTING ELEVATIONS & FLOOR PLAN	
Drawing No:		003	
Date:		19-11-2020	
Scale(s):		1:100	
		Paper Size: A3	
		Cwm Planning & Design Ltd. (architectural and Draughting Services)	