



Superseded

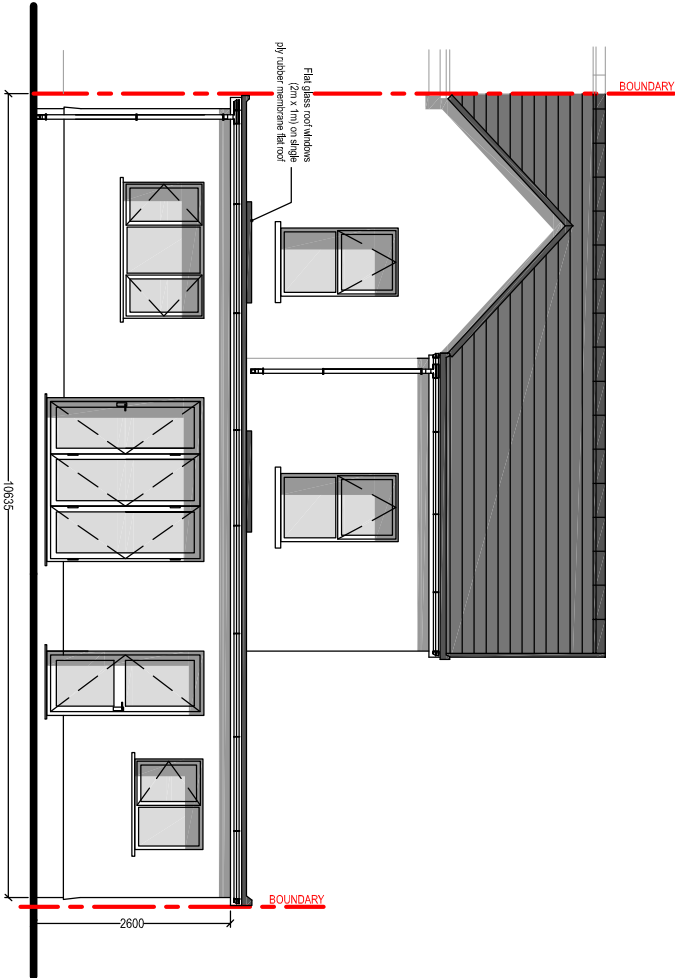


PROPOSED REAR ELEVATION

Scale 1:100

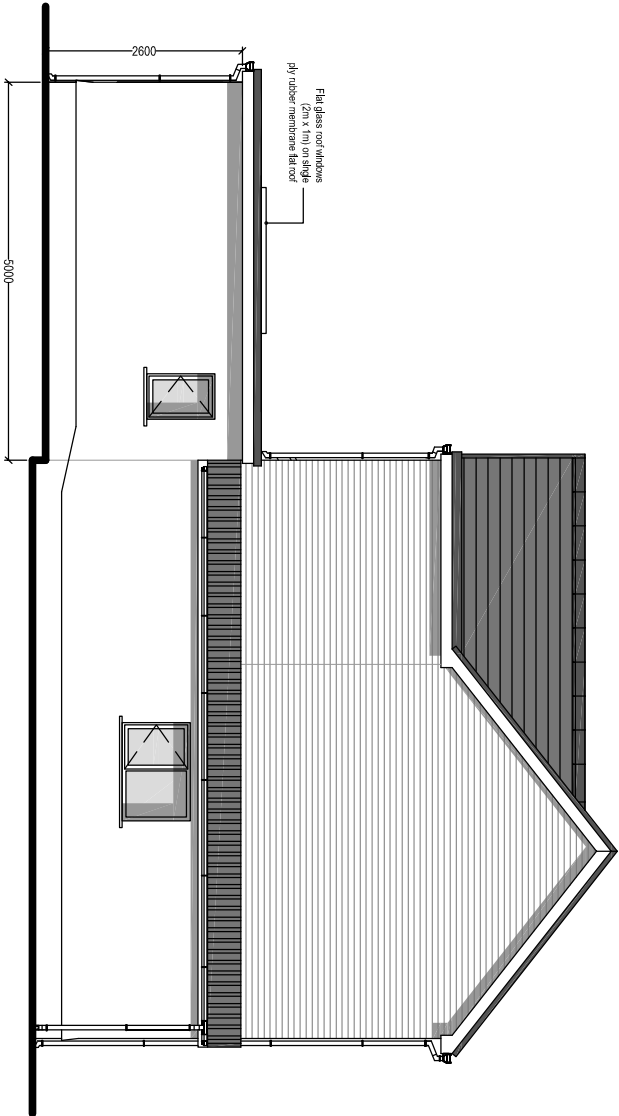


PROPOSED SIDE ELEVATION

Scale 1:100

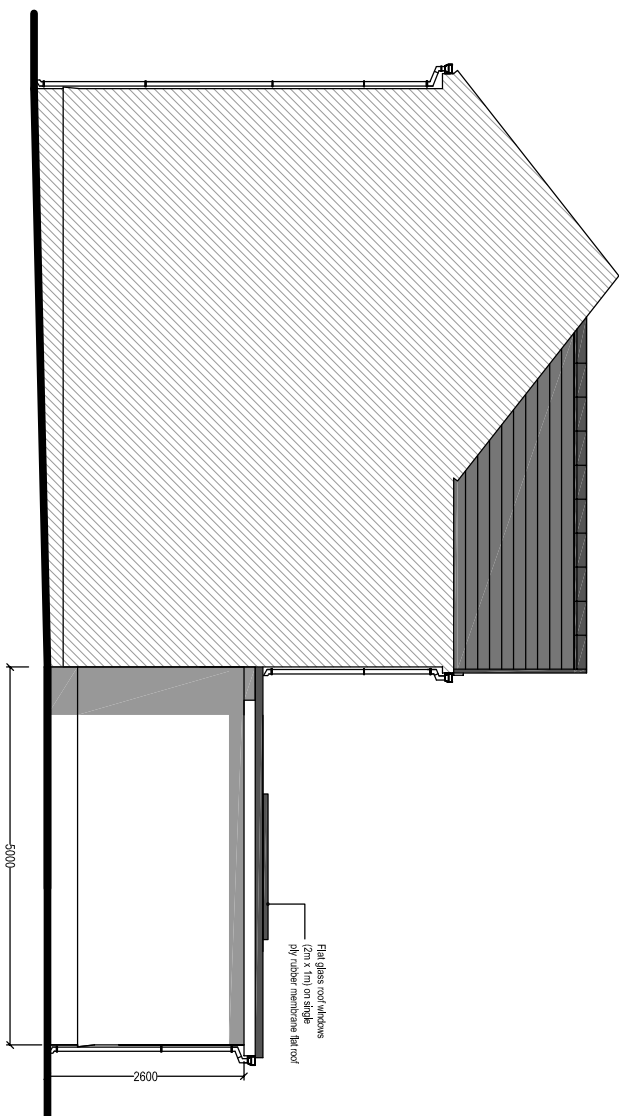

PROPOSED SIDE ELEVATION

Scale 1:100

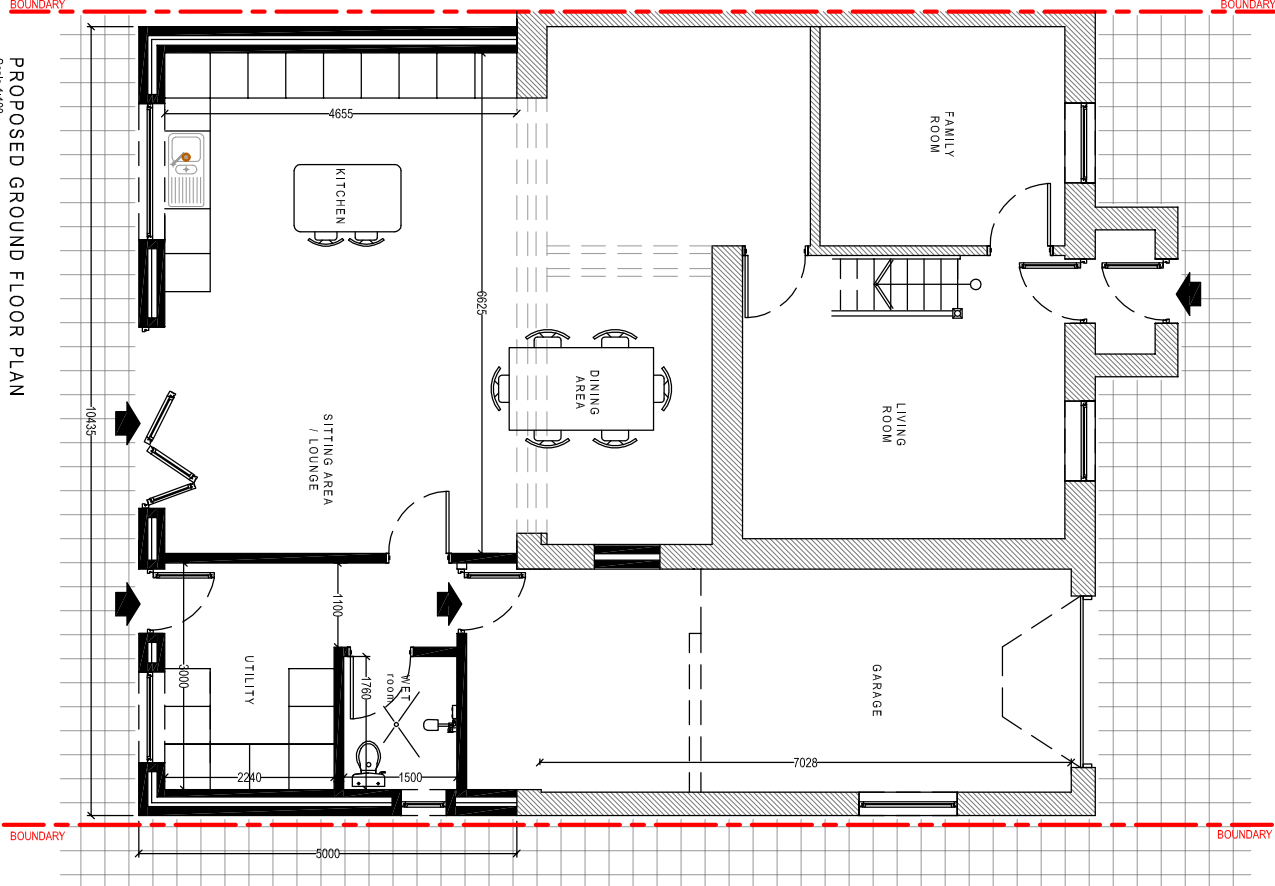

PROPOSED GROUND FLOOR PLAN

Scale 1:100

Client:			
Mr & Mrs. A. Tree 31 Golwg y Bryn Seven Sisters Neath SA10 9BY			
Project Title:			
PROPOSED SINGLE STOREY REAR EXTENSION			
General Notes: 1. Do not scale from this drawing. Take figured dimensions only. 2. Dimensions are in millimetres unless otherwise stated.			
Drawing Issue:			
PLANNING			
Drawing Title: PROPOSED ELEVATIONS & FLOOR PLAN			
Drawing No:	004	Revised:	
Date:	19-11-2020	Revised:	
Scale(s):	1:100	Paper Size:	A3
 Cwm Planning & Design Ltd. (Architectural and Draughting Services)			