



THIS IS A C.A.D. PRODUCED DRAWING AND SHOULD NOT BE AMENDED BY HAND.

NOTES


- 1 All dimensions in millimetres unless otherwise stated.
- 2 Do not scale off drawing. All dimensions to be checked on site.

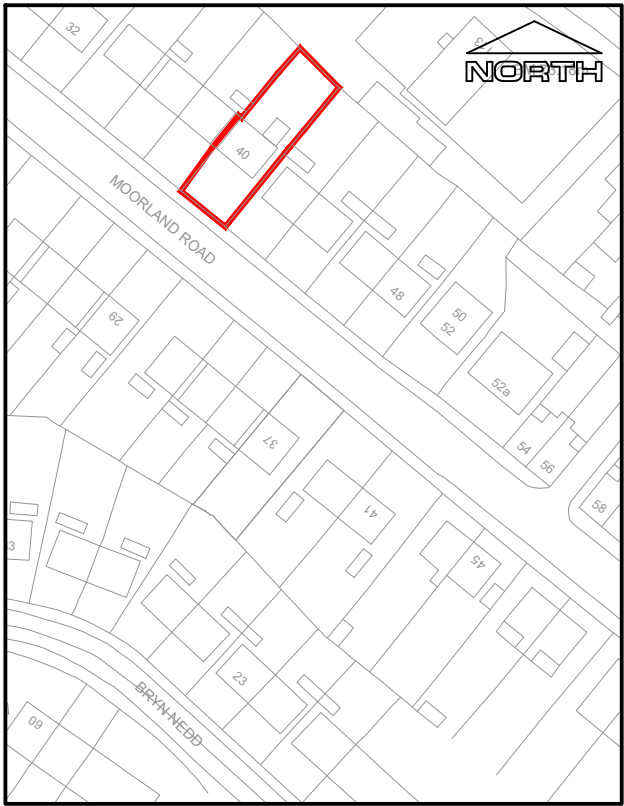

Site Location Plan - 1:1250

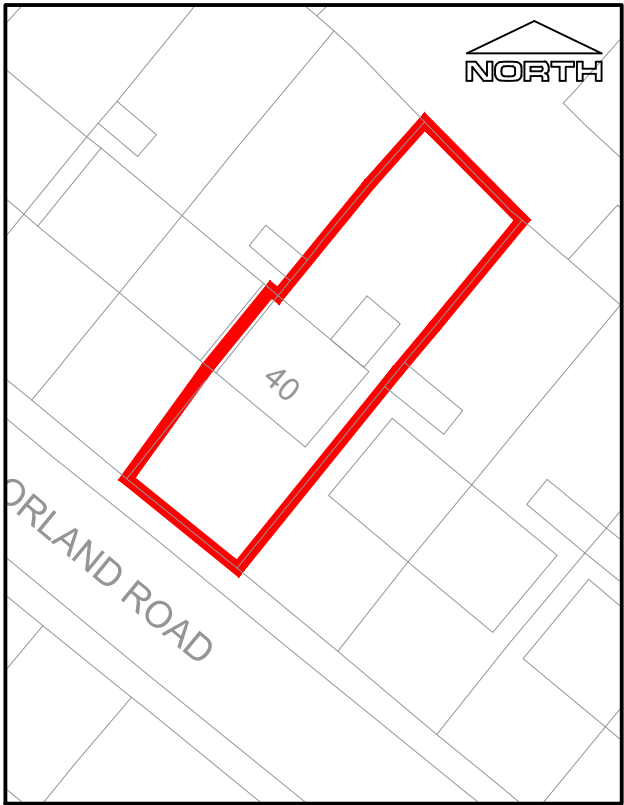


Site Plan - 1:500

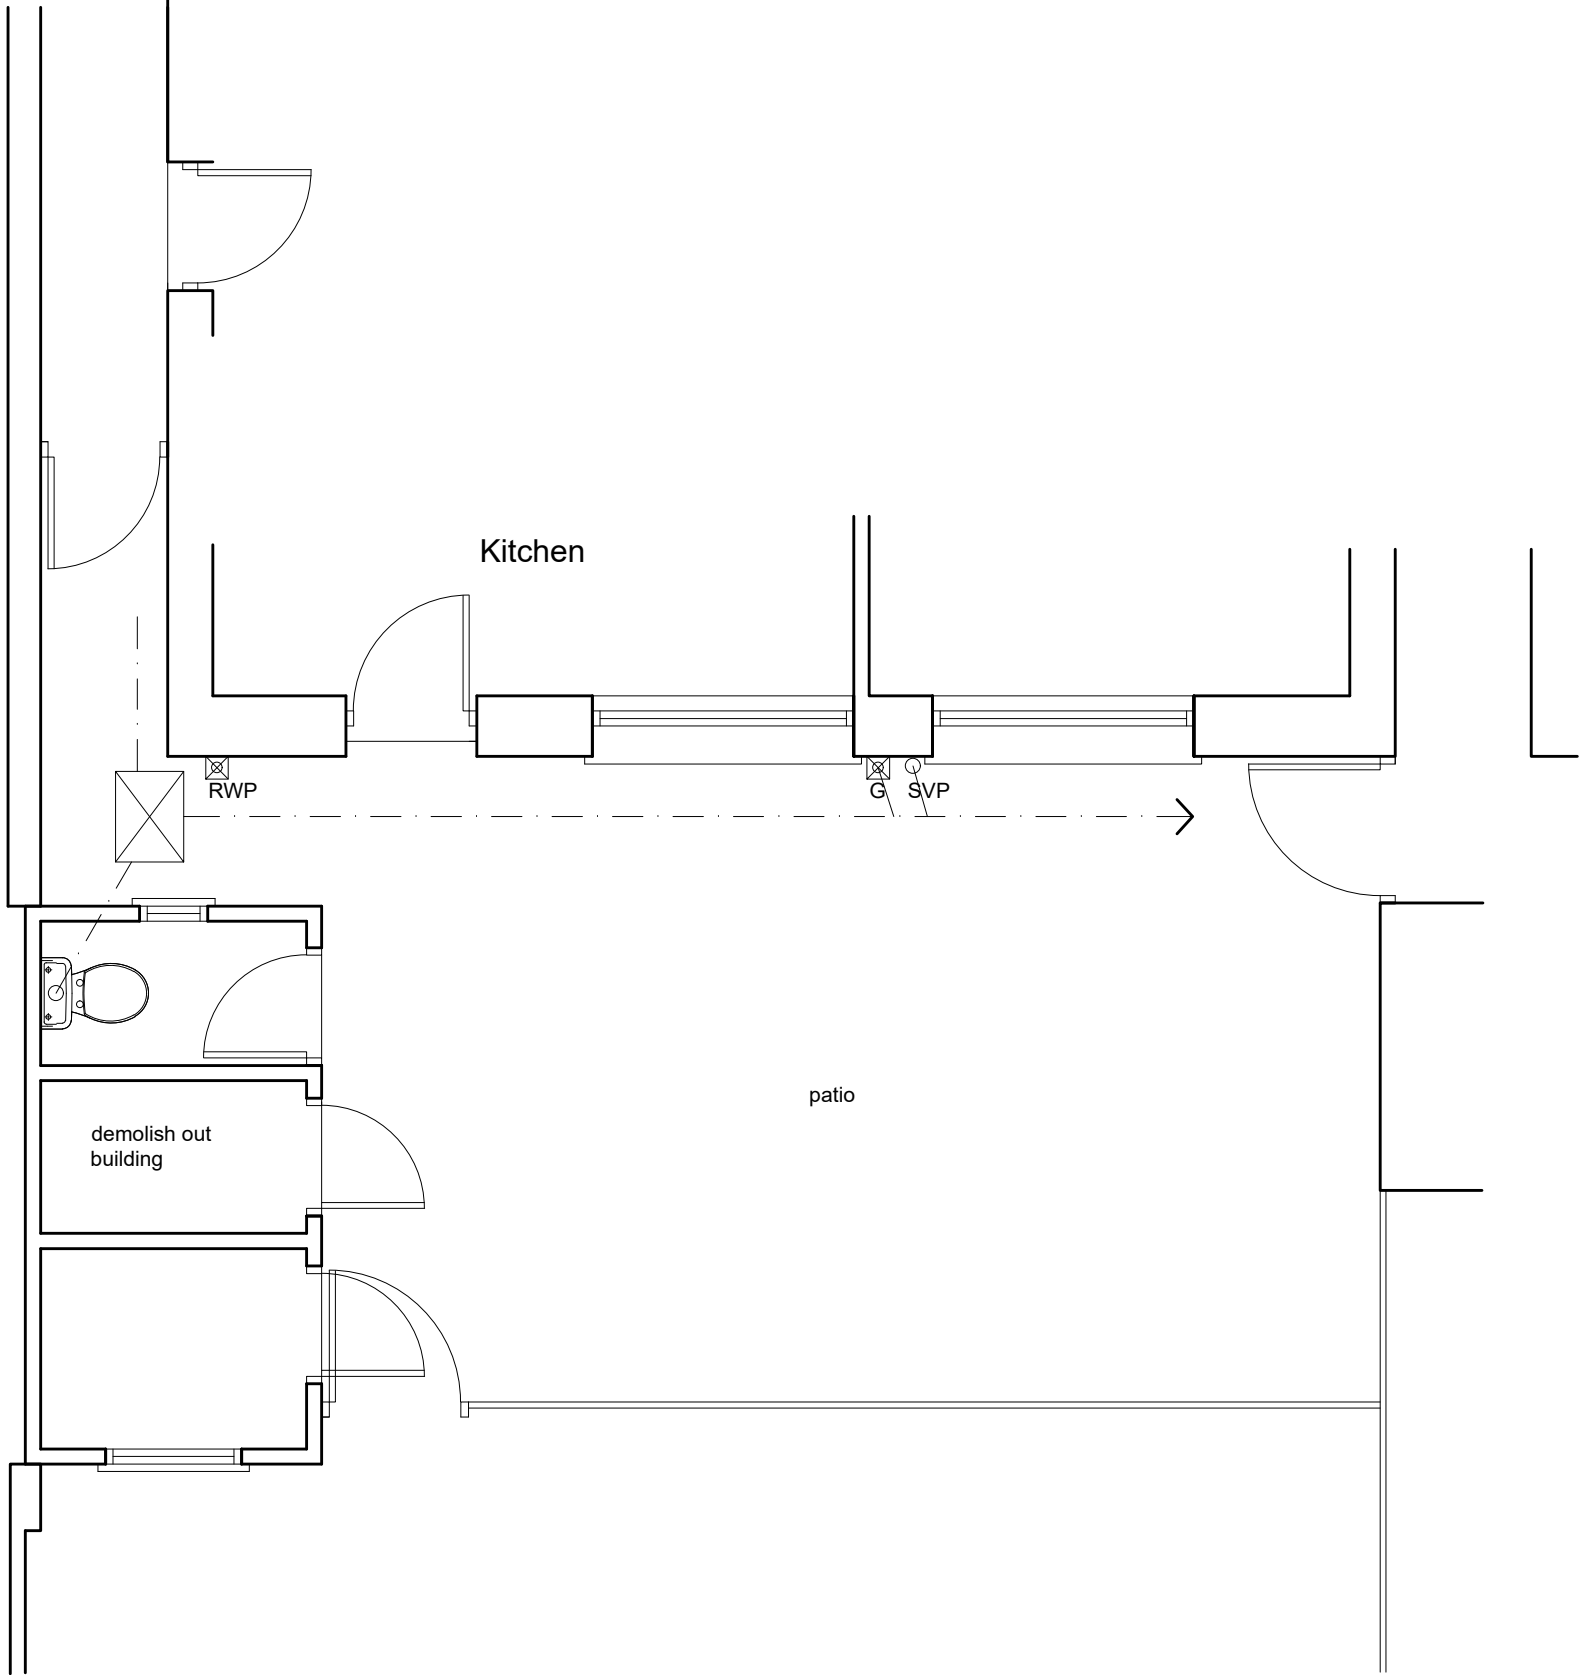

Existing Plan - 1:50

Rev	Details	Dr	Date
-----	---------	----	------

 

Cyngor Castell-nedd Port Talbot
Neath Port Talbot Council
Social Services, Health and Housing
Housing Renewal and Adaptations Service
Civic Centre
Neath
SA11 3QZ

Project
40 Moorland Road
Cimla
Neath
Shower Room Extension
Existing & Location Plans

Drawn	IG	Checked		Approved	
Date	Nov 20	Date		Date	
Scales	1:50 or as shown				

Drawing No. DFG4912/01