
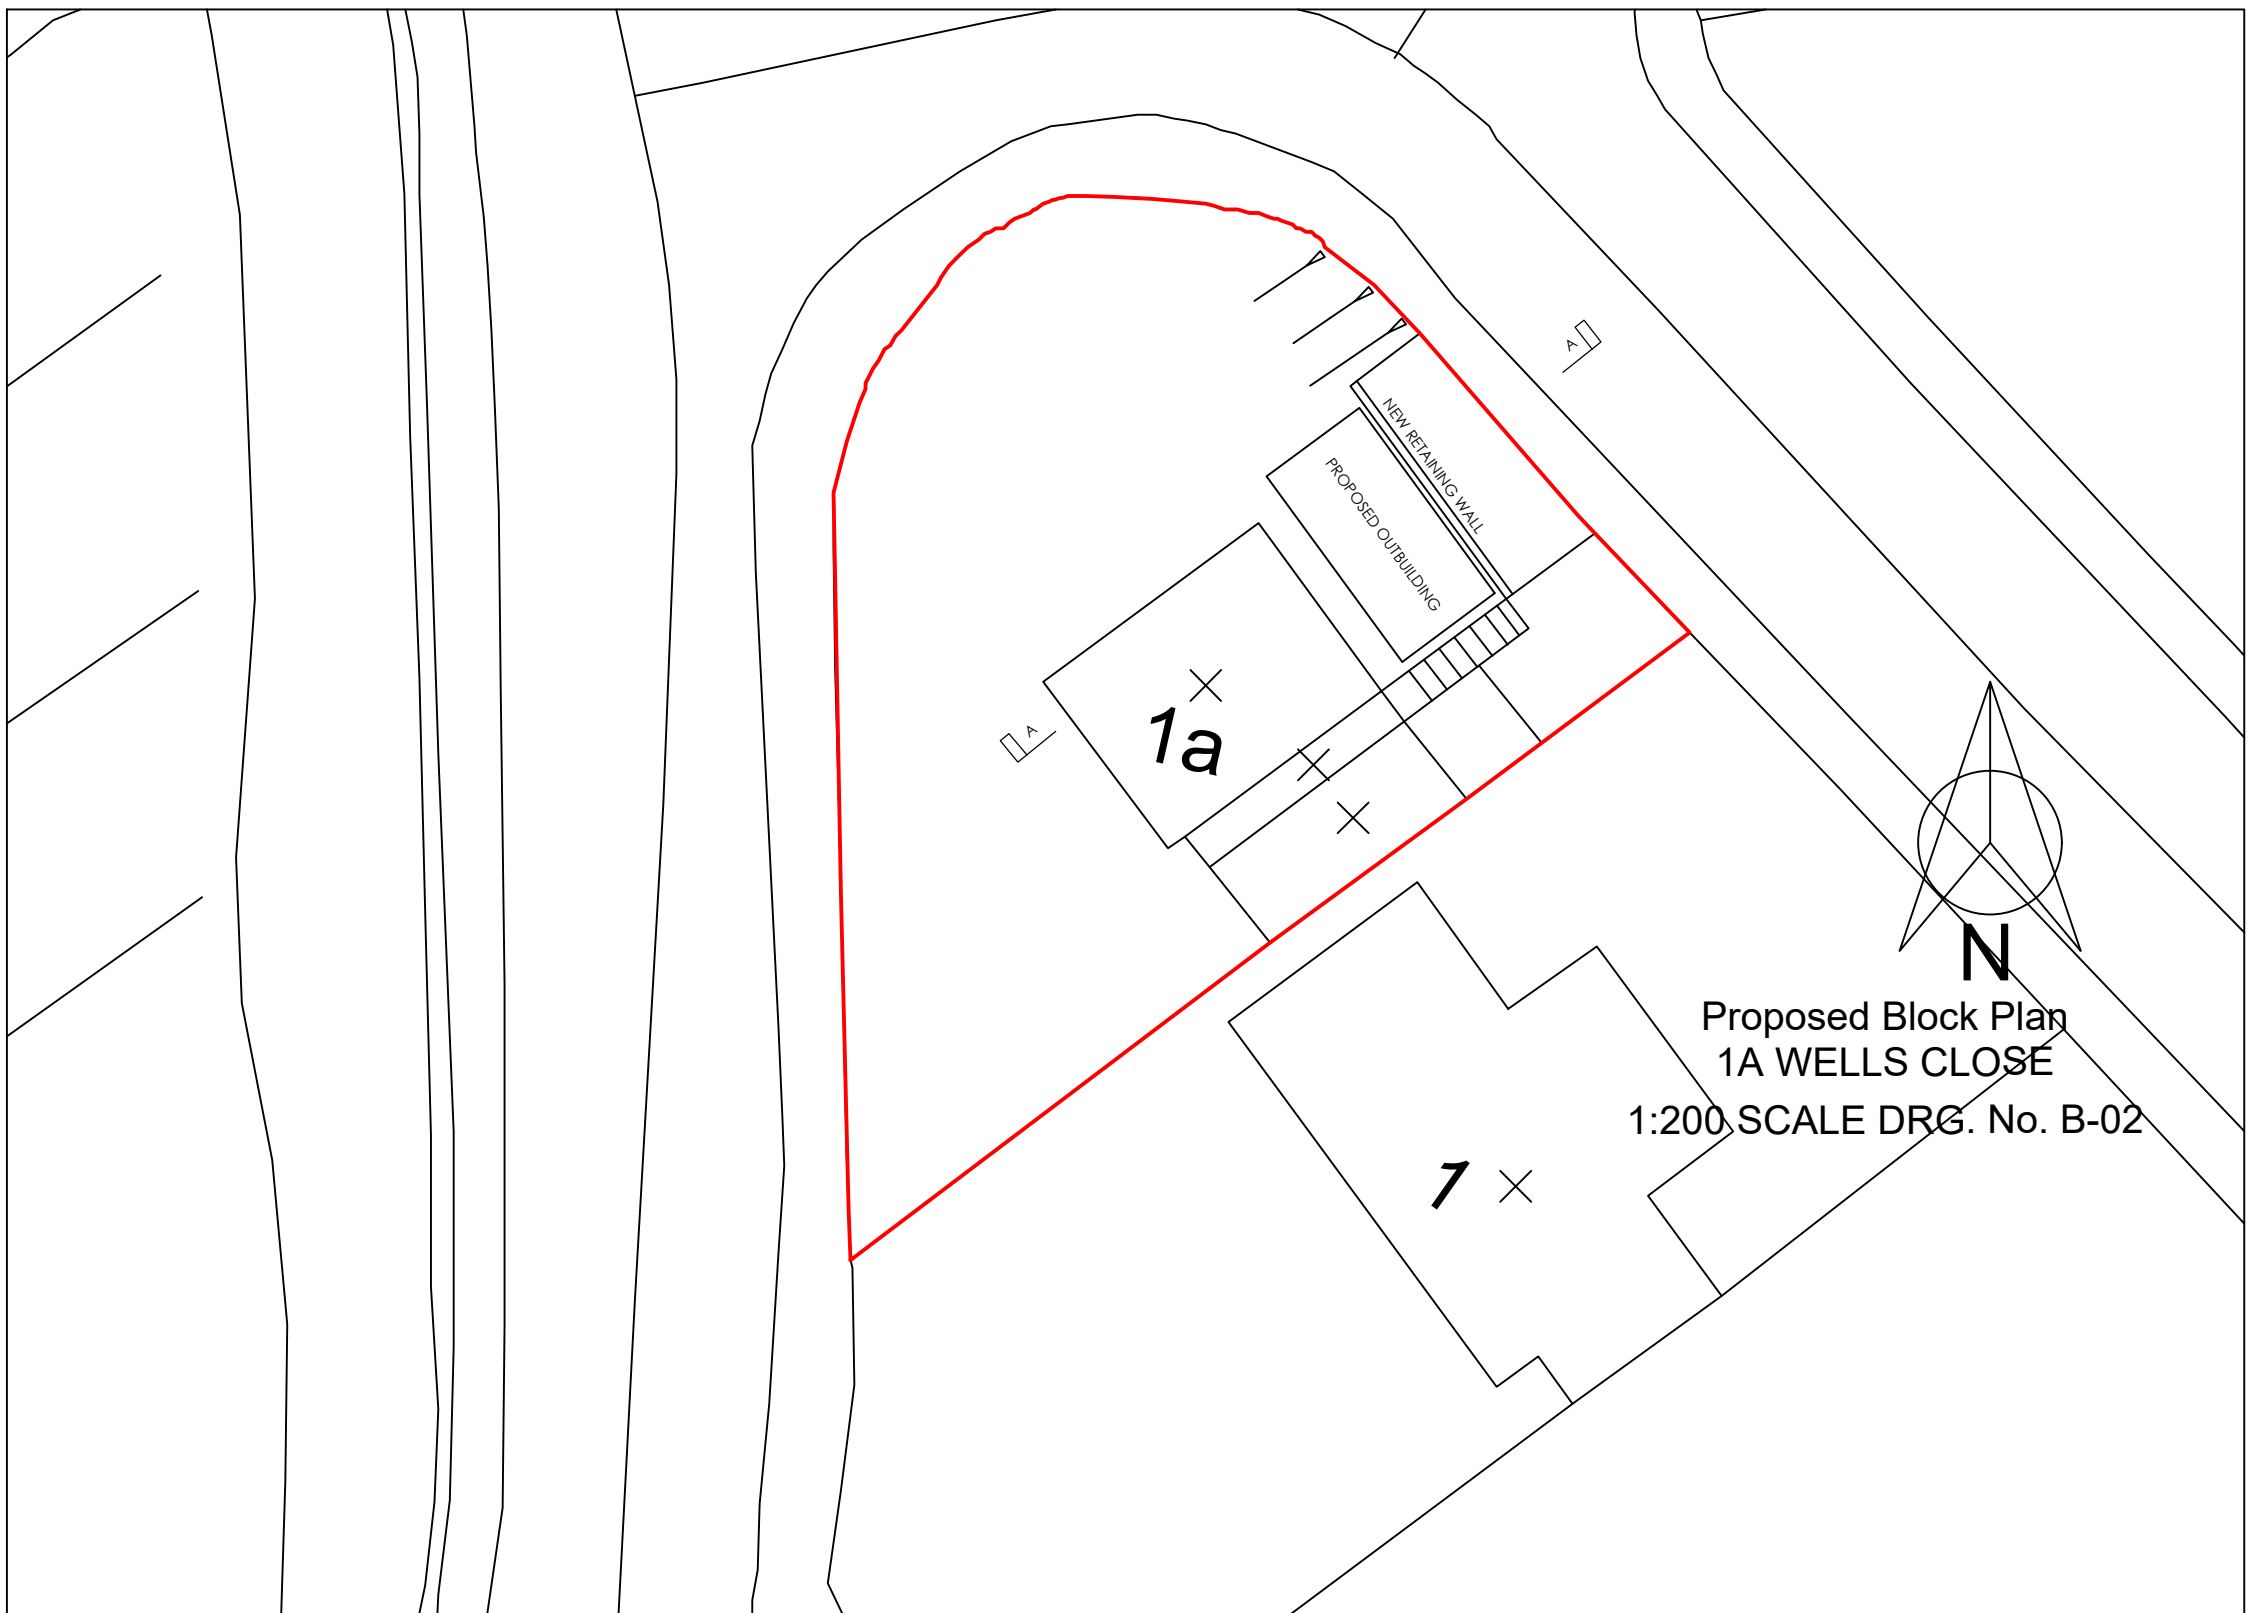


- 1 THIS IS A C.A.D. PRODUCED DRAWING AND SHOULD NOT BE AMENDED BY HAND
- 2 All dimensions in millimetres unless otherwise stated
- 3 Any errors or omissions to be reported to the Designer

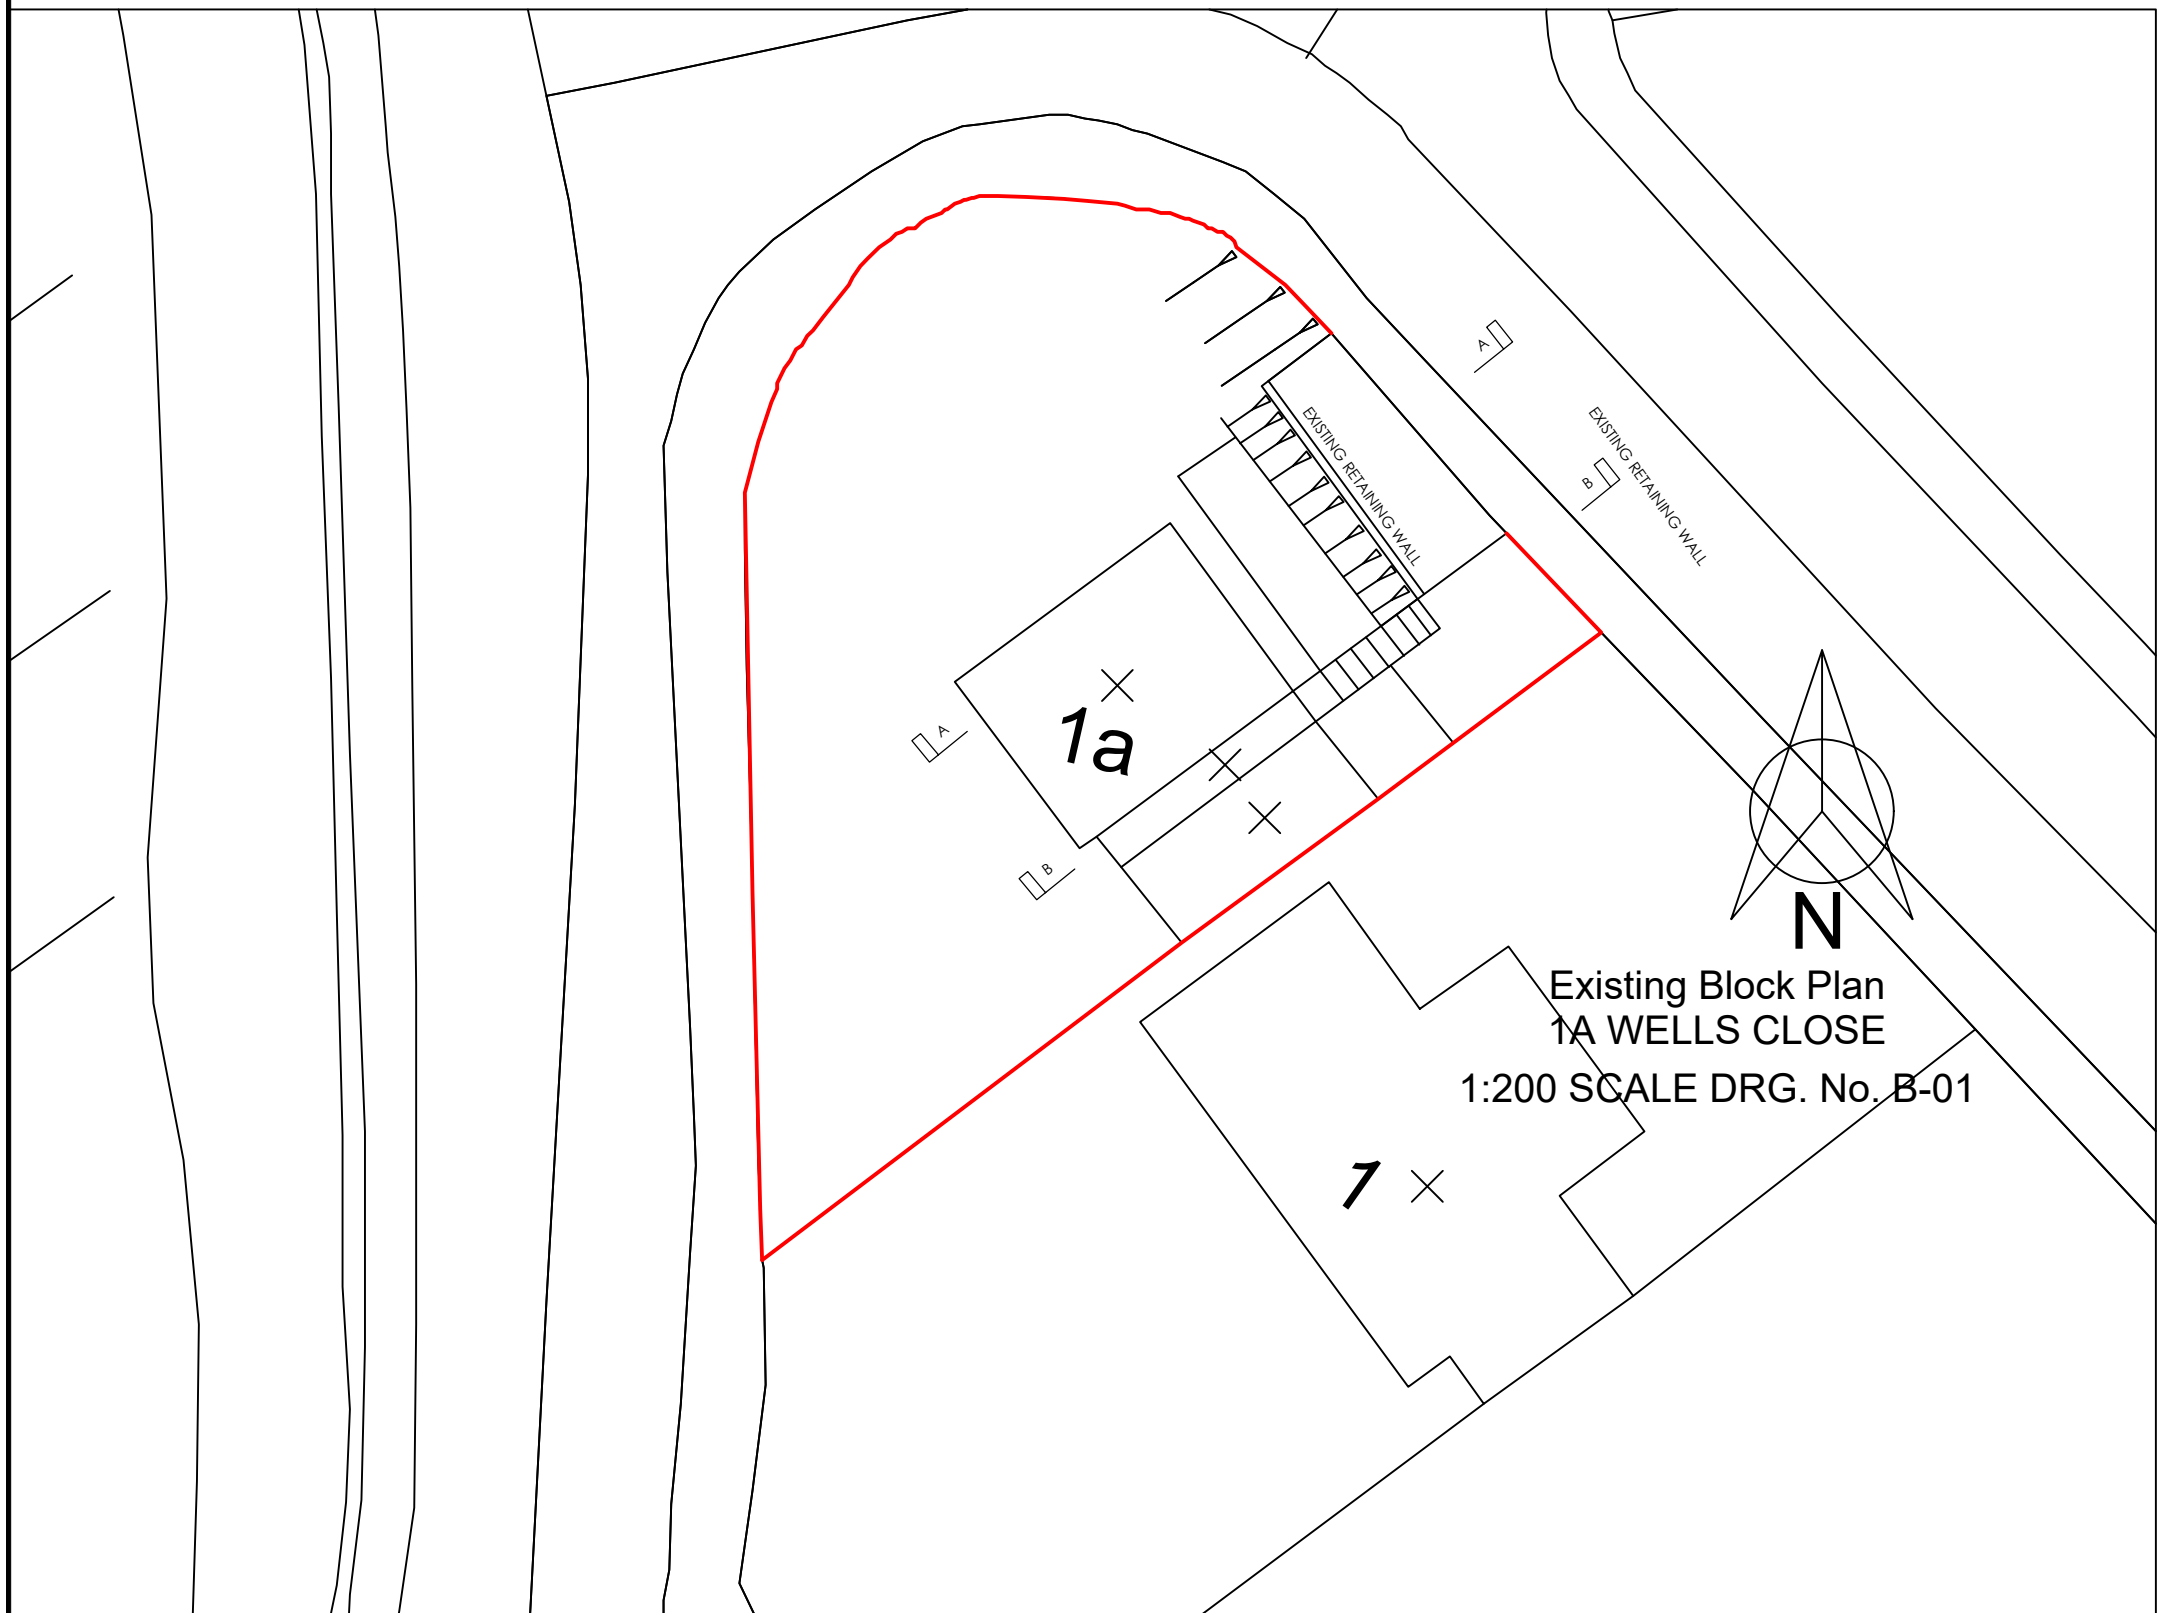

Site Plans1  
Existing & Proposed  
1A WELLS CLOSE  
BAGLAN  
Nov. 20  
  
SCALE 1:200  
Drg. B-05