


White PVCu fascias,
gutters and downpipes
to match existing.
Ceramic roof tiles to
match existing.
Red brick faced render
to match existing.
Windows in PVCu
to match existing




Proposed Front Elevation scale 1:100




Proposed Rear Elevation scale 1:100

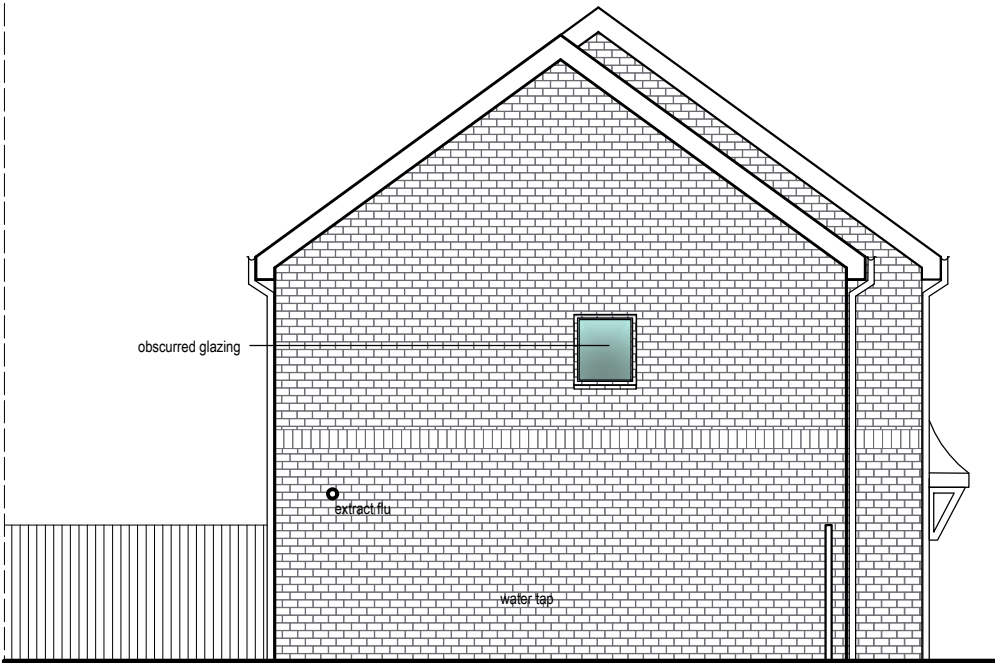


Proposed LH Side Elevation scale 1:100

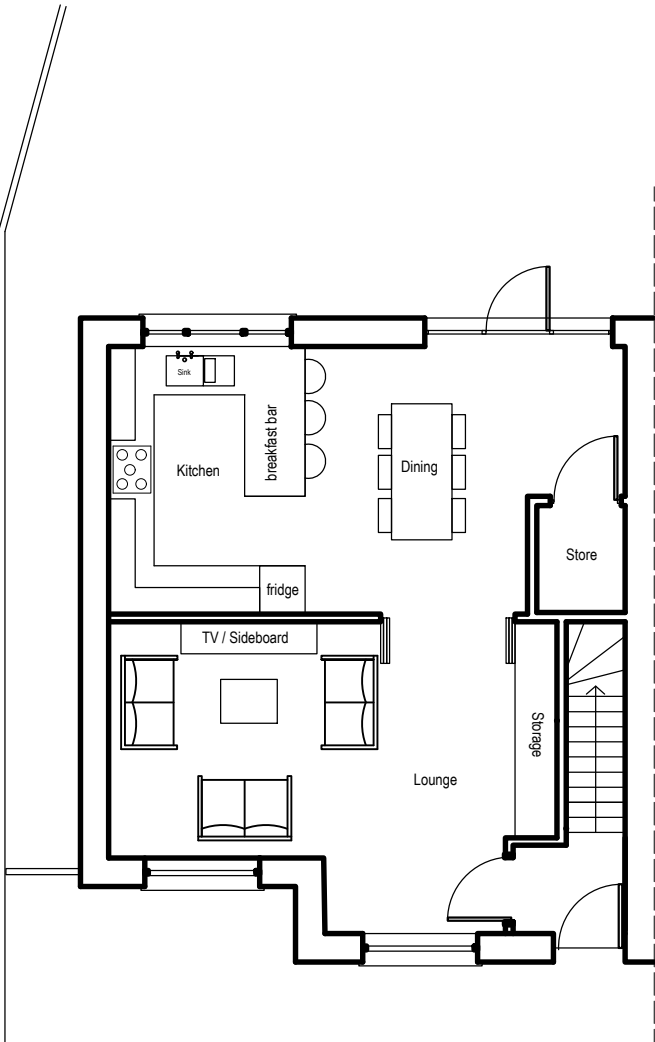

Proposed Ground Floor Plan
scale 1:100

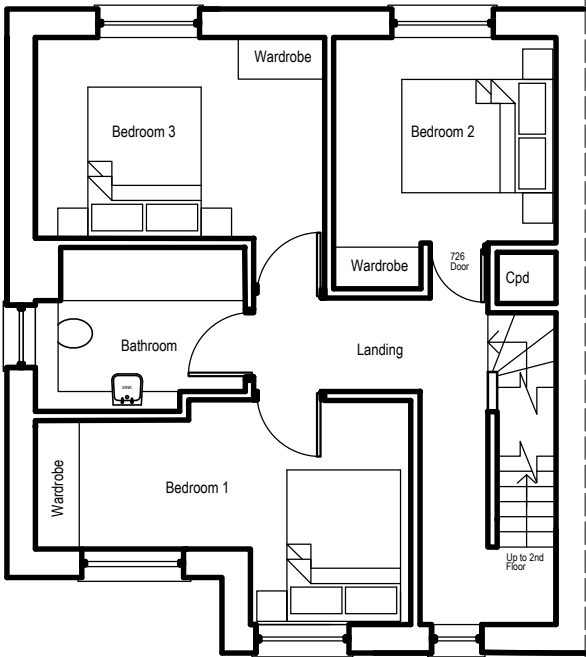

Proposed First Floor Plan
scale 1:100

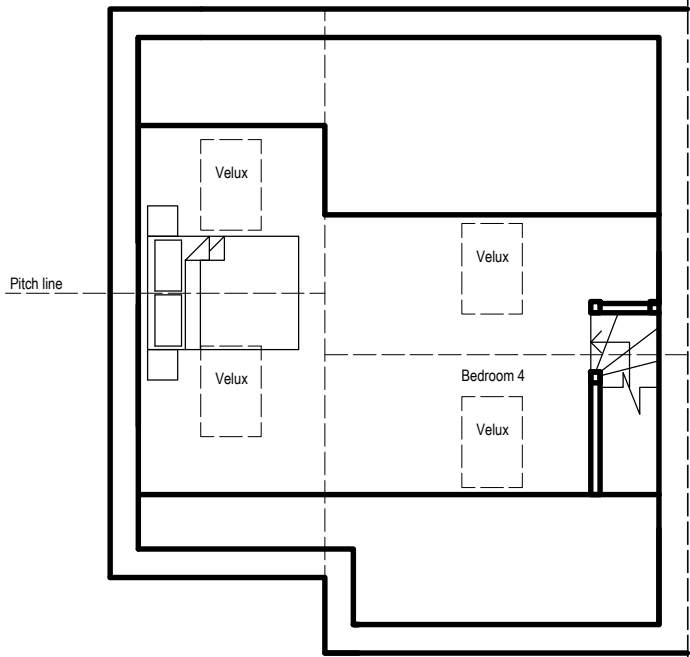

Proposed Second Floor Plan
scale 1:100

NOTE:

The Contractor is to check and verify all building and site dimensions, levels and sewer invert levels at connection points before work starts.

This drawing must be read with and checked against any structural or other specialist drawings provided.

The Contractor is to comply in all respects with the current Building Regulations whether or not specifically stated on these drawings.

This drawing is not intended to show details of foundation or ground conditions. Each area of ground relied upon to support the structure depicted must be investigated by the Contractor and suitable methods of foundation be provided.

© This drawing remains the Copyright of AR Design

B - Obscure glazing to bathroom
23/11/20

A - Amends to extension to suit planner comments 17/11/20

Rev.	By	Date

AR DESIGN
5 Queens Road
Skewen
SA10 6UH
Tel: 07853169142

SITE ADDRESS:
20 Clos Y Cwm
Pontardawe
SA8 4JZ

DRAWING TITLE:
Proposed Plans & Elevations

DRAWN BY:	SCALE:	DATE:
AR	A3@ 1:100	Sept 20
Arch/Designer EBM	EBM SYSTEM PROJECT NUMBER: -	DRWG NO: 03 REVISION: B