


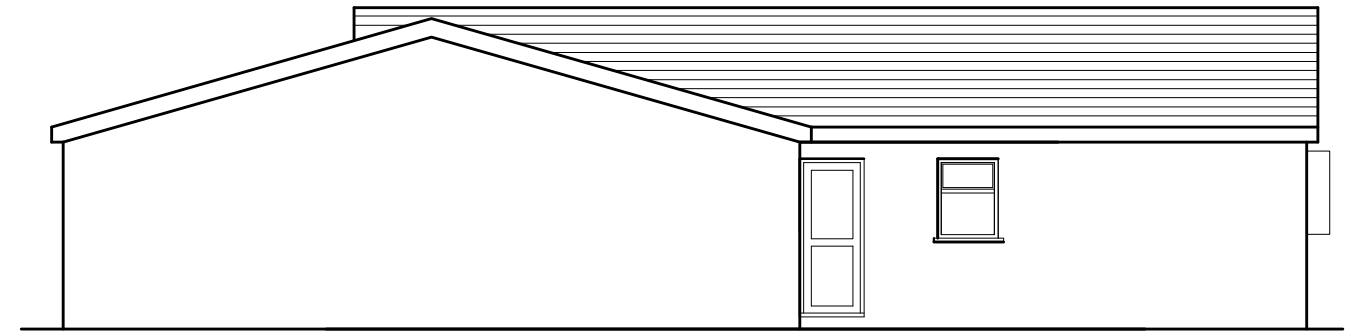


Proposed Front Elevation



Proposed RH Side Elevation



Proposed Rear Elevation

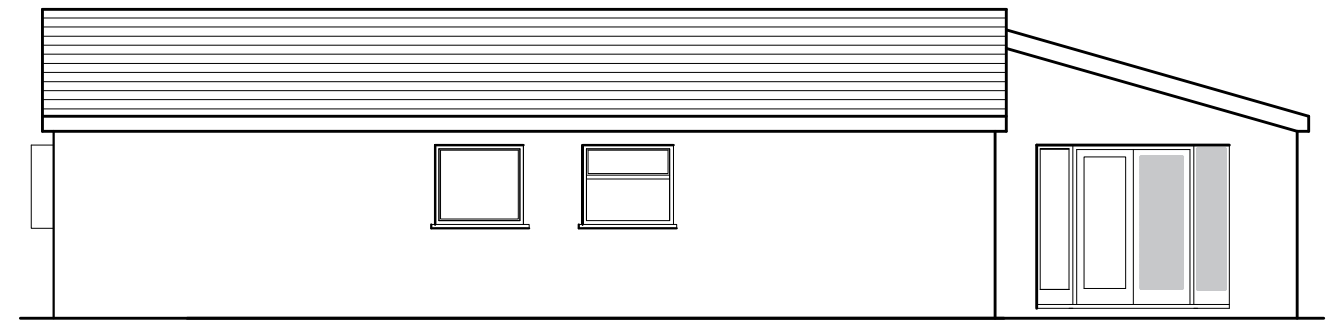

Proposed LH Side Elevation

Proposed Materials & Finishes

Walls - facing brick to match


Windows & doors
double glazed white PVCu units.

Roof - concrete tile to match

white PVCu fascia, soffit and barge boards.
white PVCu rainwater goods

GENERAL NOTES

THE DESIGN AND CONSTRUCTION OF THE BUILDING WORKS
AND ALL SERVICES WILL BE CARRIED OUT TO SATISFY THE
REQUIREMENTS SET OUT IN LATEST STATUTORY BUILDING
REGULATIONS AND TO THE APPROVAL OF THE APPOINTED
BUILDING INSPECTOR

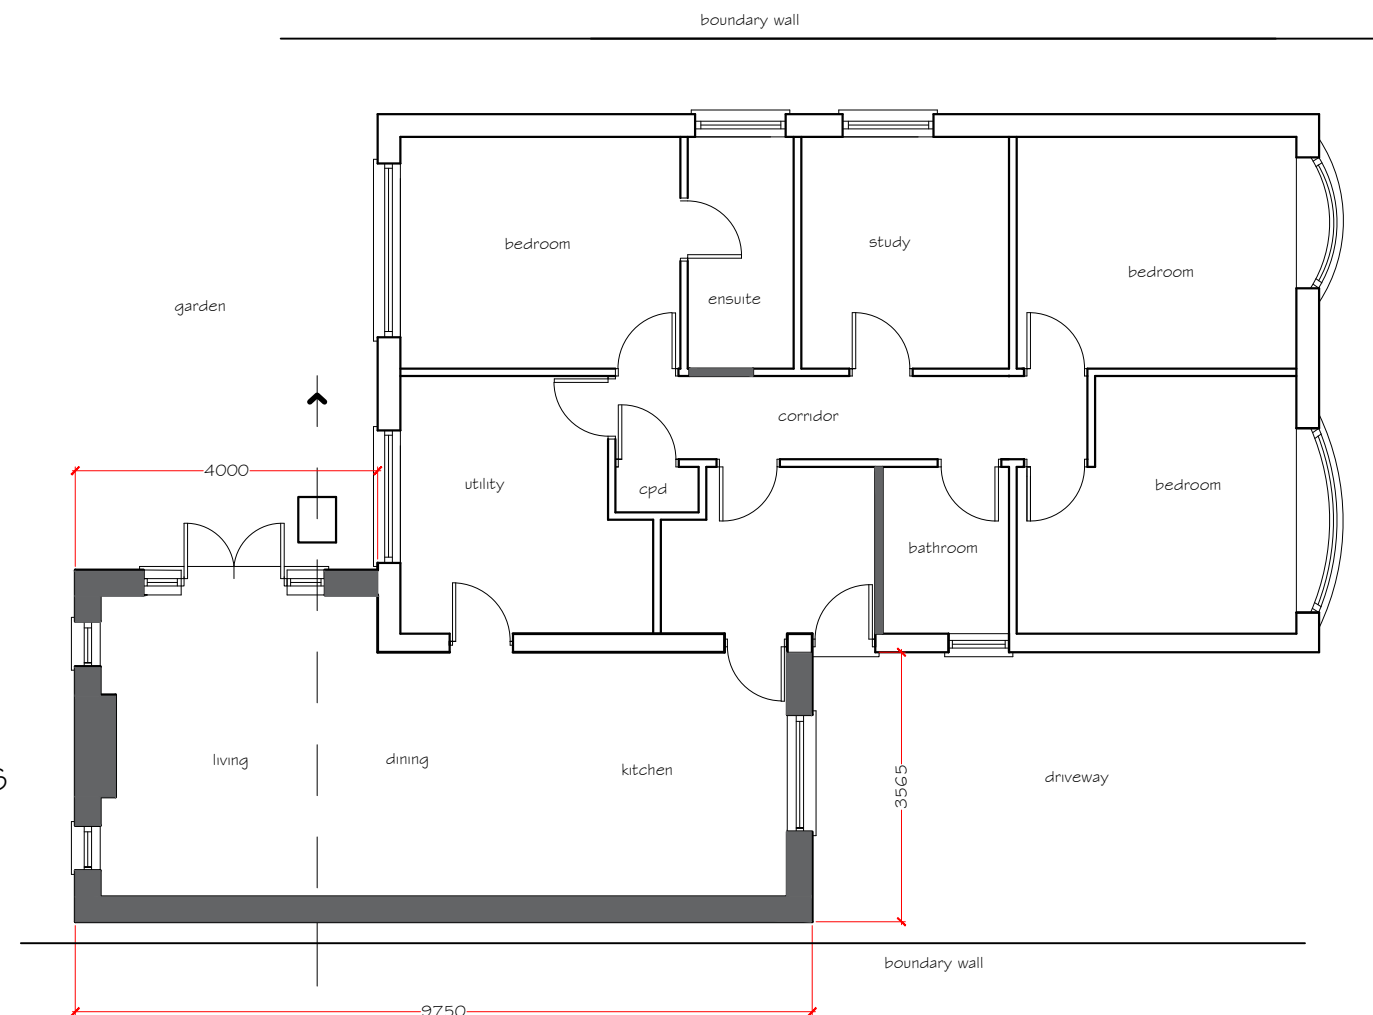

Proposed Floor Plan

project title proposed extension 68 Bryn Cattwg Cadaxton, Neath	
drawing title Proposed Elevations and floor plan	
drawing No 68 BC - 02	
date Oct 2020	scale 1:100