




SIDE ELEVATION Facing East

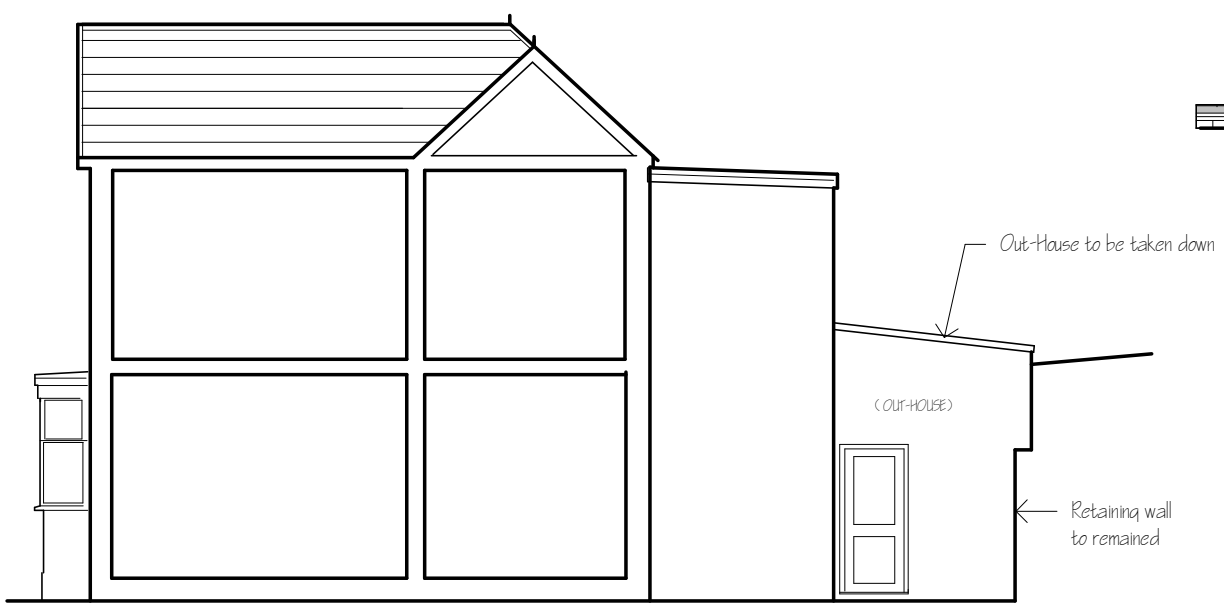


SIDE ELEVATION Facing West
Thru Party Wall with Adjoining Property No 4




REAR ELEVATION Facing South

NOTE FRONT ELEVATION FACING NORTH IS UNAFFECTED

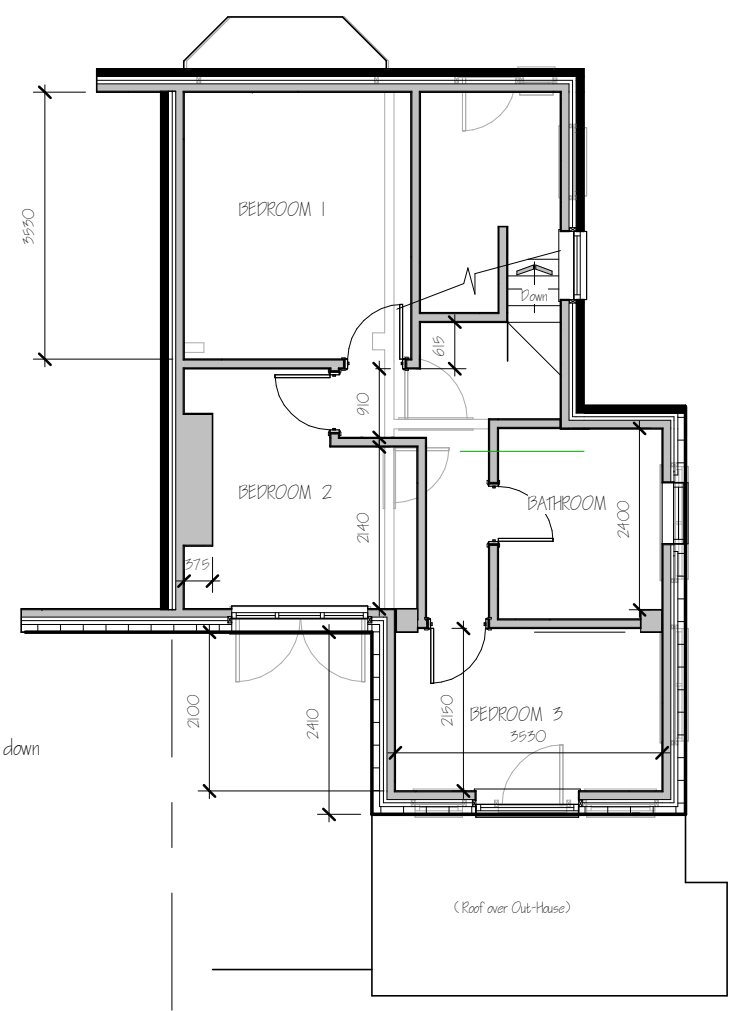

FIRST FLOOR PLAN

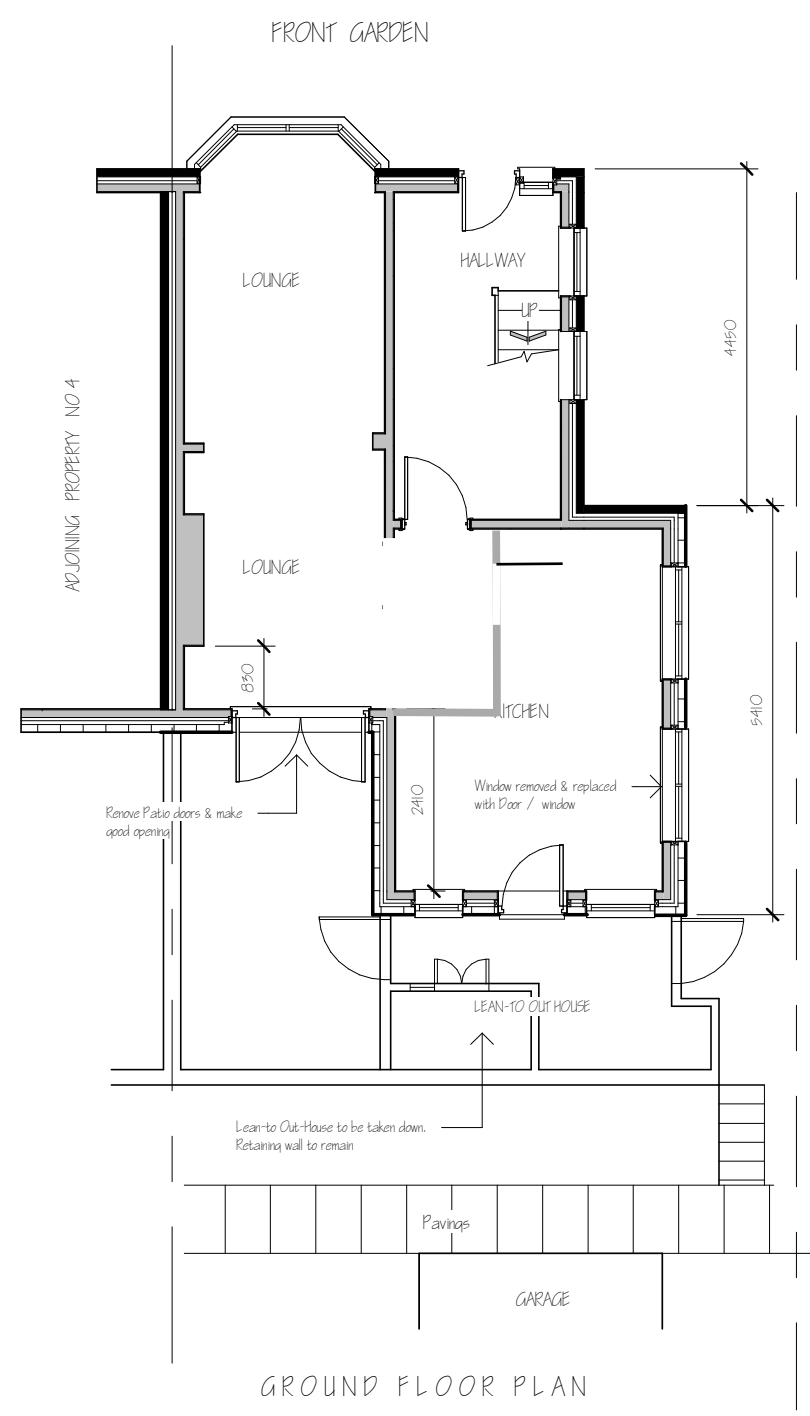

GROUND FLOOR PLAN

PROPOSED SINGLE STOREY, & TWO STOREY REAR EXTENSIONS at 3 PENTWYN ROAD, CYNONVILLE, PORT TALBOT			
EXISTING BUILDING LAYOUT		Date 23.11.20 Scale 1:100 Drawn DC	Dwg No 2015/3
			REV