



Superseded

Rev A	14 20	pg	
Floor layout altered to include, Childrens room & Utility Room			
PROPOSED, SINGLE & TWO STOREY REAR EXTENSIONS at 3 PENTWYN ROAD, CYNONVILLE, PORT TALBOT.			
PROPOSED BUILDING LAYOUT		Date 25 20 Scale 1 : 100 Drawn pg	Dwg No 2015 / 4 REV A


NOTE FRONT ELEVATION FACING NORTH IS UNAFFECTED

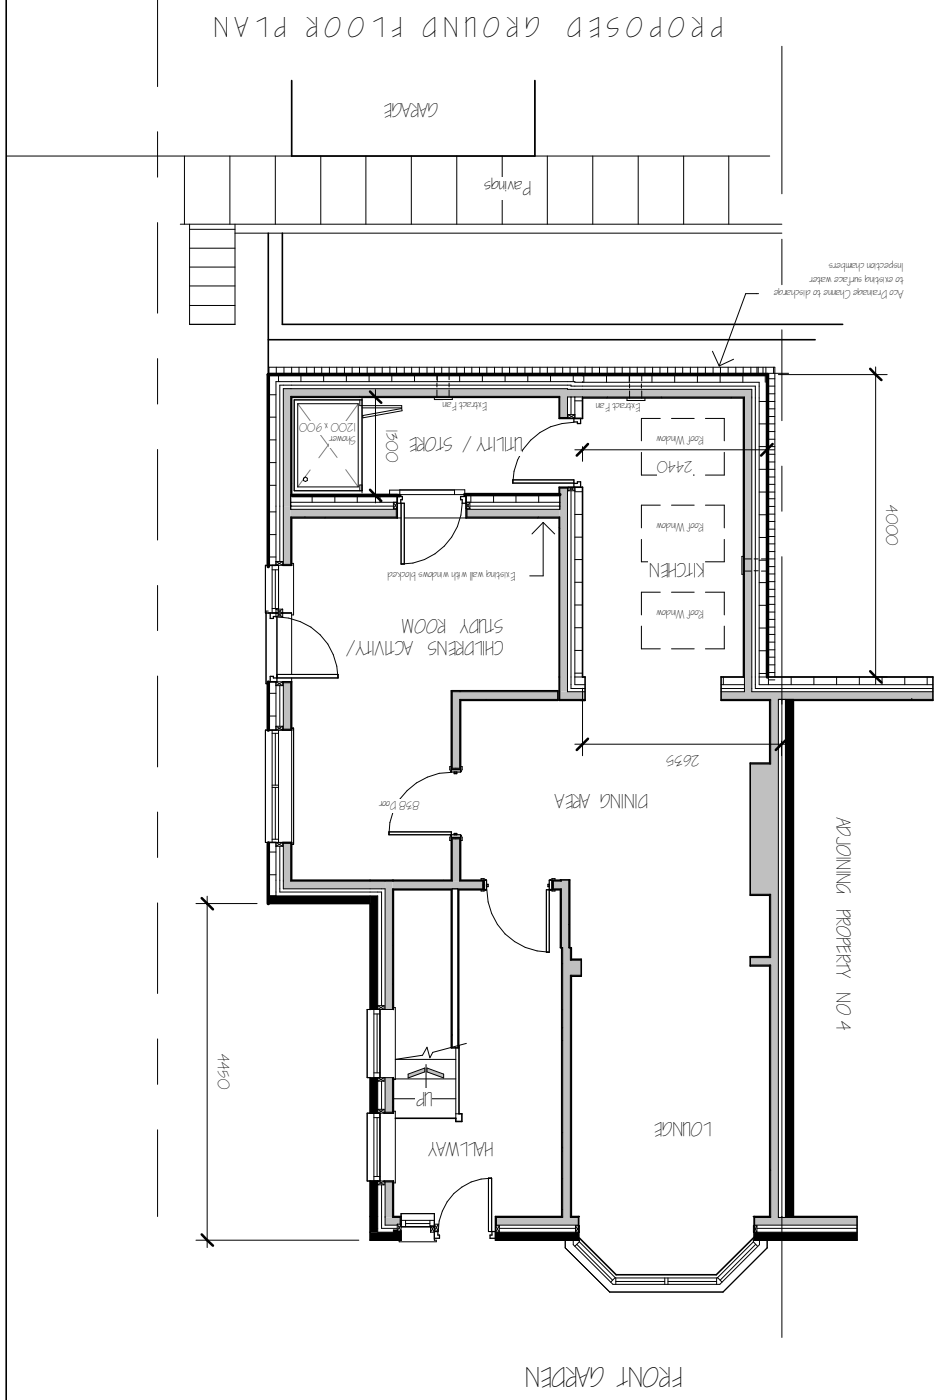


PROPOSED FIRST FLOOR PLAN

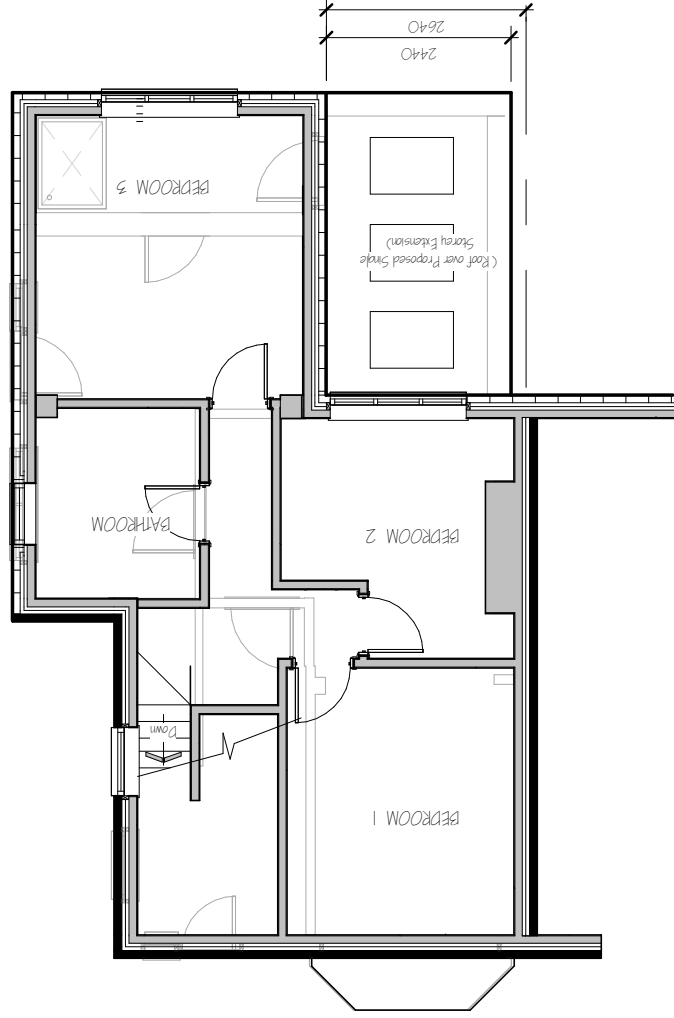

PROPOSED REAR ELEVATION
Facing South

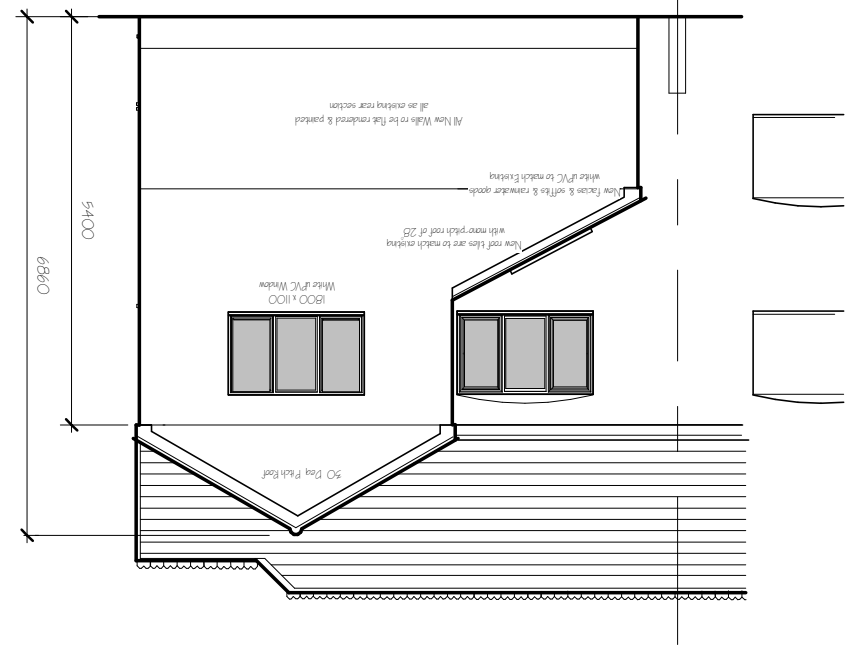

PROPOSED SIDE ELEVATION Facing West
Thru Party Wall with Adjoining Property No 4

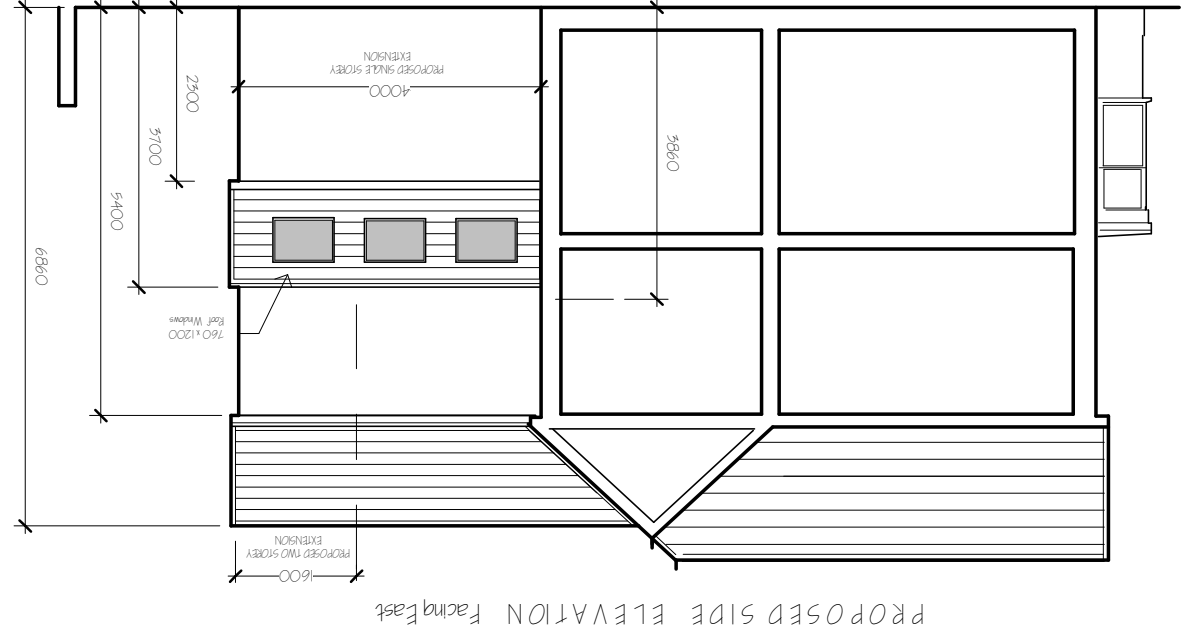

PROPOSED SIDE ELLEVATION Facing East

