


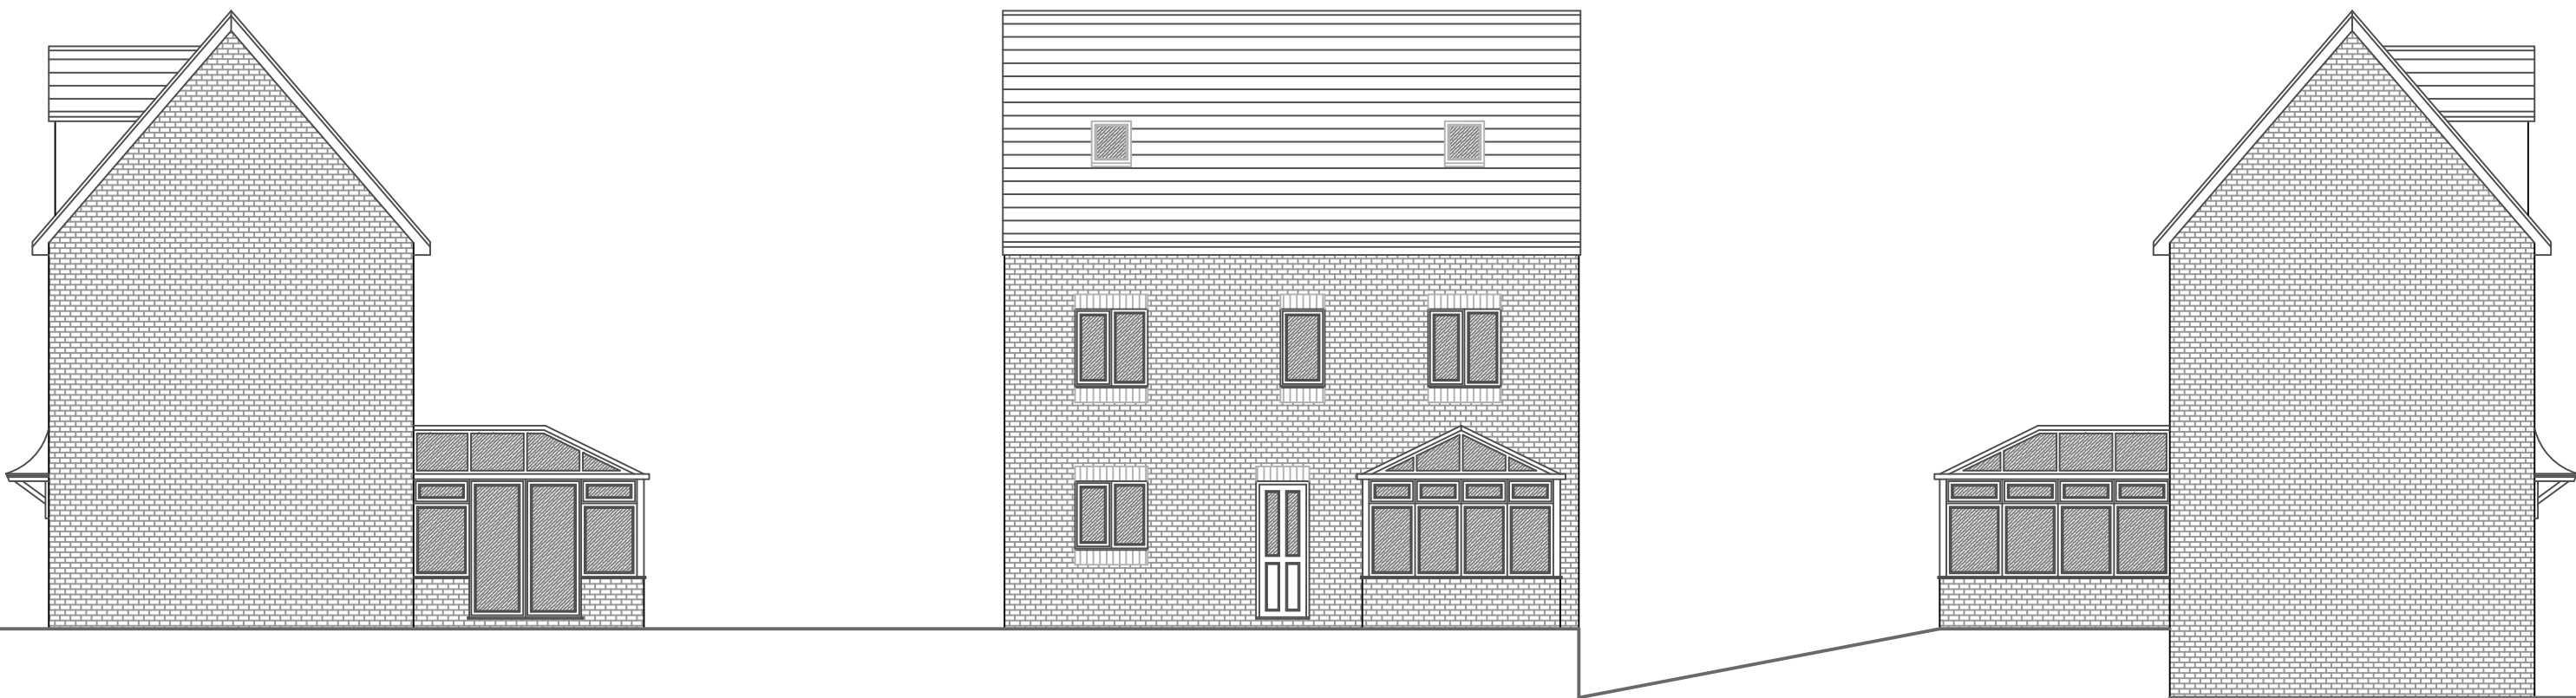


Existing East Facing Elevation
Scale 1 : 100

Existing North Facing Elevation
Scale 1 : 100

Existing West Facing Elevation
Scale 1 : 100

External Materials:
Walls - Facing Brick
Windows - White UPVC
Doors - White UPVC
Roof - Concrete Tile & Glass

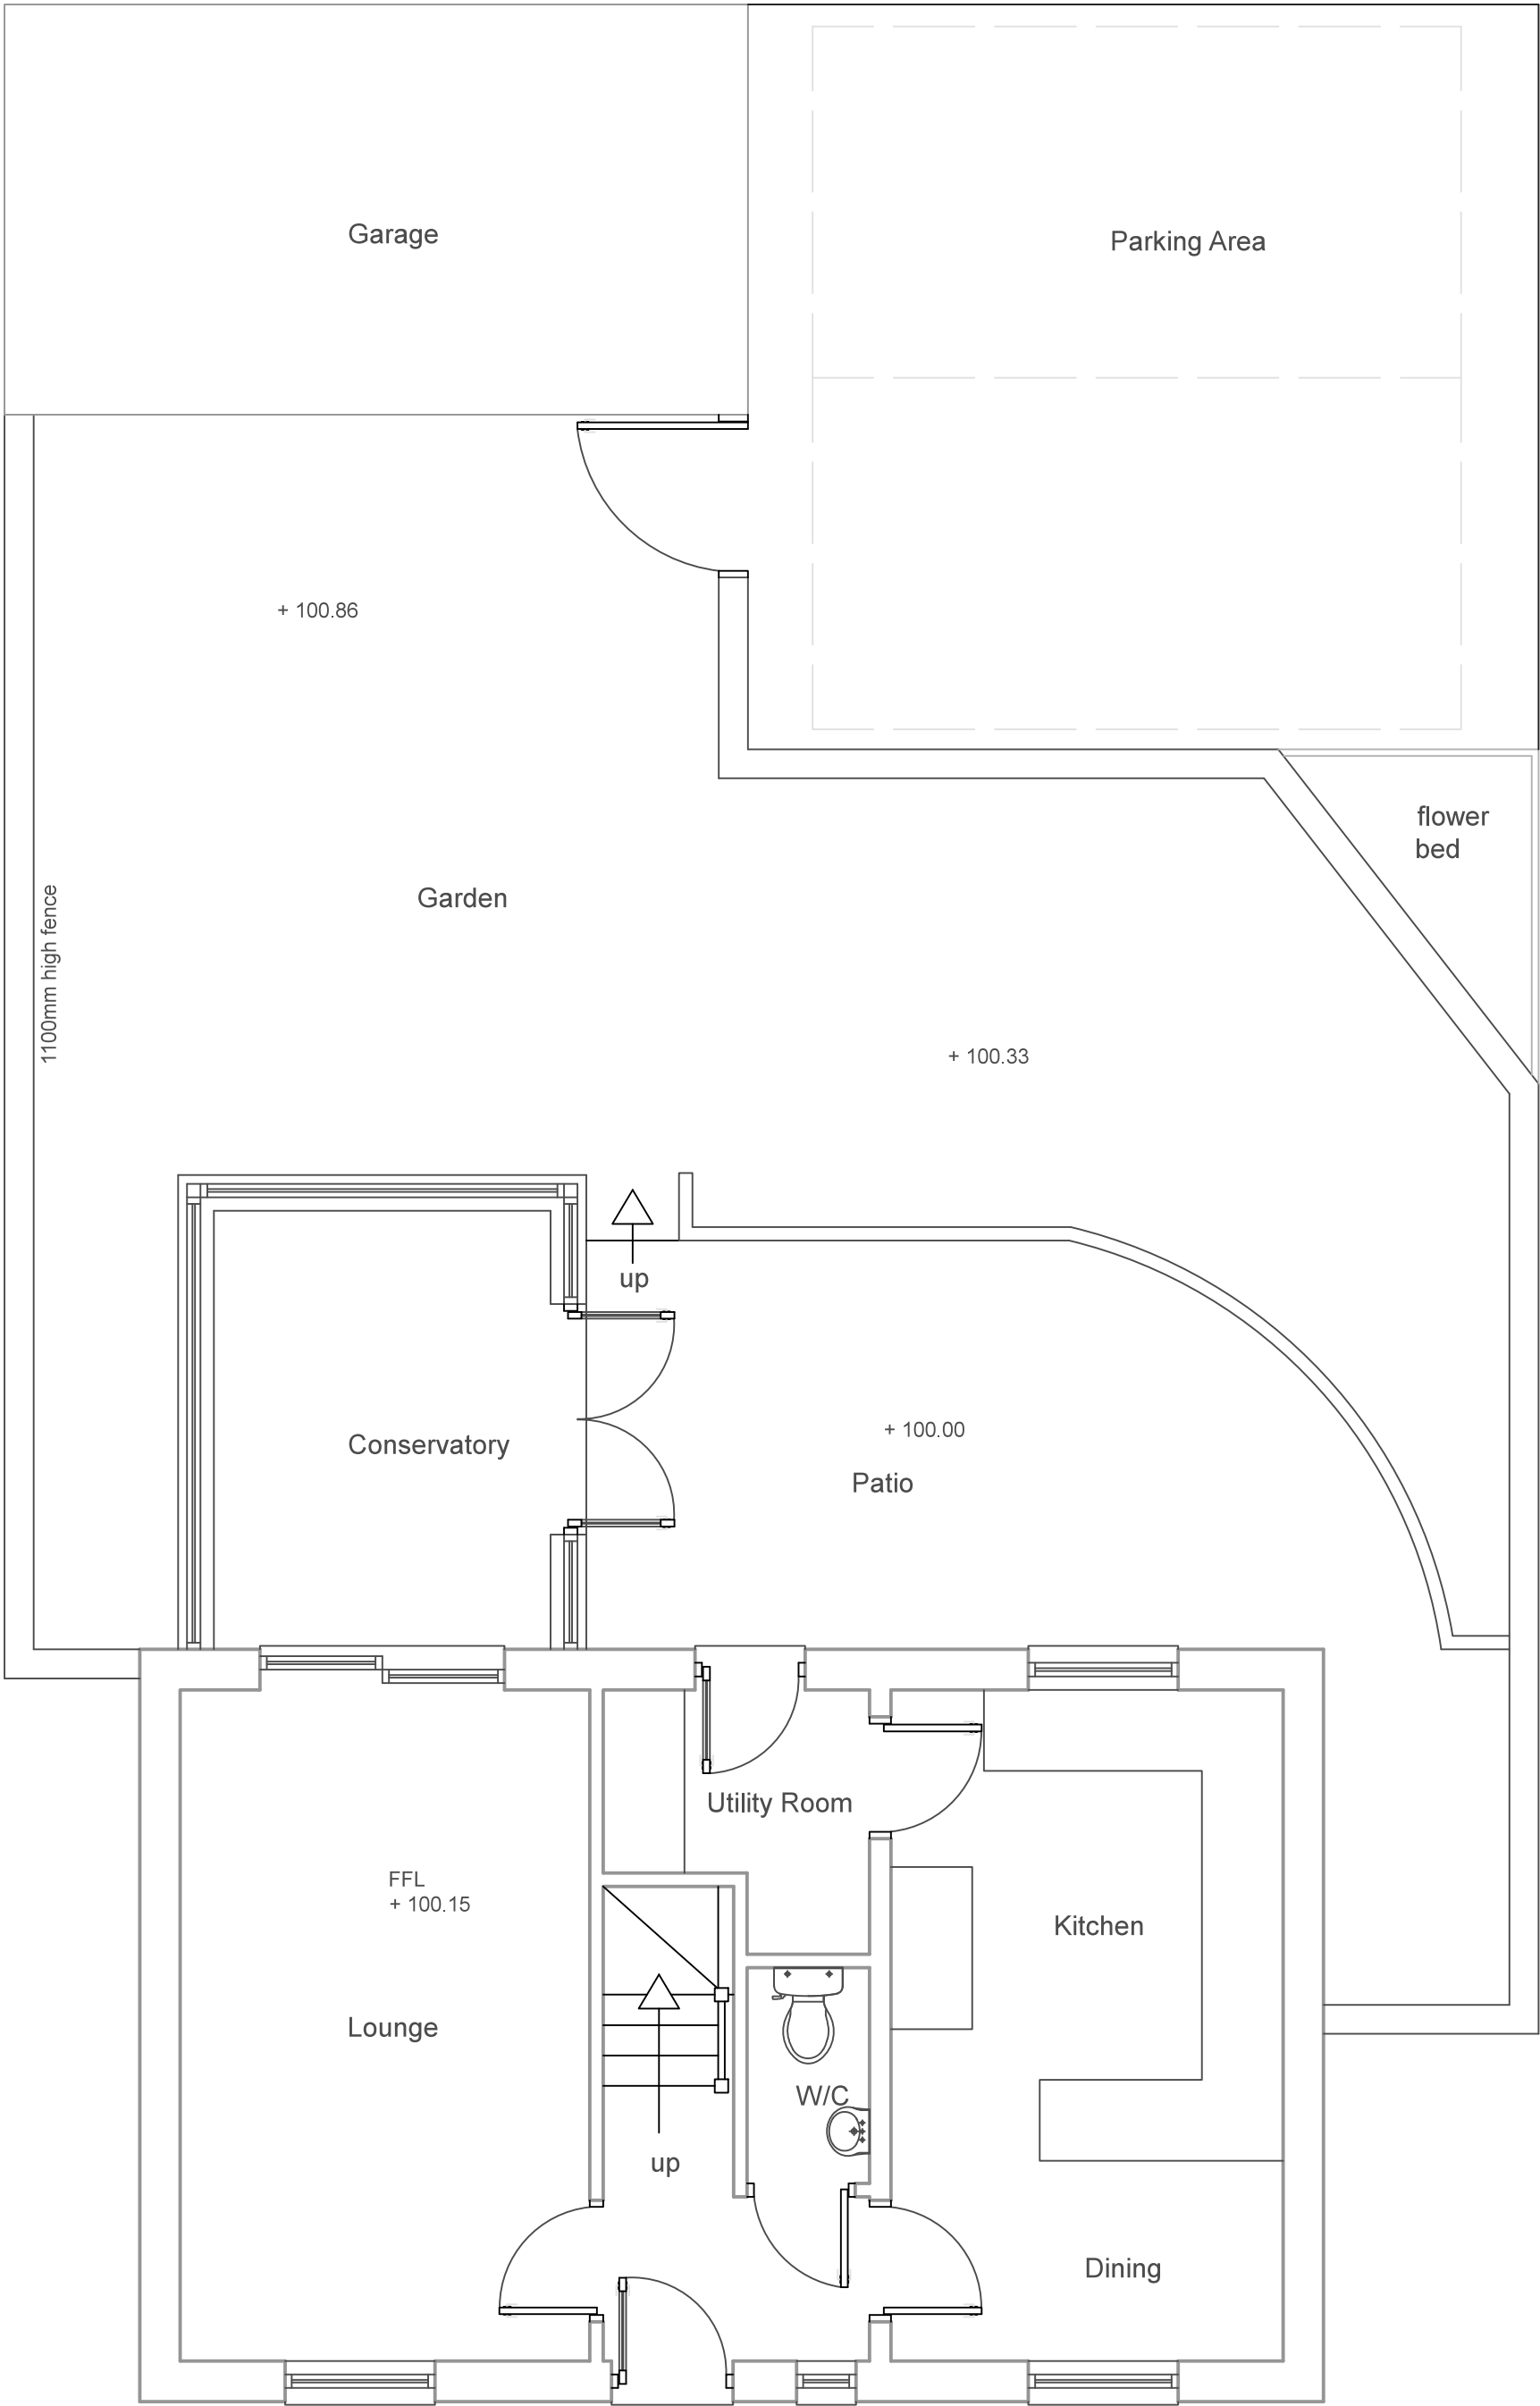

Existing Ground Floor Plan
Scale 1 : 50

NOTES
DO NOT SCALE THIS DRAWING
CONTRACTOR TO CHECK ALL DIMENSIONS AND REPORT
ALL ERRORS AND OMISSIONS TO THE ENGINEER



JA REWBRIDGE
DEVELOPMENT SERVICES
Architectural Design +
Quantity Surveying

5 Chapel Street, Mumbles, Swansea SA3 4NH

web: www.jarewbridge.com
email: info@jarewbridge.com
tel: 01792 360606
Adam: 07790 762443 John: 07775 595410

Client
Mr & Mrs. Howells

Project
23 Penrhiwtyn Drive
Neath
SA11 2JF

Drawing Title
Existing Floor Plans
& Elevations.

Issue
PLANNING

Project No.
11.20.23P

Drawing No.
11.20.23P.D1

Scales
1:50, 1:100

Date
16.11.20

Revision

Drawn
APR

Checked
JAR

Sheet Size
A1

Revision
A

© This drawing may not be copied without prior written permission