


NOTES
DO NOT SCALE THIS DRAWING
CONTRACTOR TO CHECK ALL DIMENSIONS AND REPORT
ALL ERRORS AND OMISSIONS TO THE ENGINEER

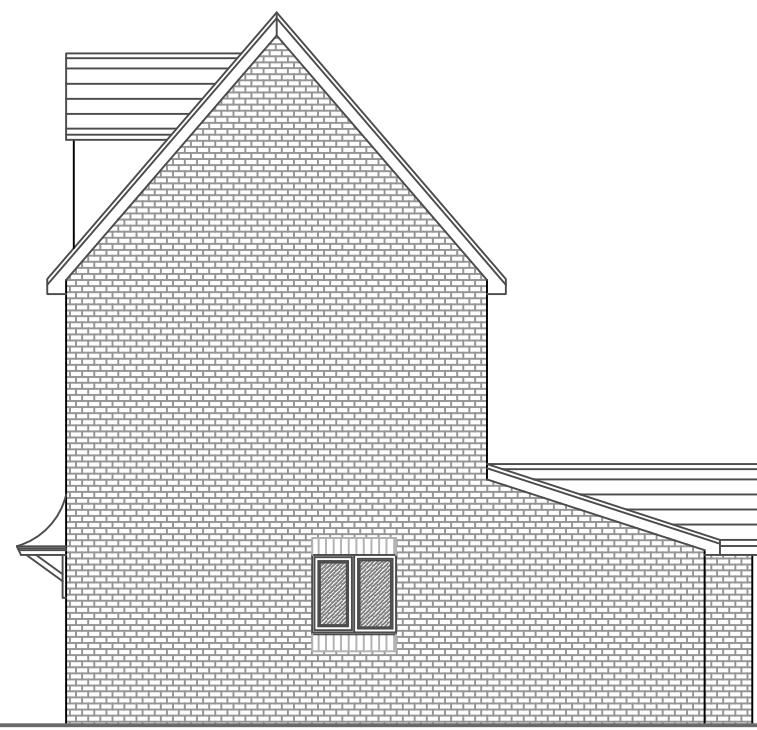


Proposed East Facing Elevation
Scale 1 : 100


External Materials:
Walls - Facing Brick
Windows - White UPVC
Doors - White UPVC & Aluminium
Roof - Concrete Tile



Proposed North Facing Elevation
Scale 1 : 100

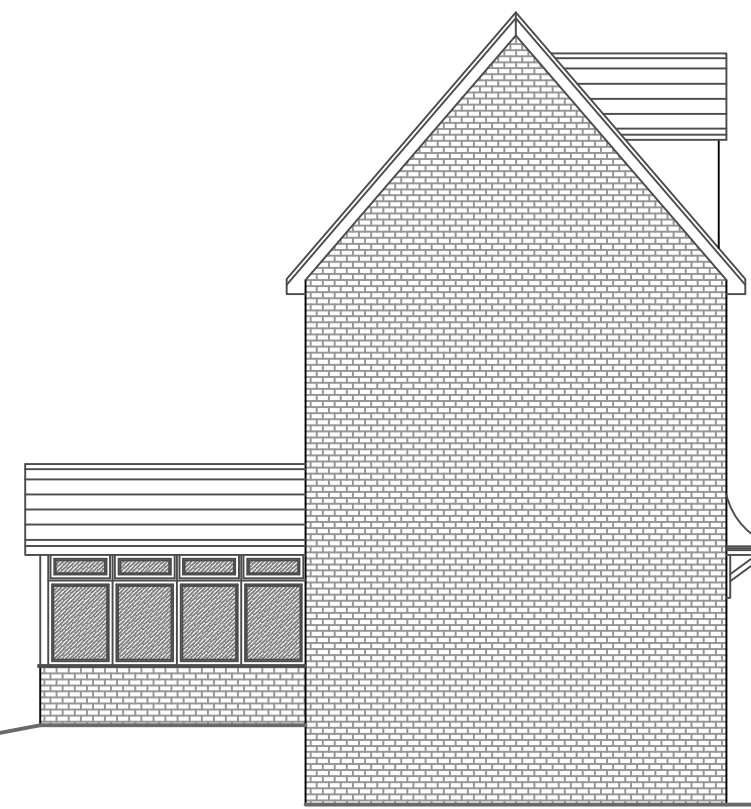

Proposed West Facing Elevation
Scale 1 : 100

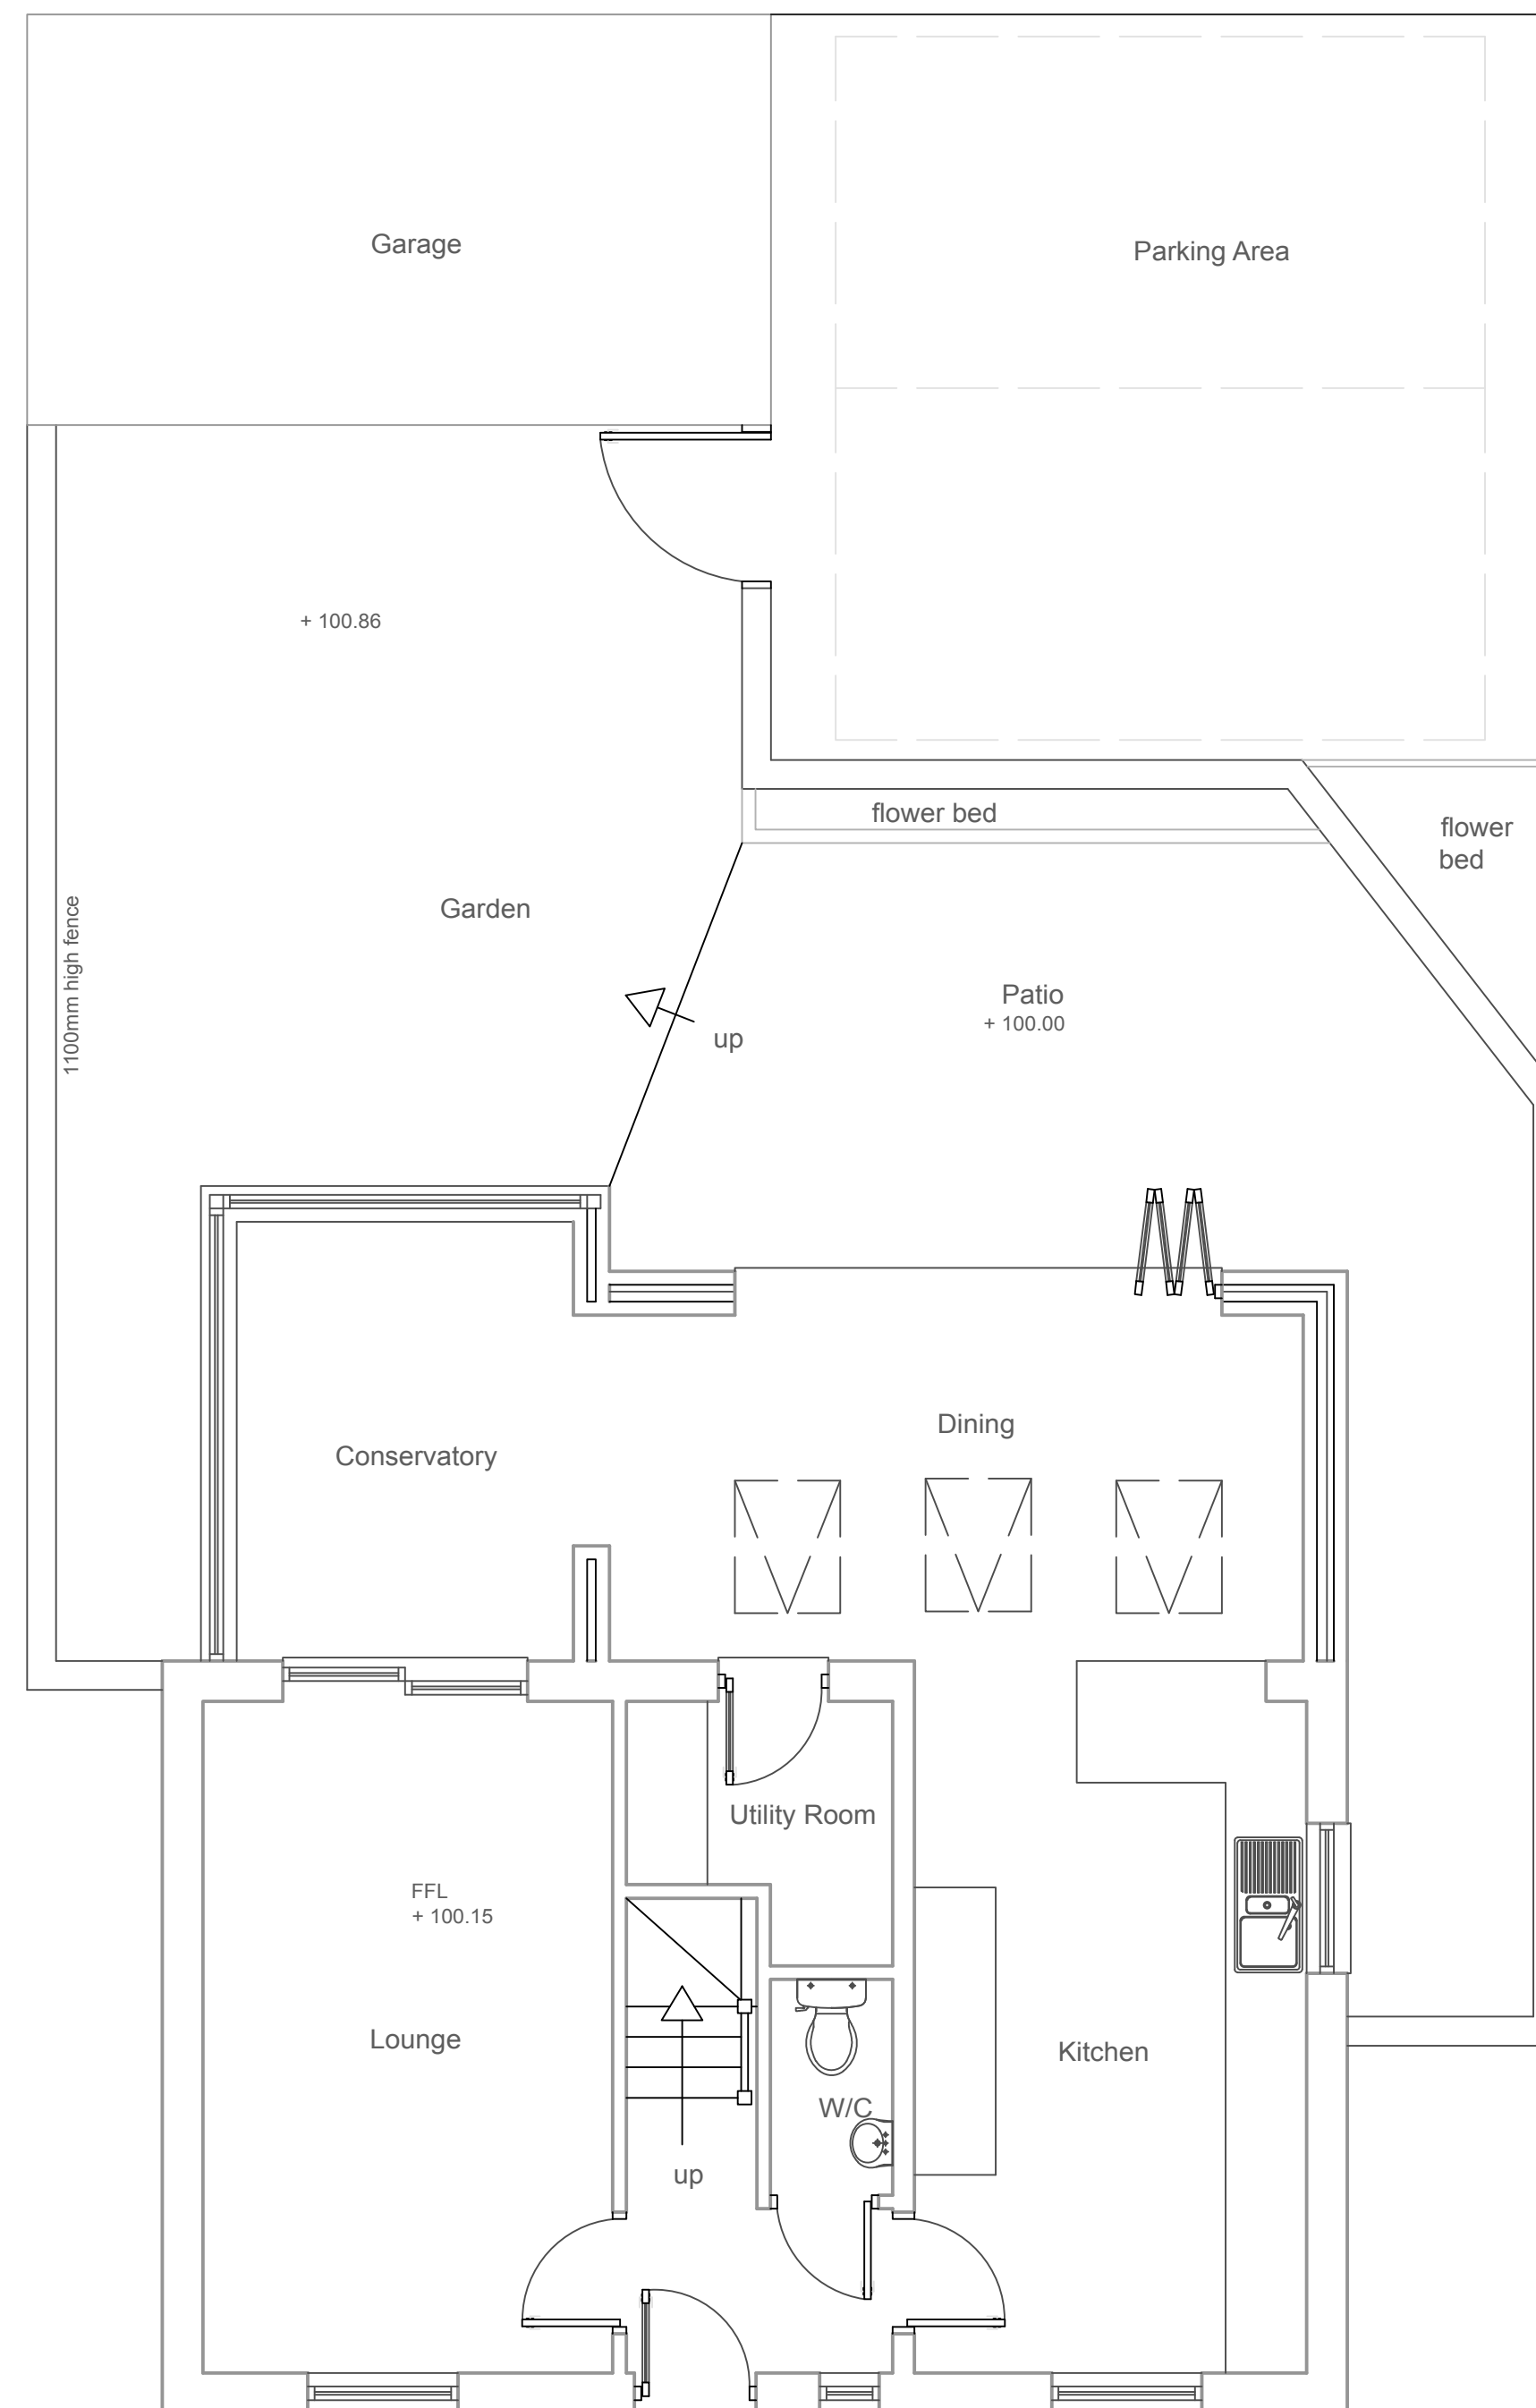

Proposed Ground Floor Plan
Scale 1 : 50



JA REWBRIDGE
DEVELOPMENT SERVICES
Architectural Design +
Quantity Surveying

5 Chapel Street, Mumbles, Swansea SA3 4NH

web: www.jarewbridge.com
email: info@jarewbridge.com
tel: 01792 360606
Adam: 07790 762443 John: 07775 595410

Client
Mr & Mrs. Howells

Project

23 Penrhiwtyn Drive
Neath
SA11 2JF

Proposed Floor Plans
& Elevations.

Issue
PLANNING

Project No.	Drawing No.
11.20.23P	11.20.23P.D2

Scales 1:50, 1:100		Date 17.11.20	Revision B
Drawn APR	Checked JAR	Sheet Size A1	