
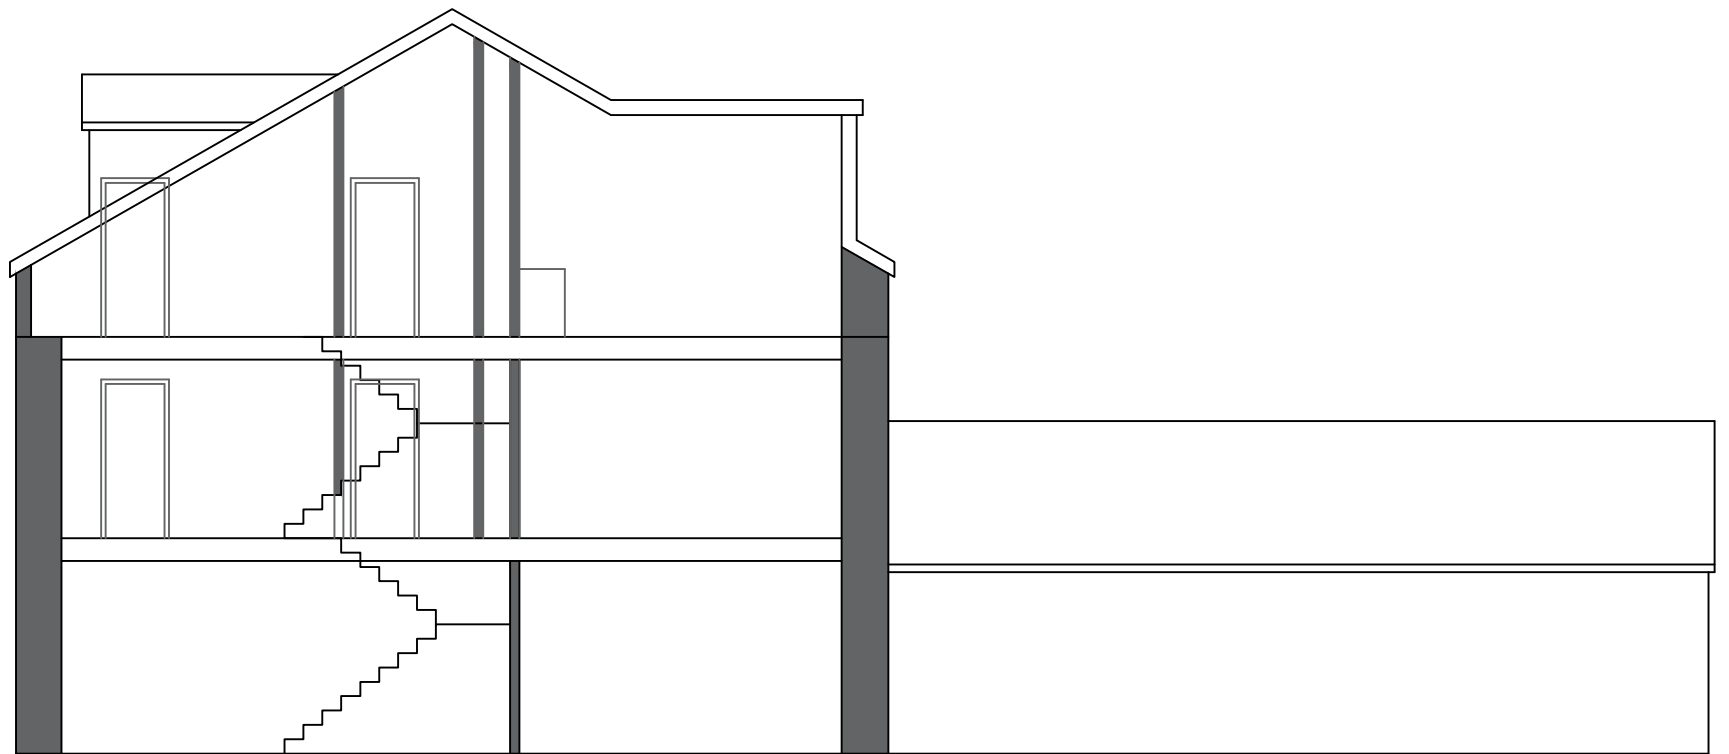
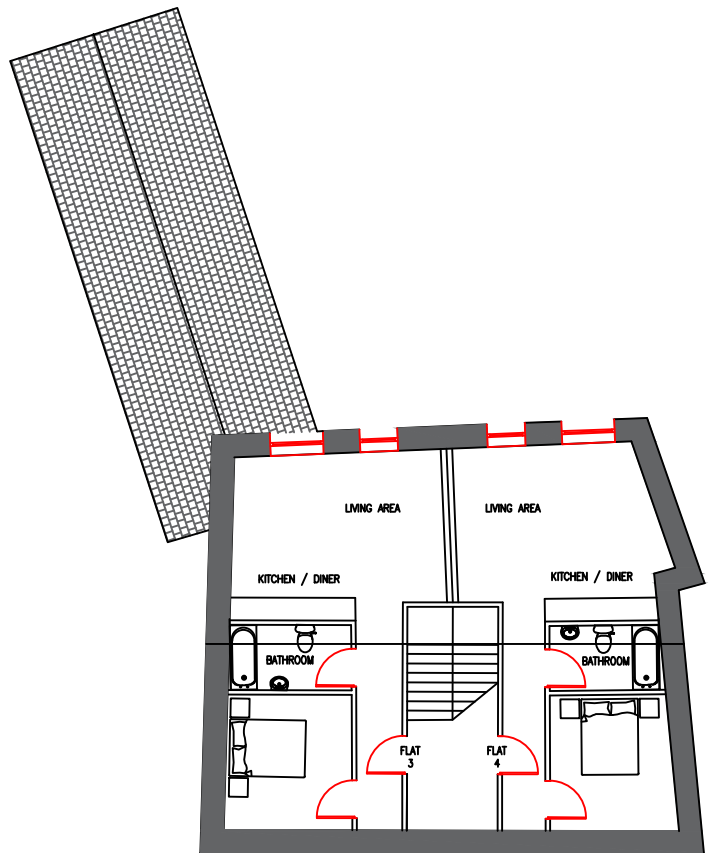
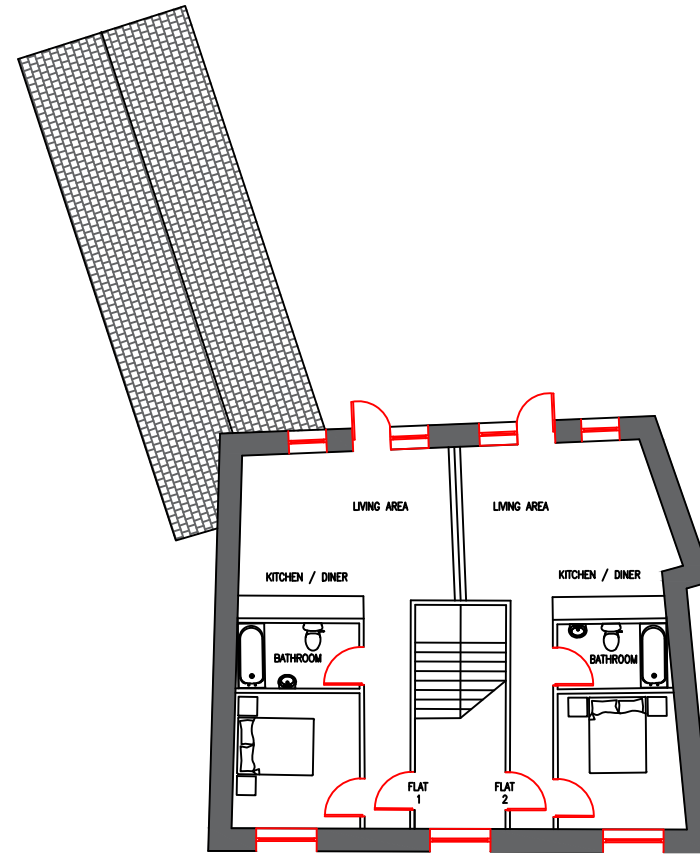


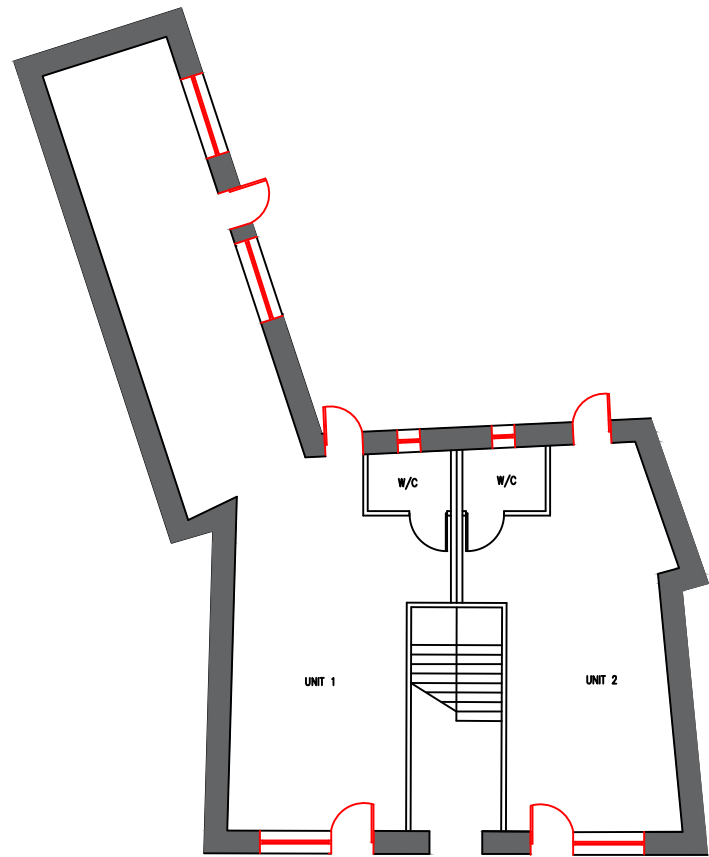

GROUND FLOOR

FIRST FLOOR

SECOND FLOOR

PROPOSED SECTION



No. REVISION	By	Date

No. REVISION	By	Date

NOTES
1. Do not scale from this drawing take figured dimensions only.
2. Dimensions are in millimeters unless otherwise stated.
3. All dimensions to be checked on site.
STAGE
PLANNING

Client:
RWP PROPERTIES LTD

Job Title: CONVERSION OF FORMER WOOLPACK PUBLIC HOUSE, GLYN NEATH									
Drawing Title: PROPOSED FLOOR PLANS & SECTIONS									
Job No: 20/054		Drawing No: 310		Rev: /		Drawn By: M.M		Date: Sept '20	
						Checked By: M.M		Date: Sept '20	
						Approved By: M.M		Date: Sept '20	
Scale: 1-100 / 1:200 @ a3						Email: planning@mmdesignconsult.com			