



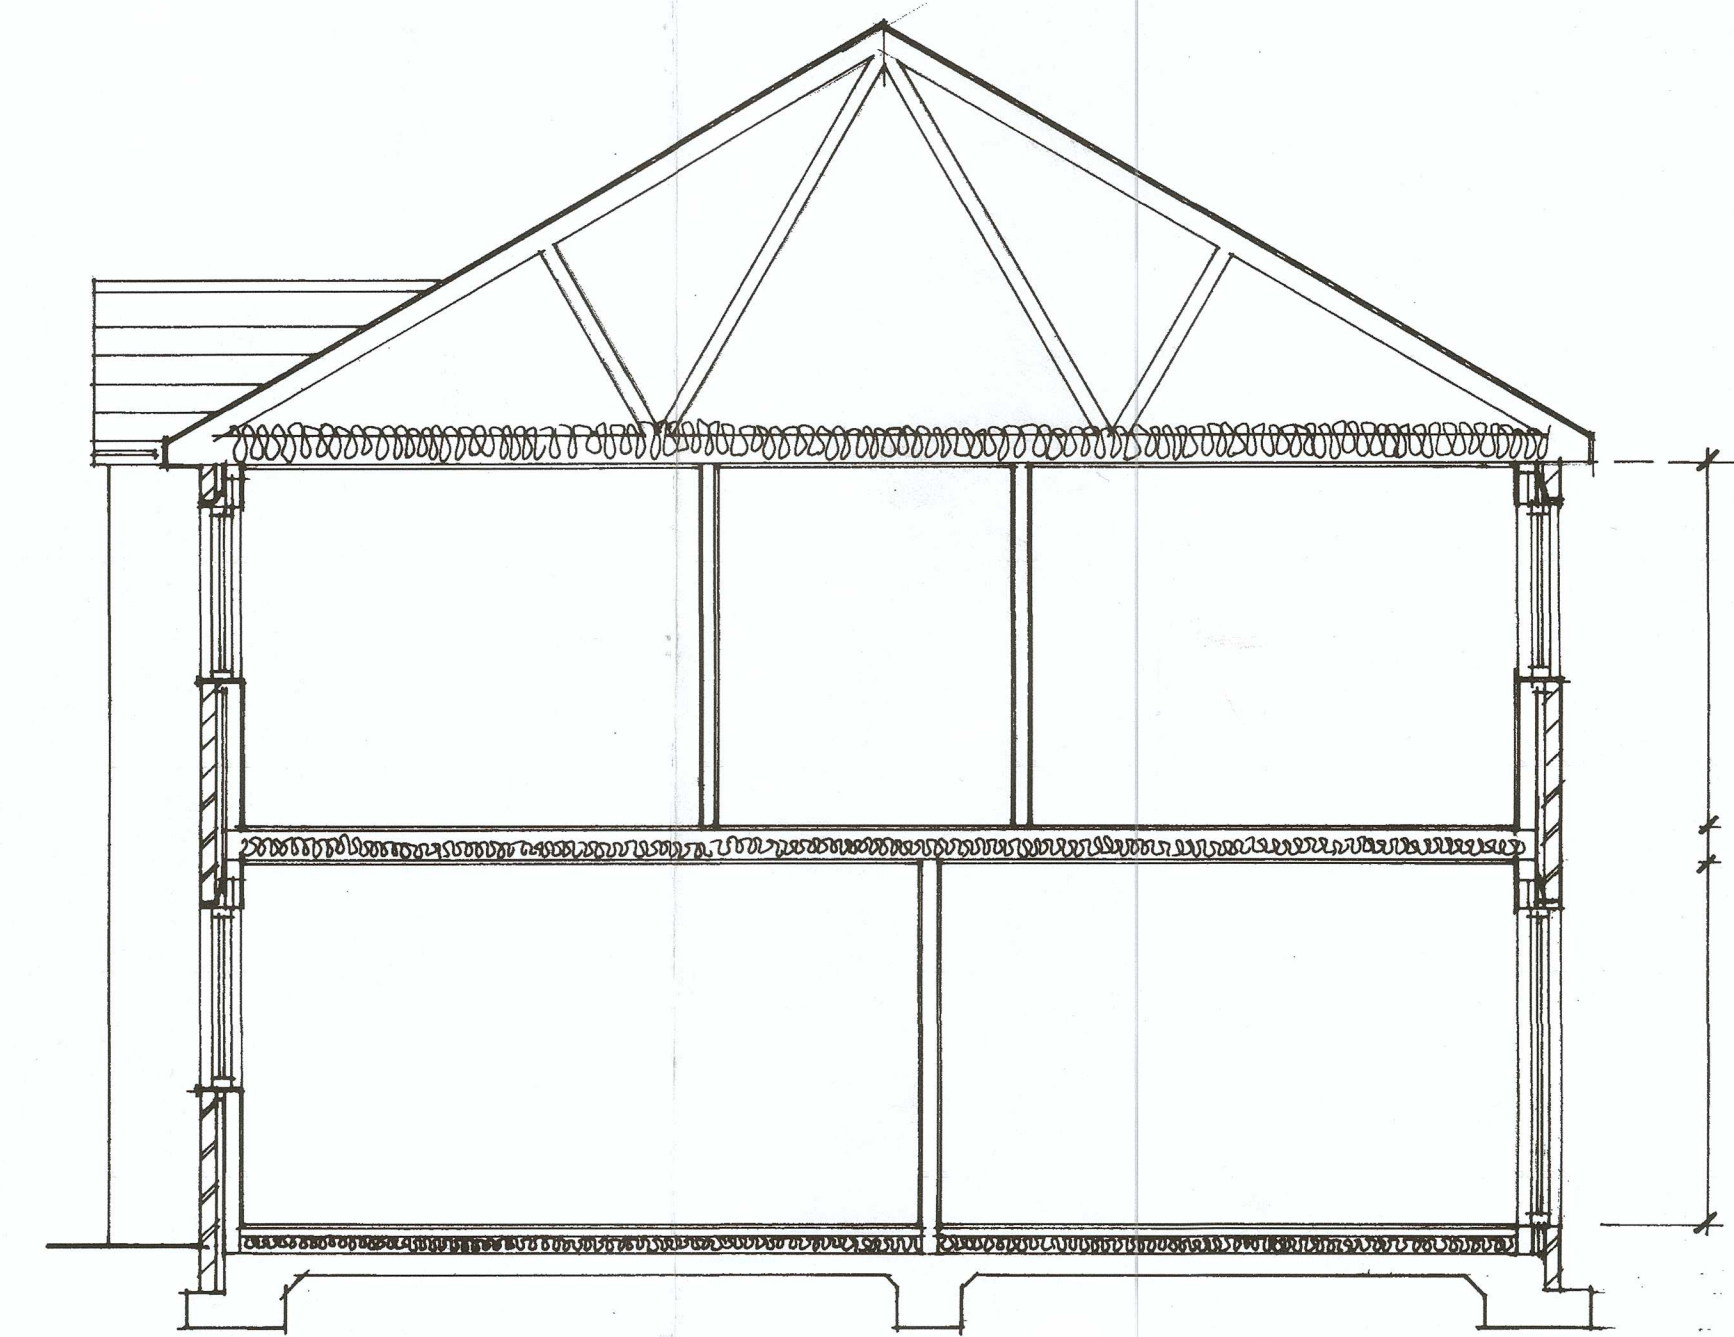

Sectional View

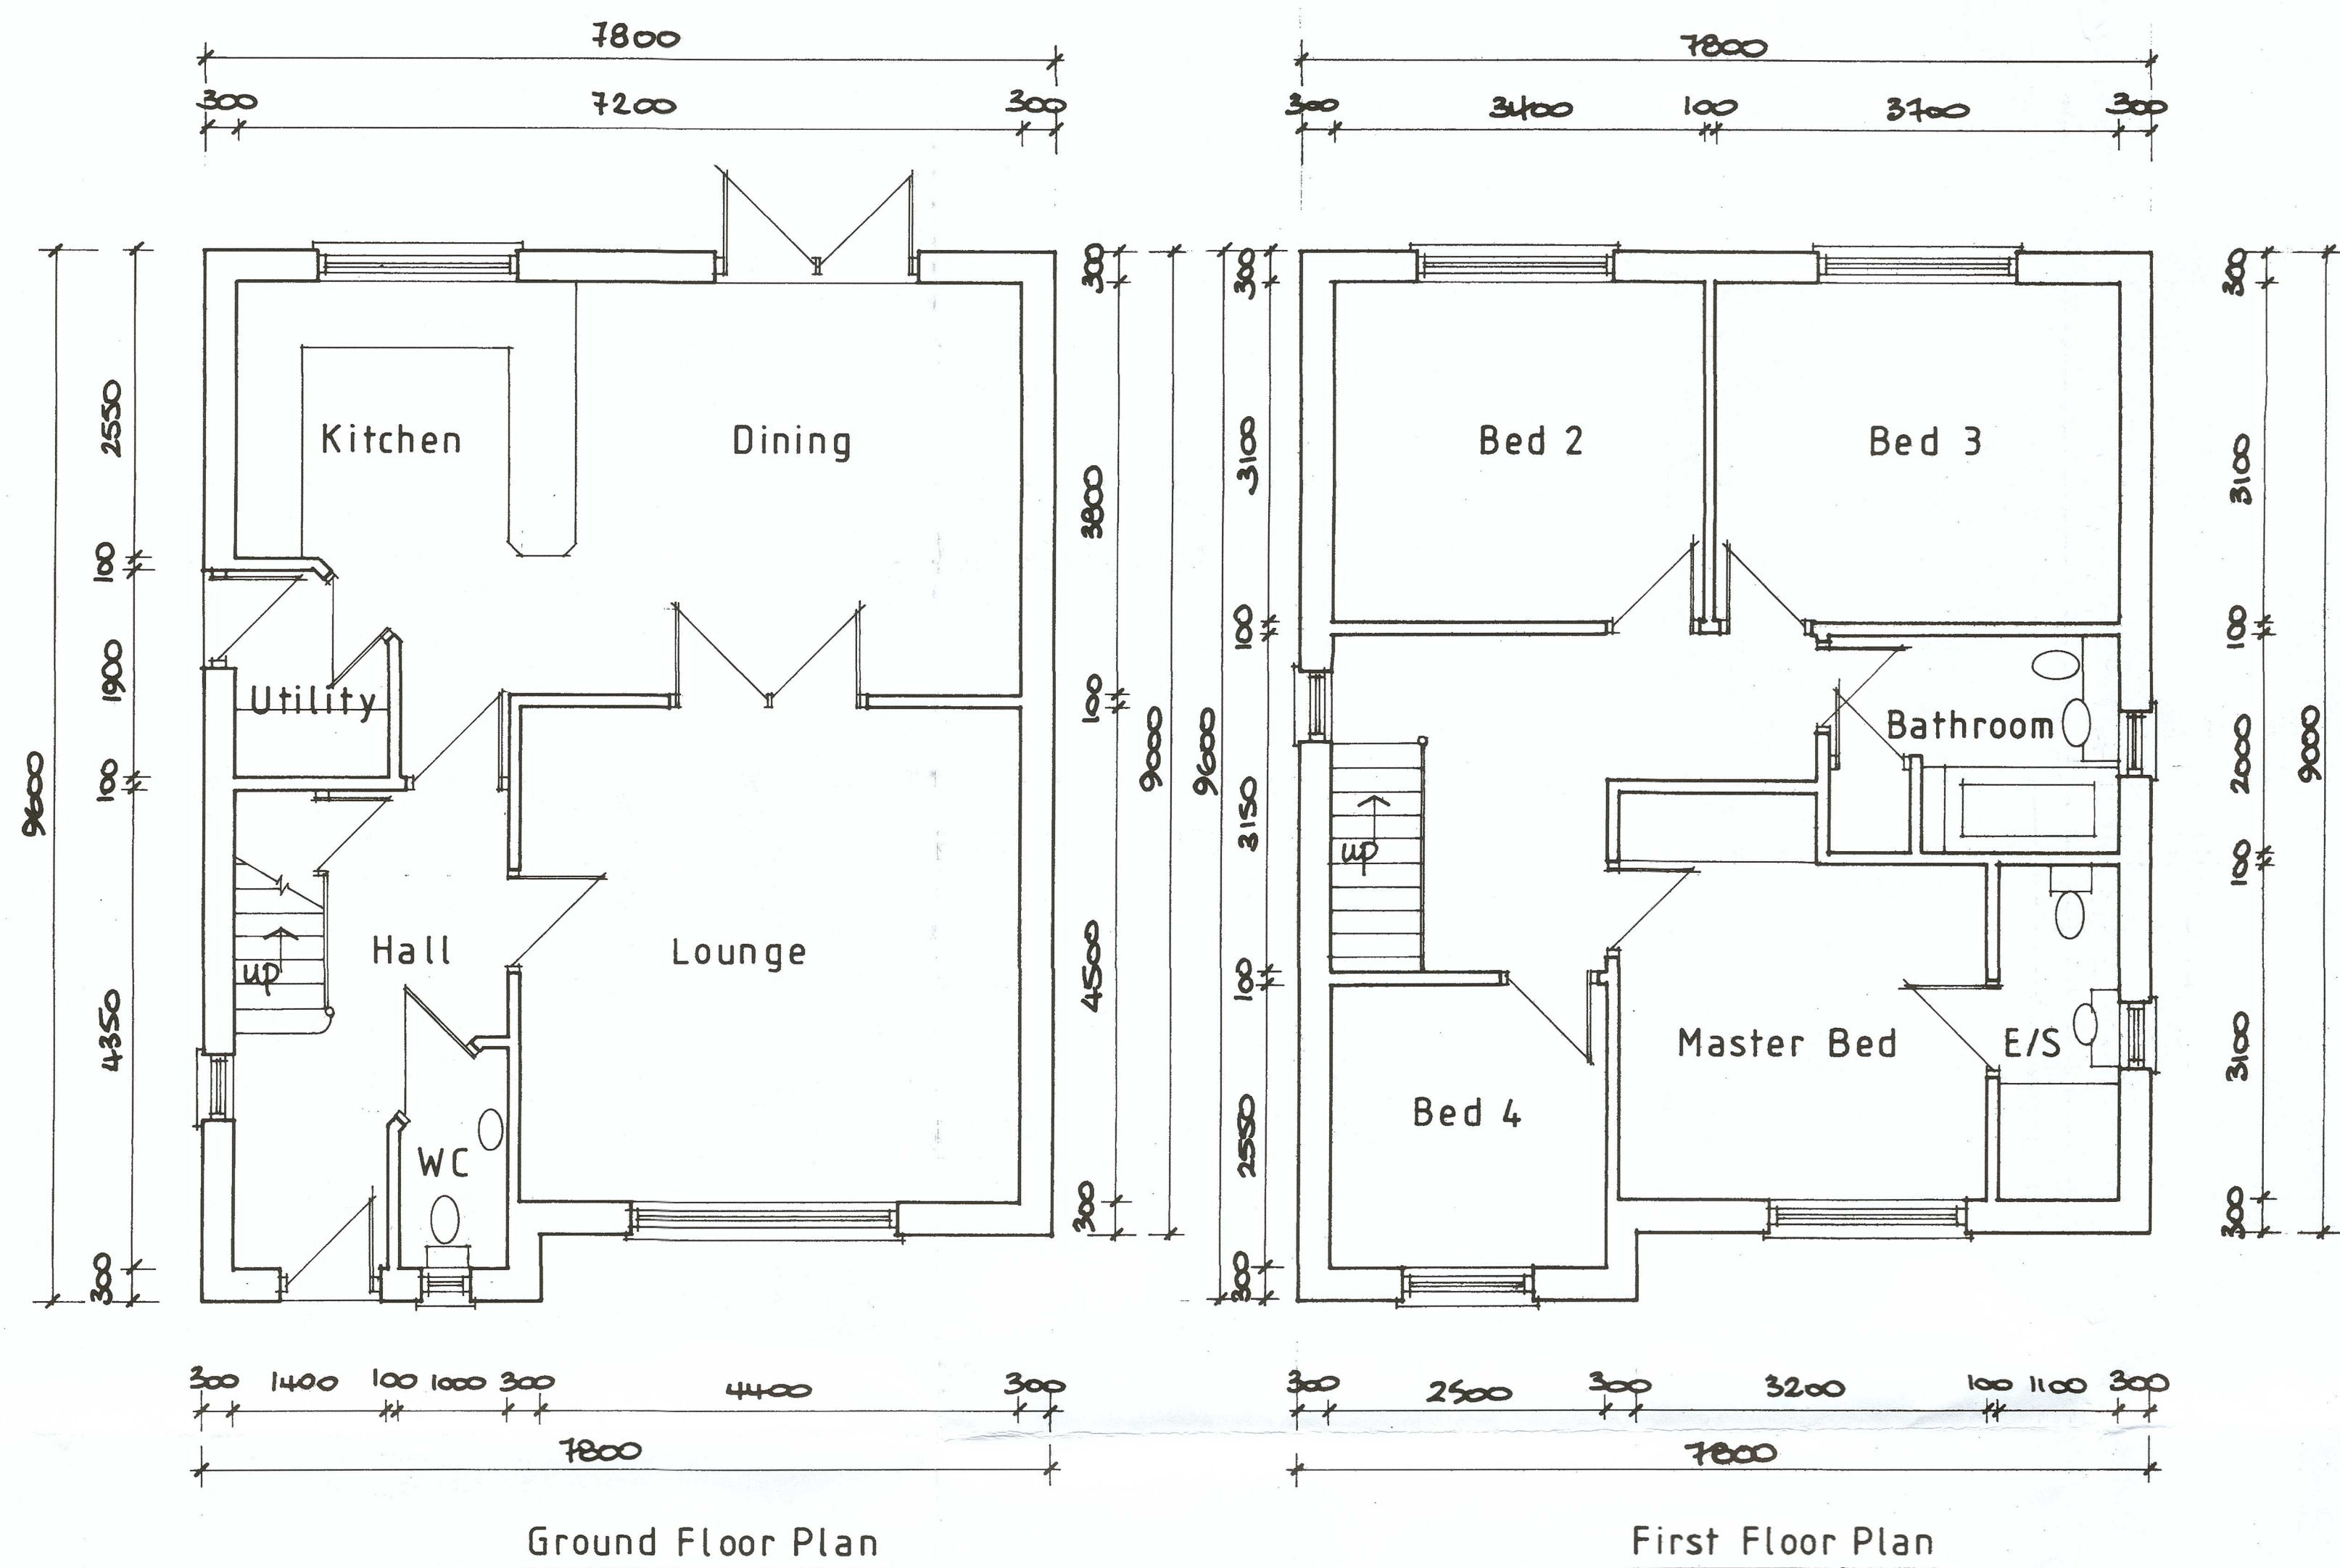

Elevation to North Elevation to East Elevation to South Elevation to West

Specification for House Sparrow Terrace
Wooden (or woodcrete) nest box with three
sub-divisions to support three nesting pairs.
To be placed under eaves of each dwelling.
Entrance holes 52 mm diameter
Dimensions H 310 x W 370 x D 185 mm.

Suif Nest Box Specification
Wire box with small slit shaped entrance hole
Must be placed under or close to roofs,
at least 5.0m from the ground.
Dimensions H 150 x W 340 x D 150 mm.

Scheme:	
Proposed Residential Development	
Title:	
Former site of Tŷ Maes Marchog, Dyffryn Cellwen, Neath. House Type 2	
Dwg No:	Date:
TMM/DC/03	Feb 2020
Scales:	Client:
1/50 ; 1/100	Mr J. Carroll