




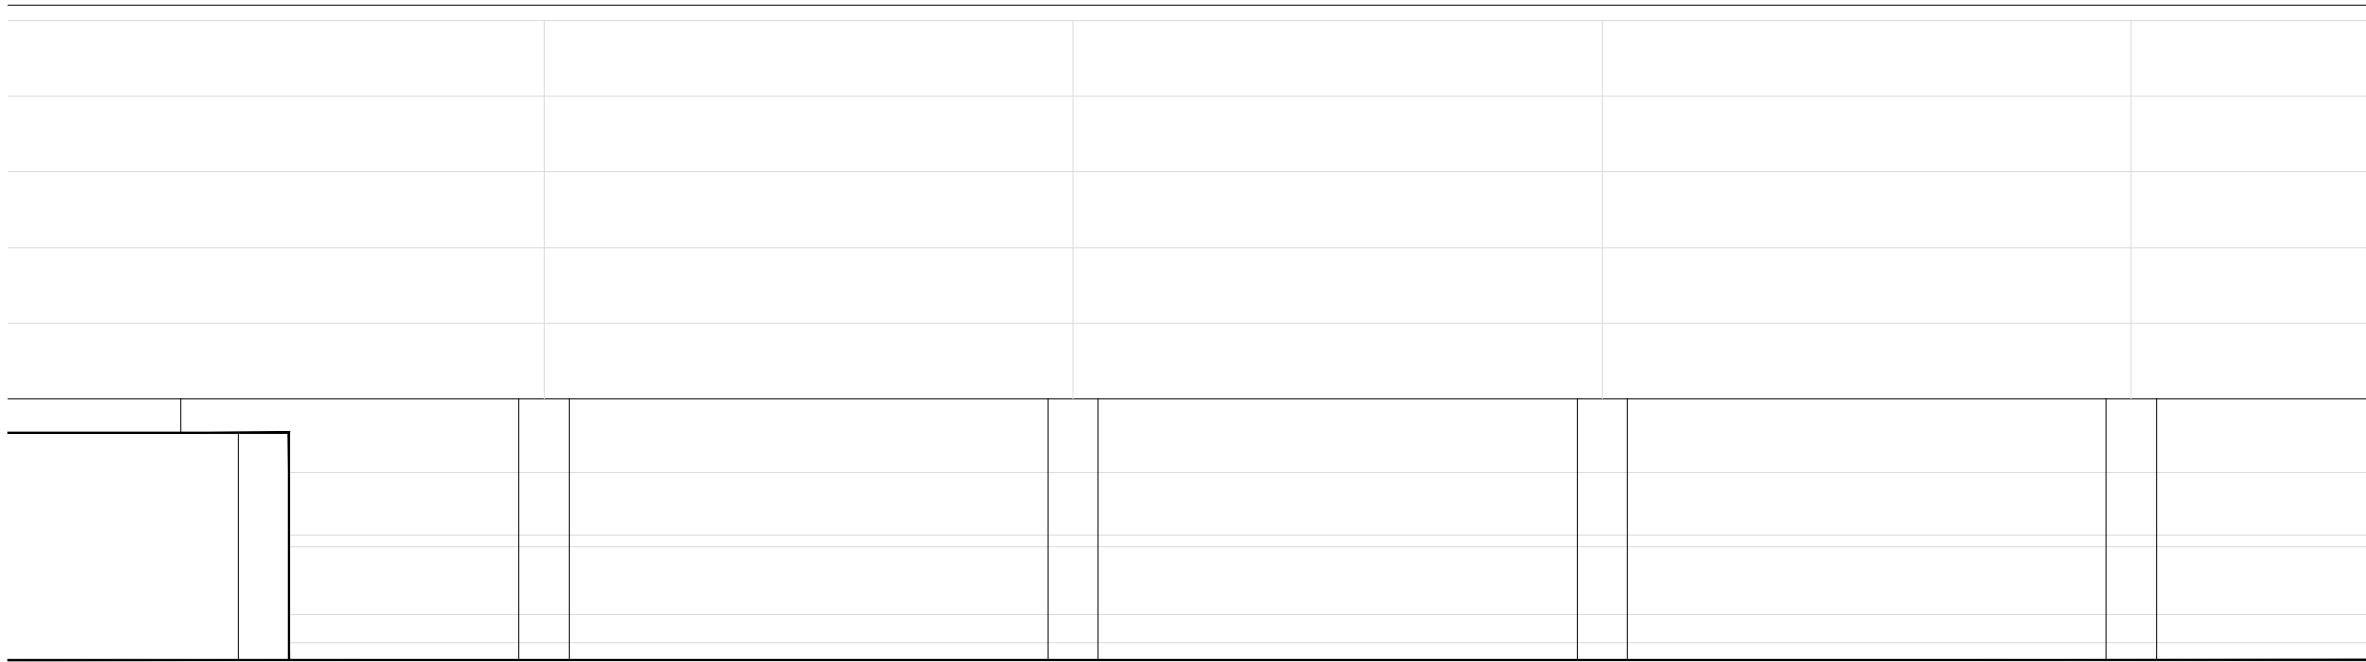



EXISTING ELEVATION A

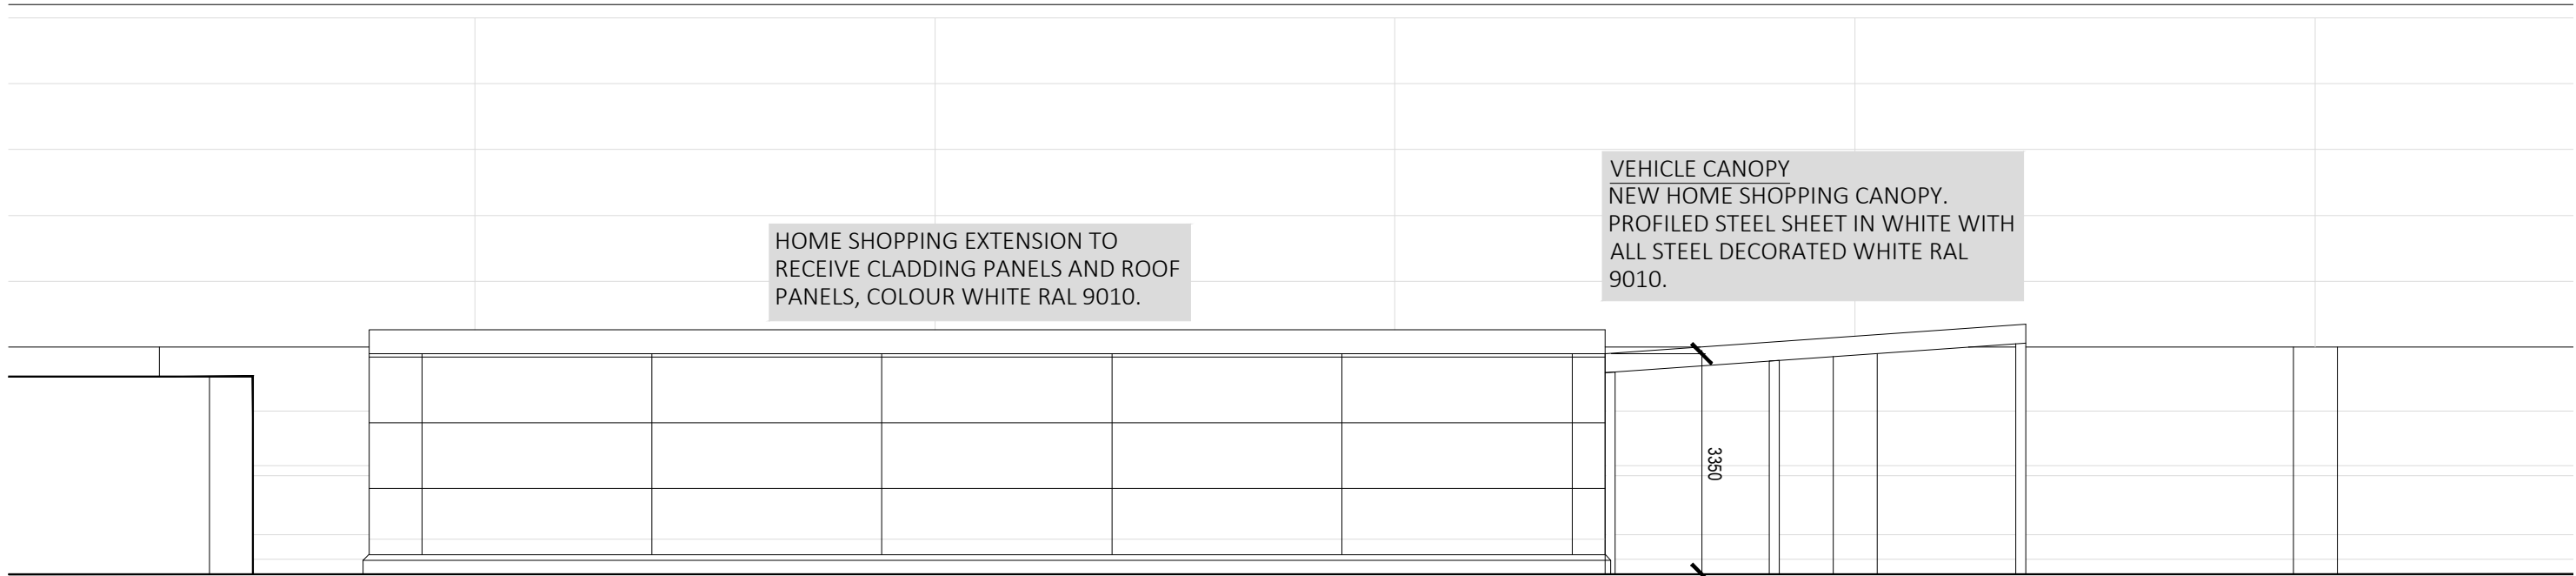



PROPOSED ELEVATION A

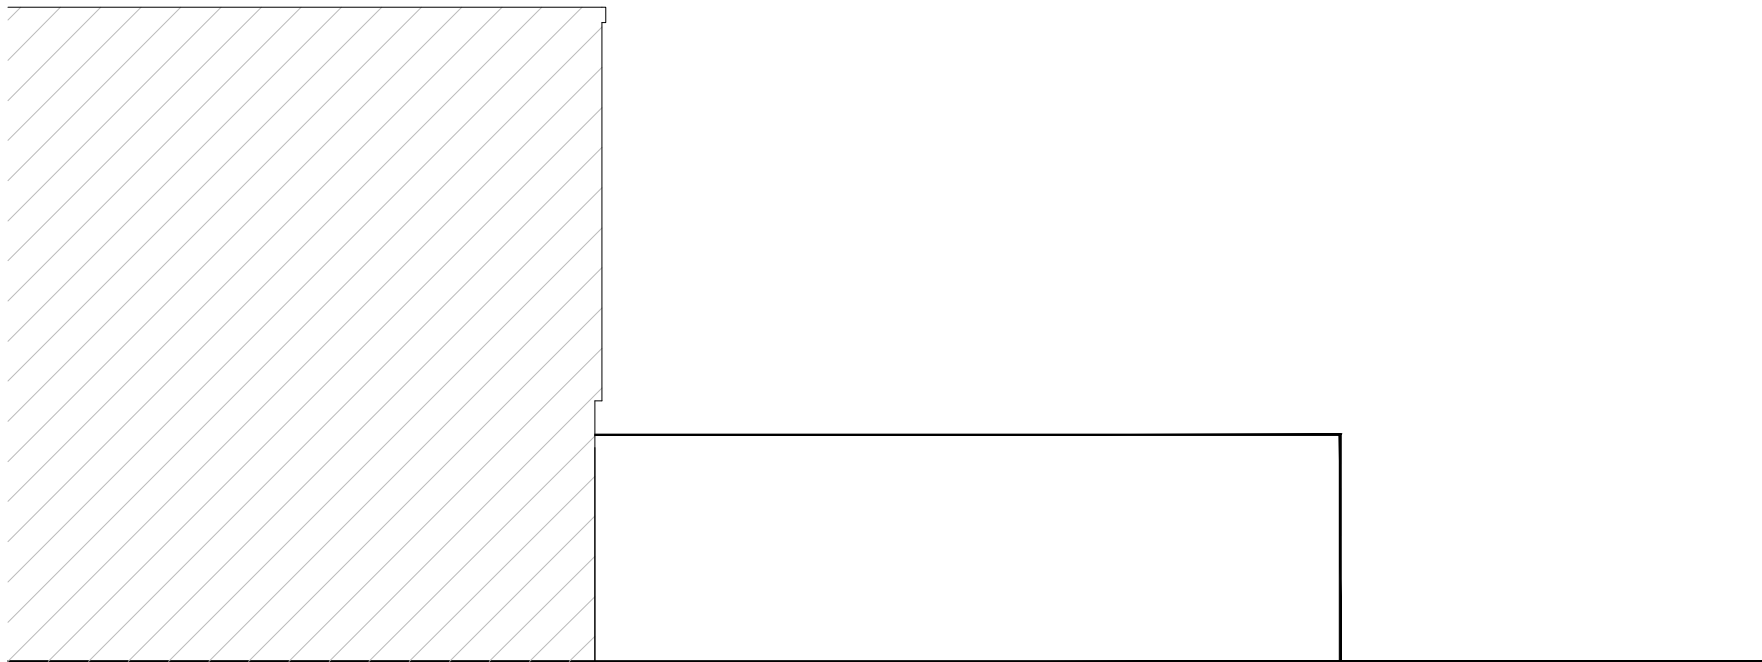

EXISTING ELEVATION B

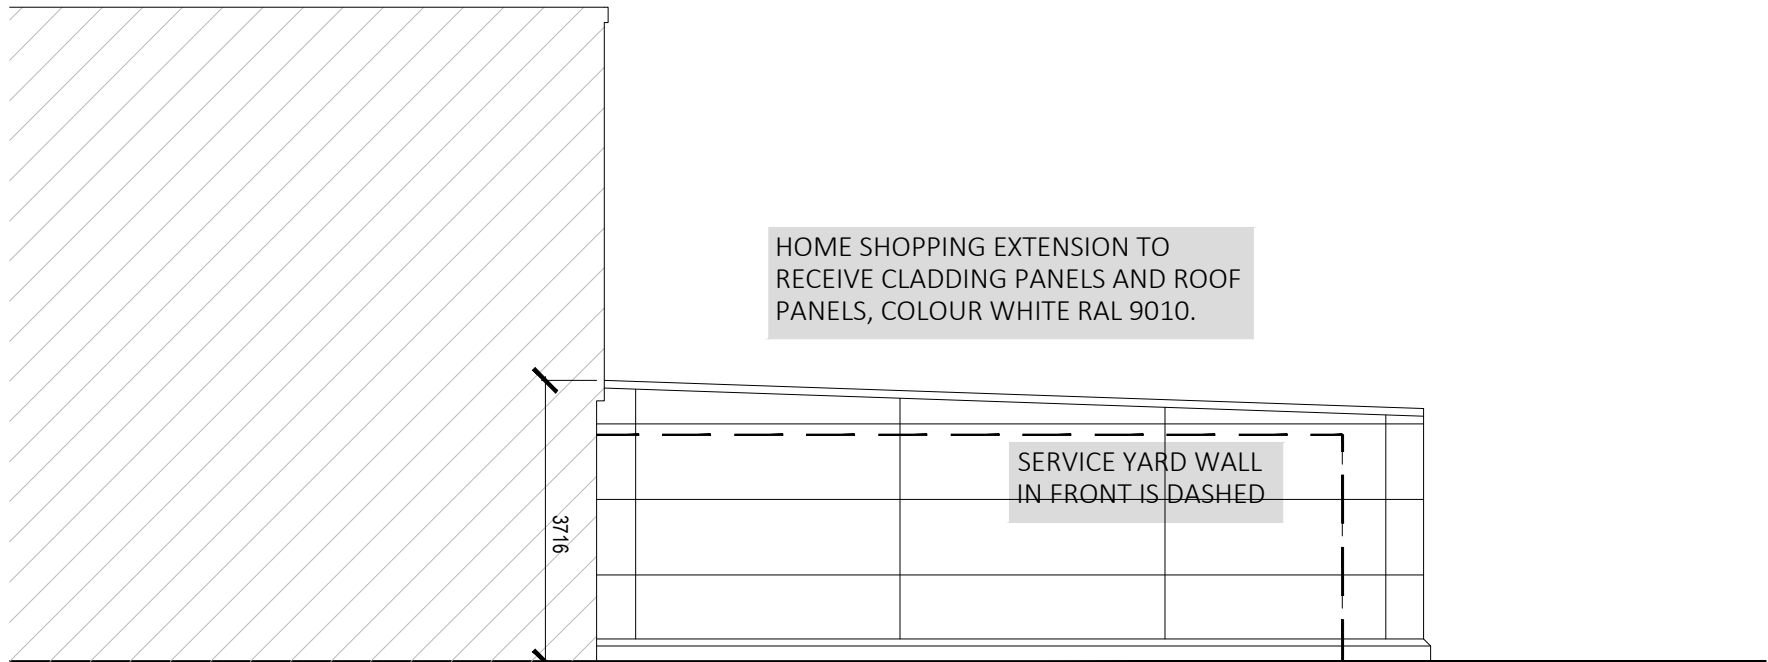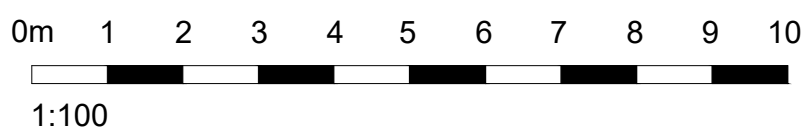


PROPOSED ELEVATION B

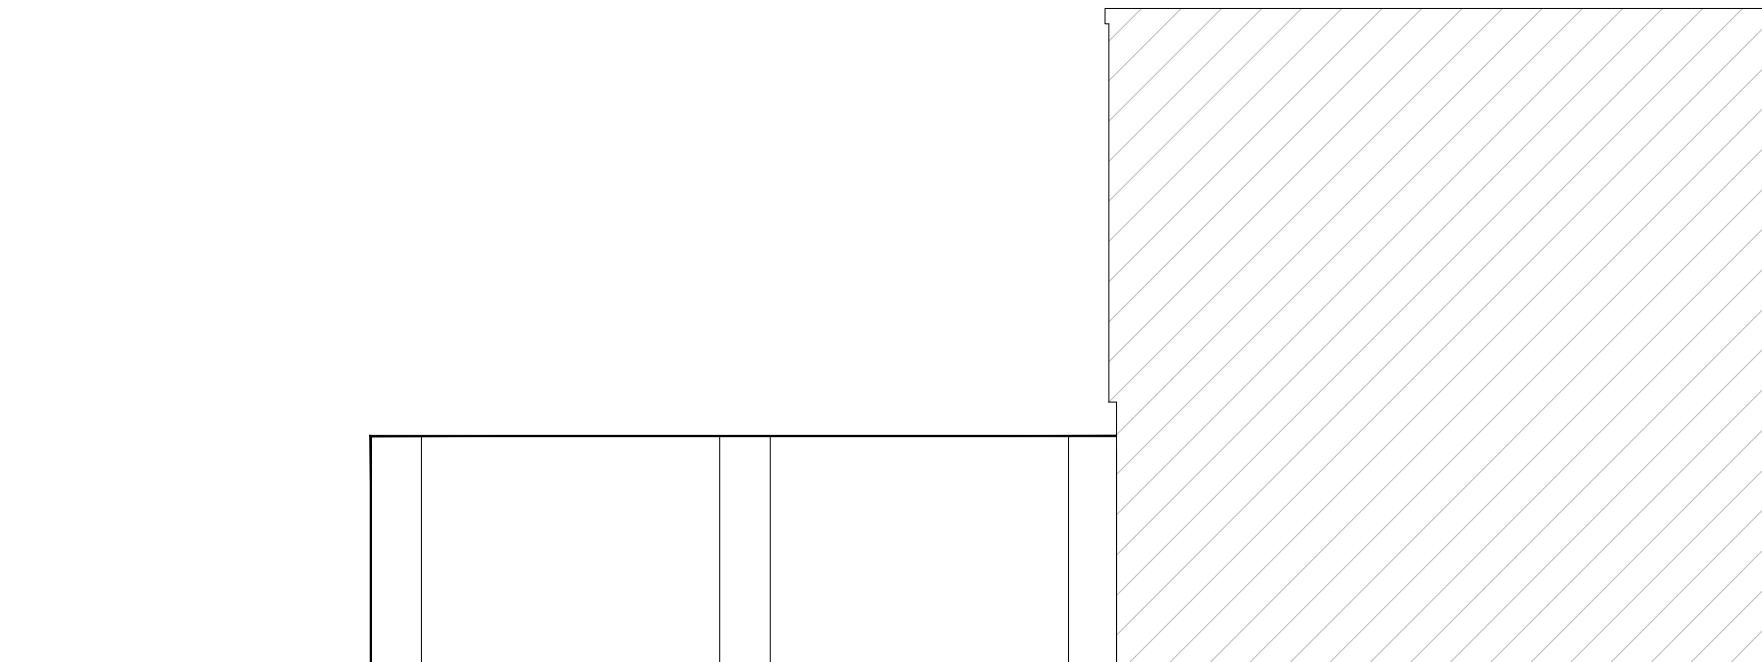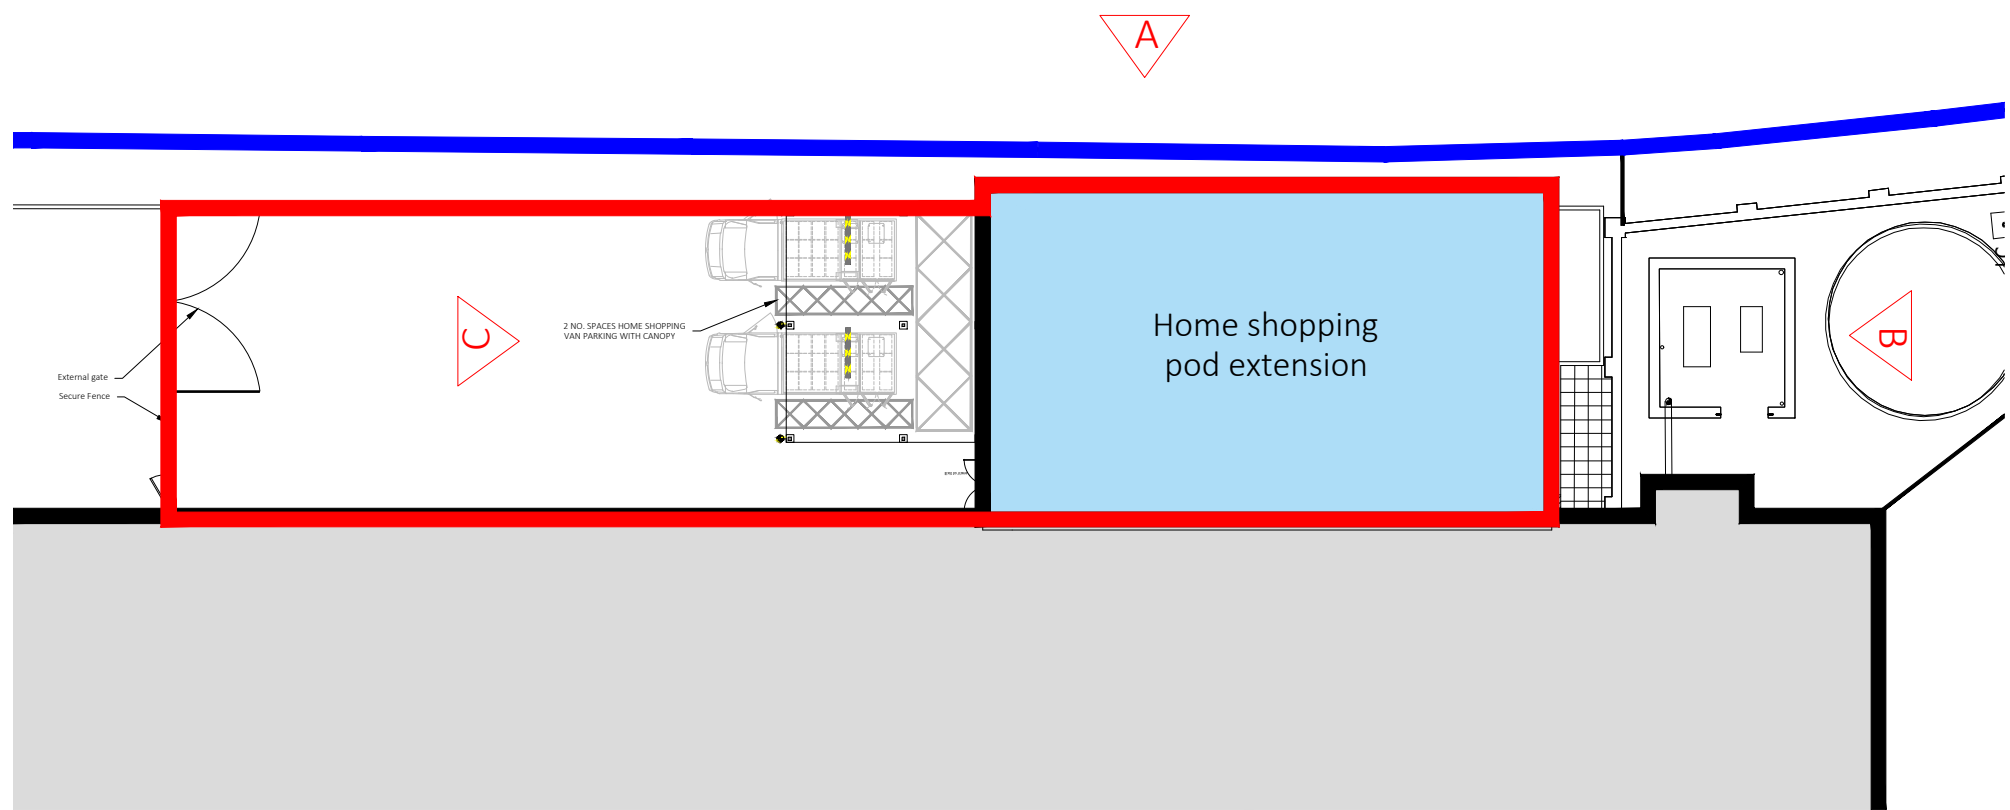

EXISTING ELEVATION C



PROPOSED ELEVATION C

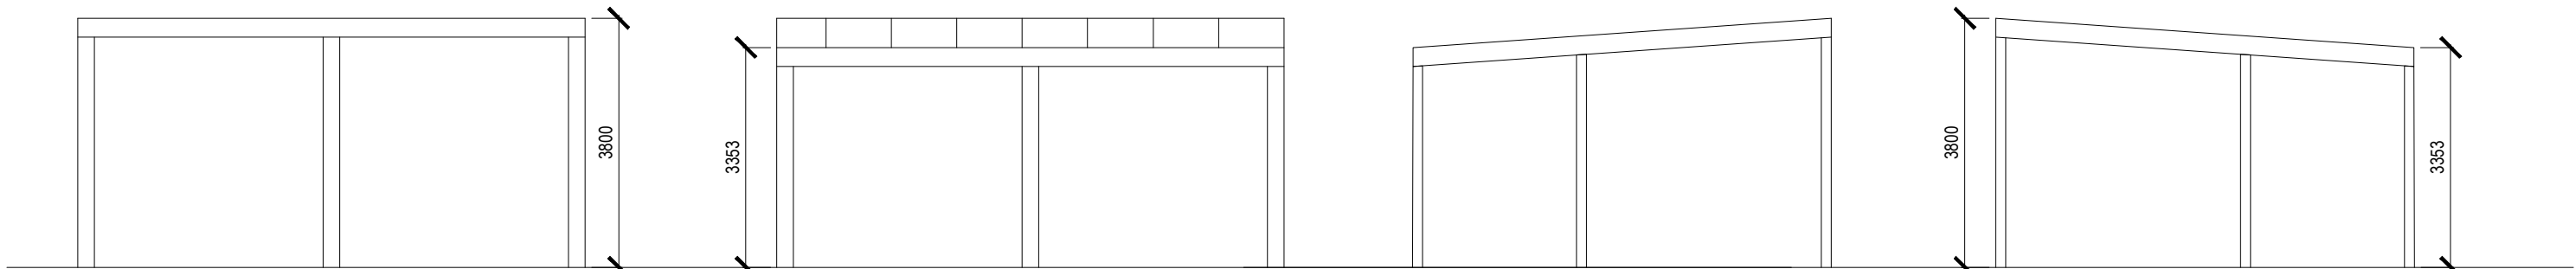


CANOPY FRONT ELEVATION

CANOPY REAR ELEVATION

CANOPY SIDE ELEVATION

CANOPY SIDE ELEVATION

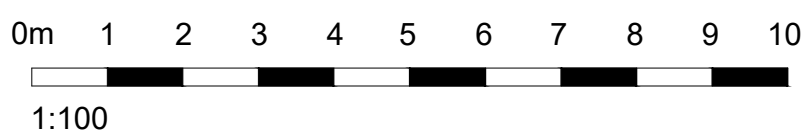

A	08/09/20	Drawings updated to reflect updated scheme	LH/GT
No.	Date	Description	Drawn/Checkd By
CLIENT			



PROJECT
096 PORT TALBOT
HOME SHOPPING

TITLE
EXISTING AND PROPOSED
ELEVATIONS

DRAWING STATUS	PLANNING
DRAWN	MD
CHECKED	JG
SCALE	1:100
DATE	AUG 2020



JOB NO.	DRAWING NO.	REV
200308	PL_05	A