


Land to Rear of 15 Sidings
Terrace, Skewen Neath
SA10 6RE


Ground Floor Scale 1:50

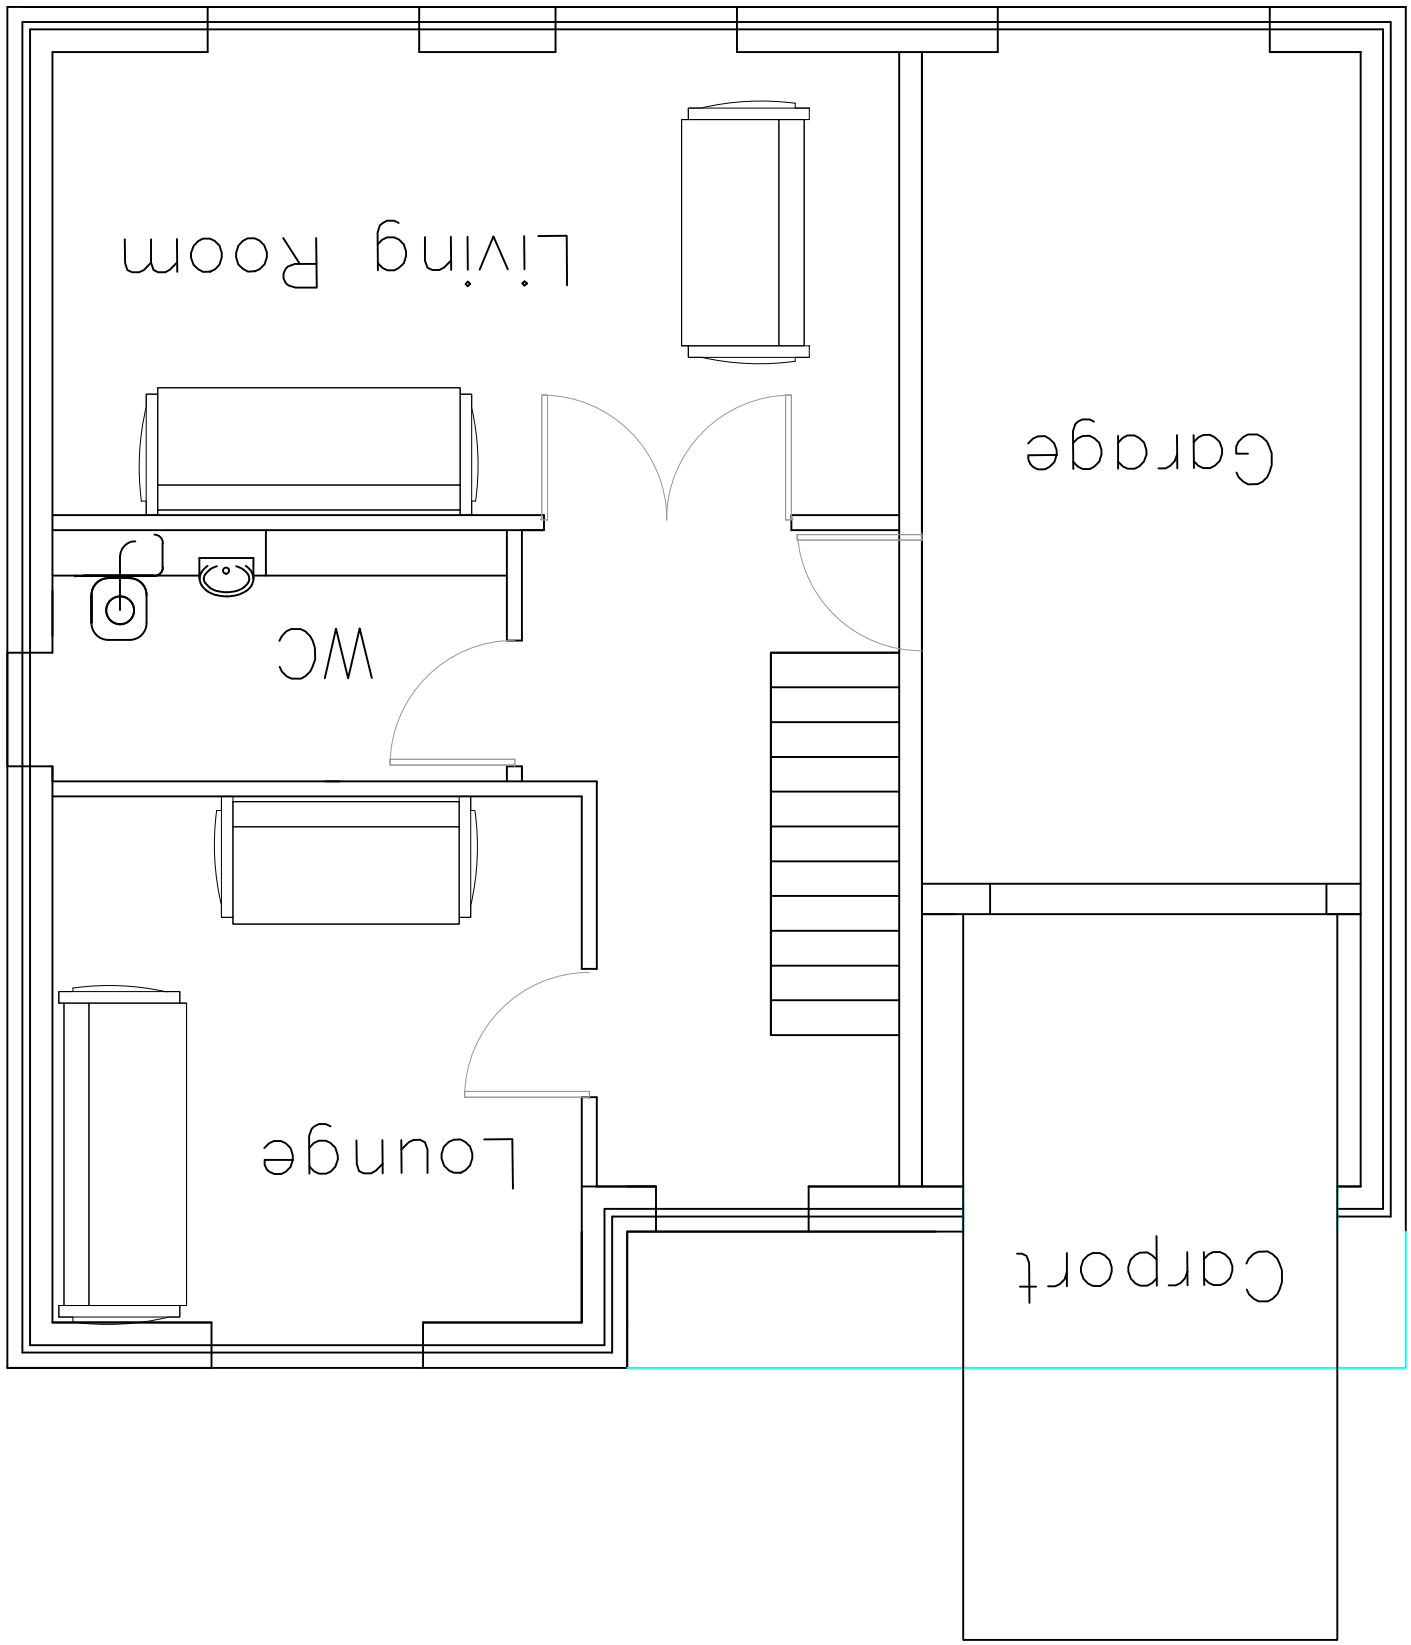


Front Elevation Scale 1:50




First Floor Scale 1:50

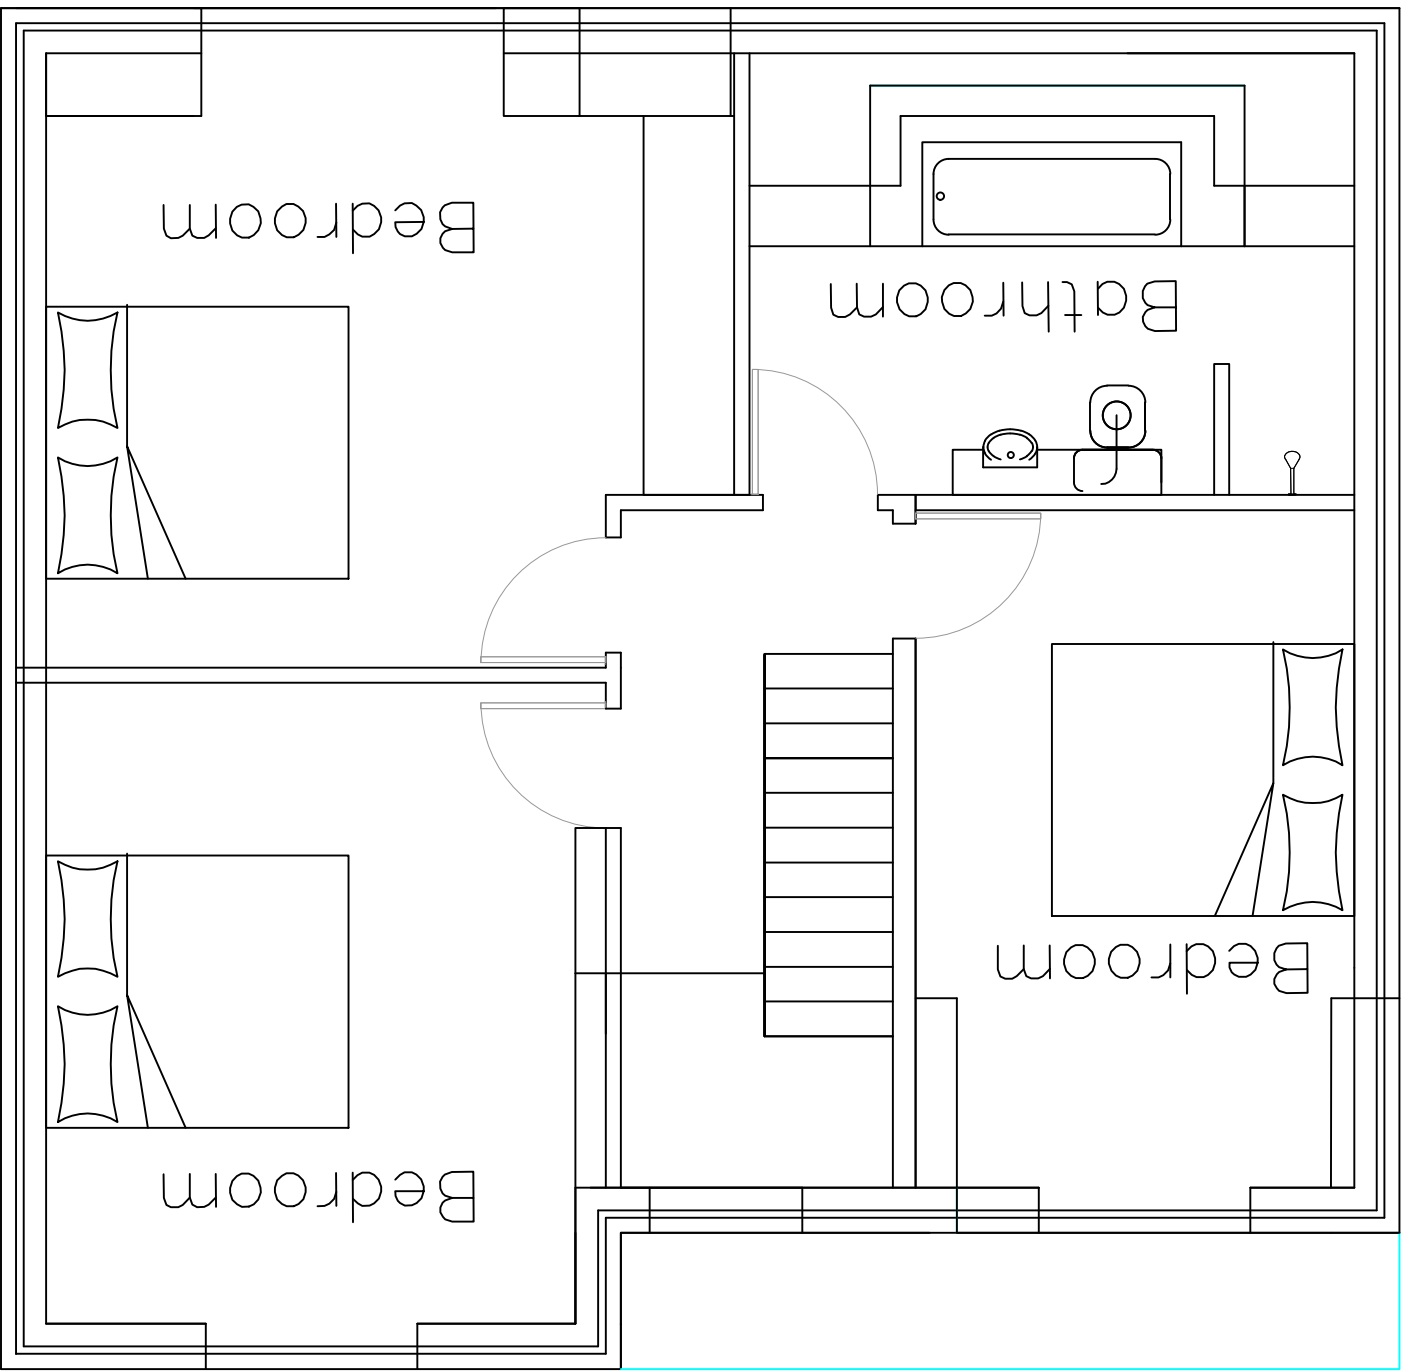


Rear Elevation Scale 1:50

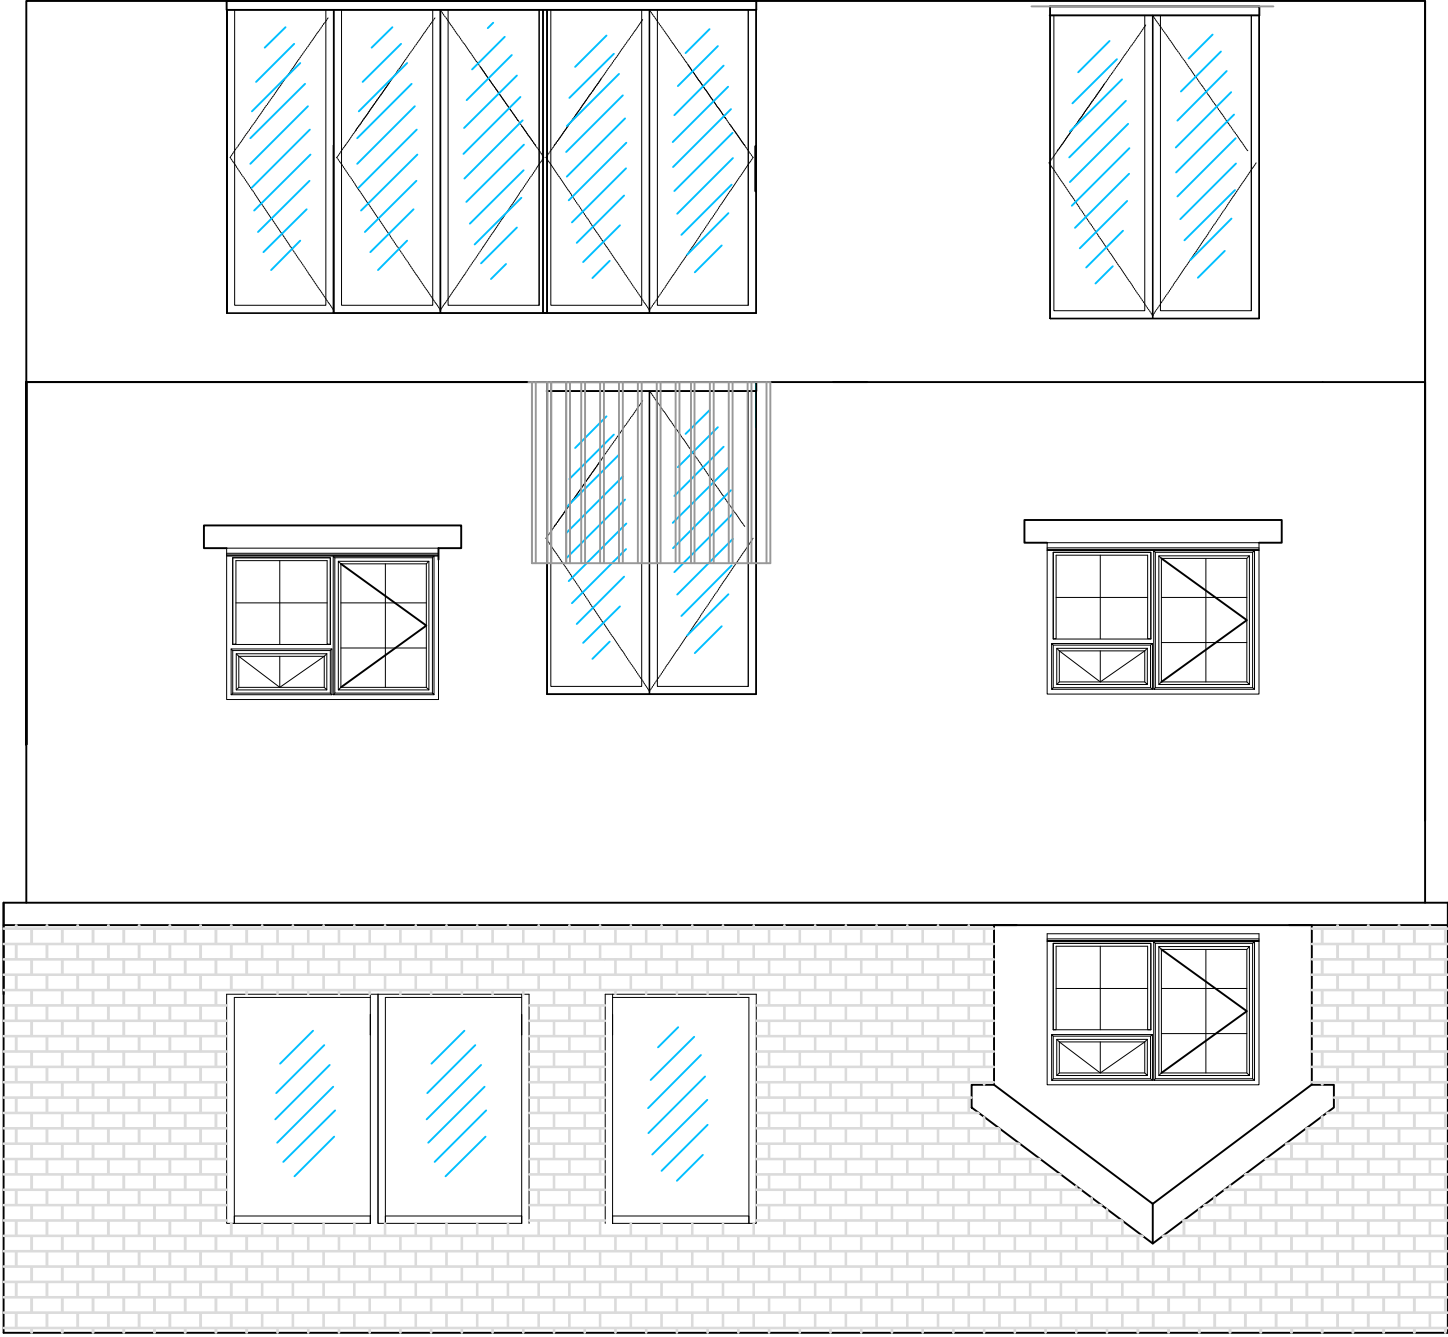


Basement Scale 1:50

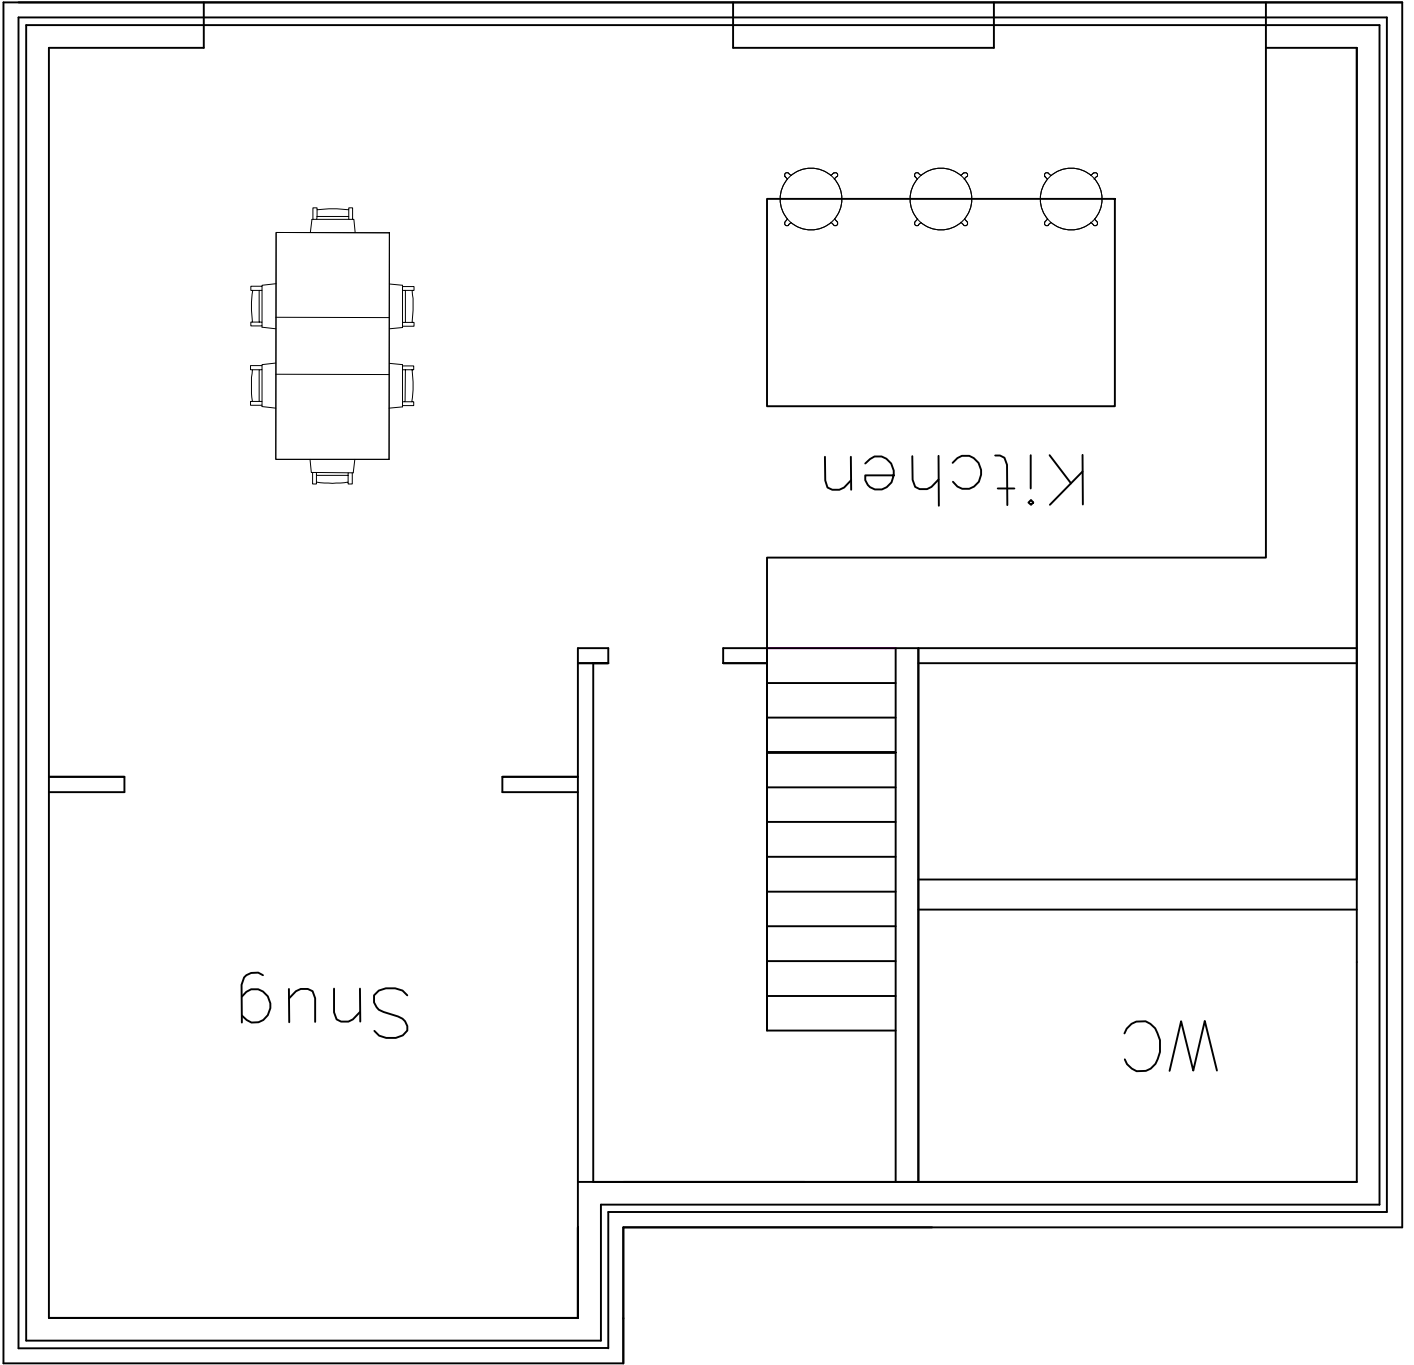


East Facing Side Elevation
Scale 1:100

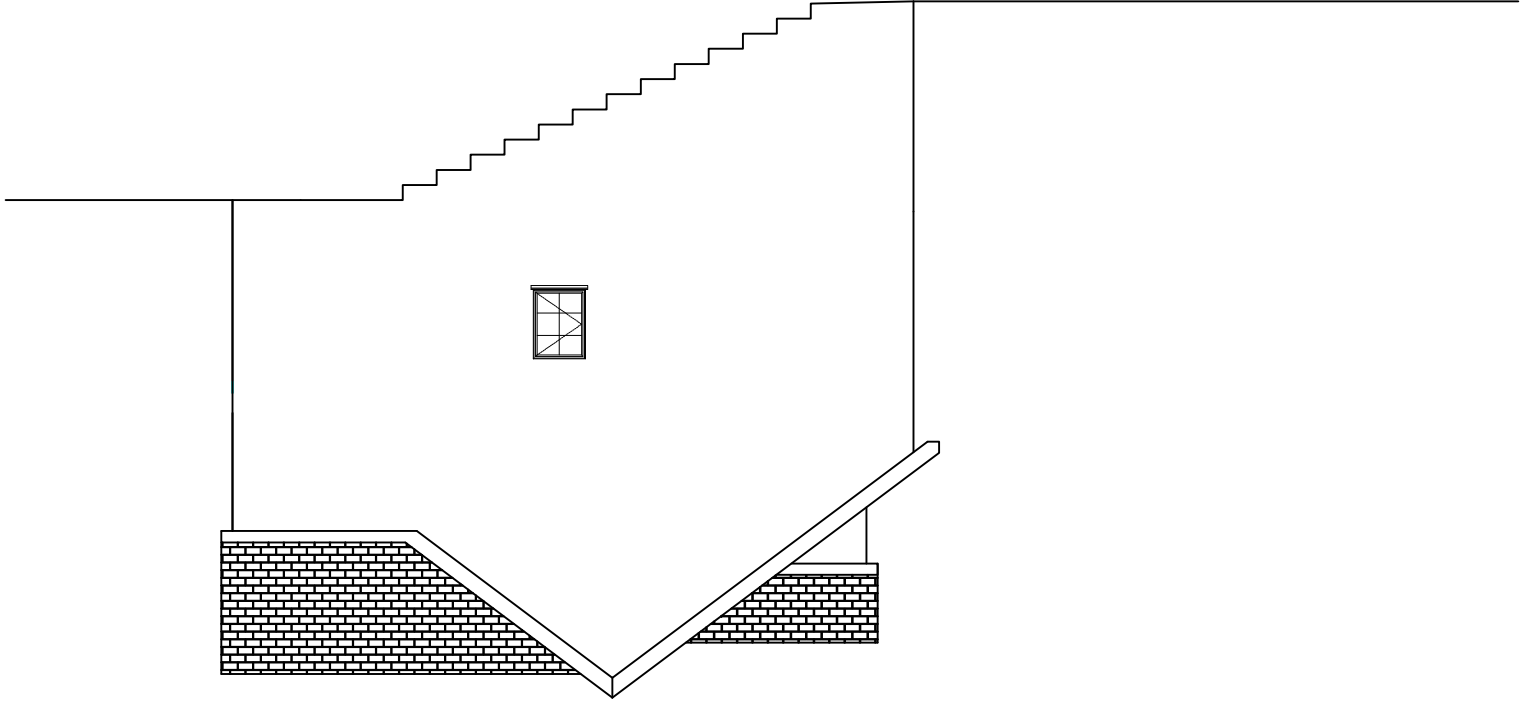

West Facing Side Elevation
Scale 1:100

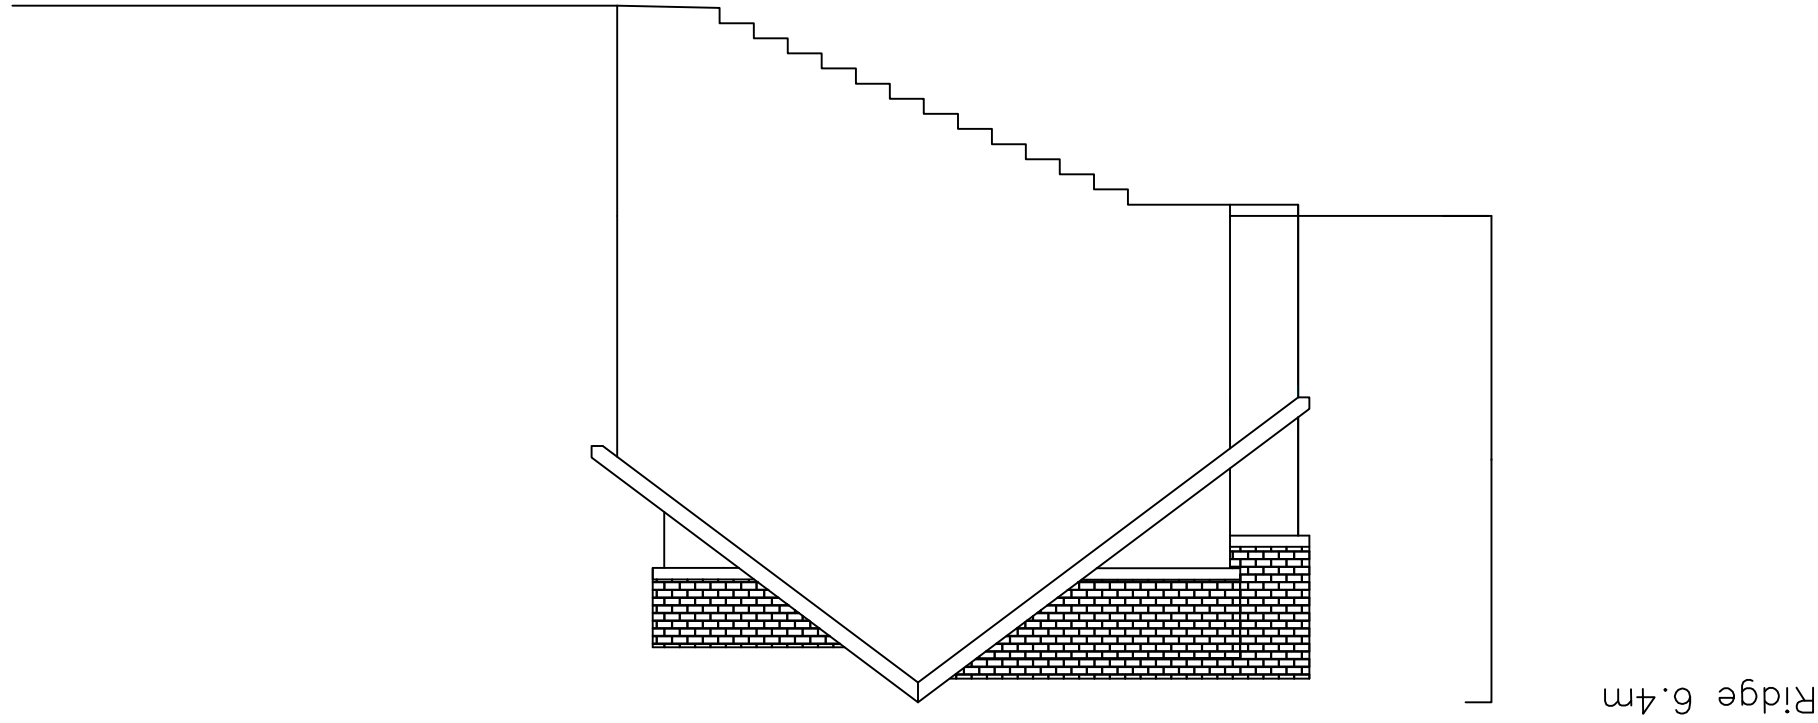

Block Plan Scale 1:100

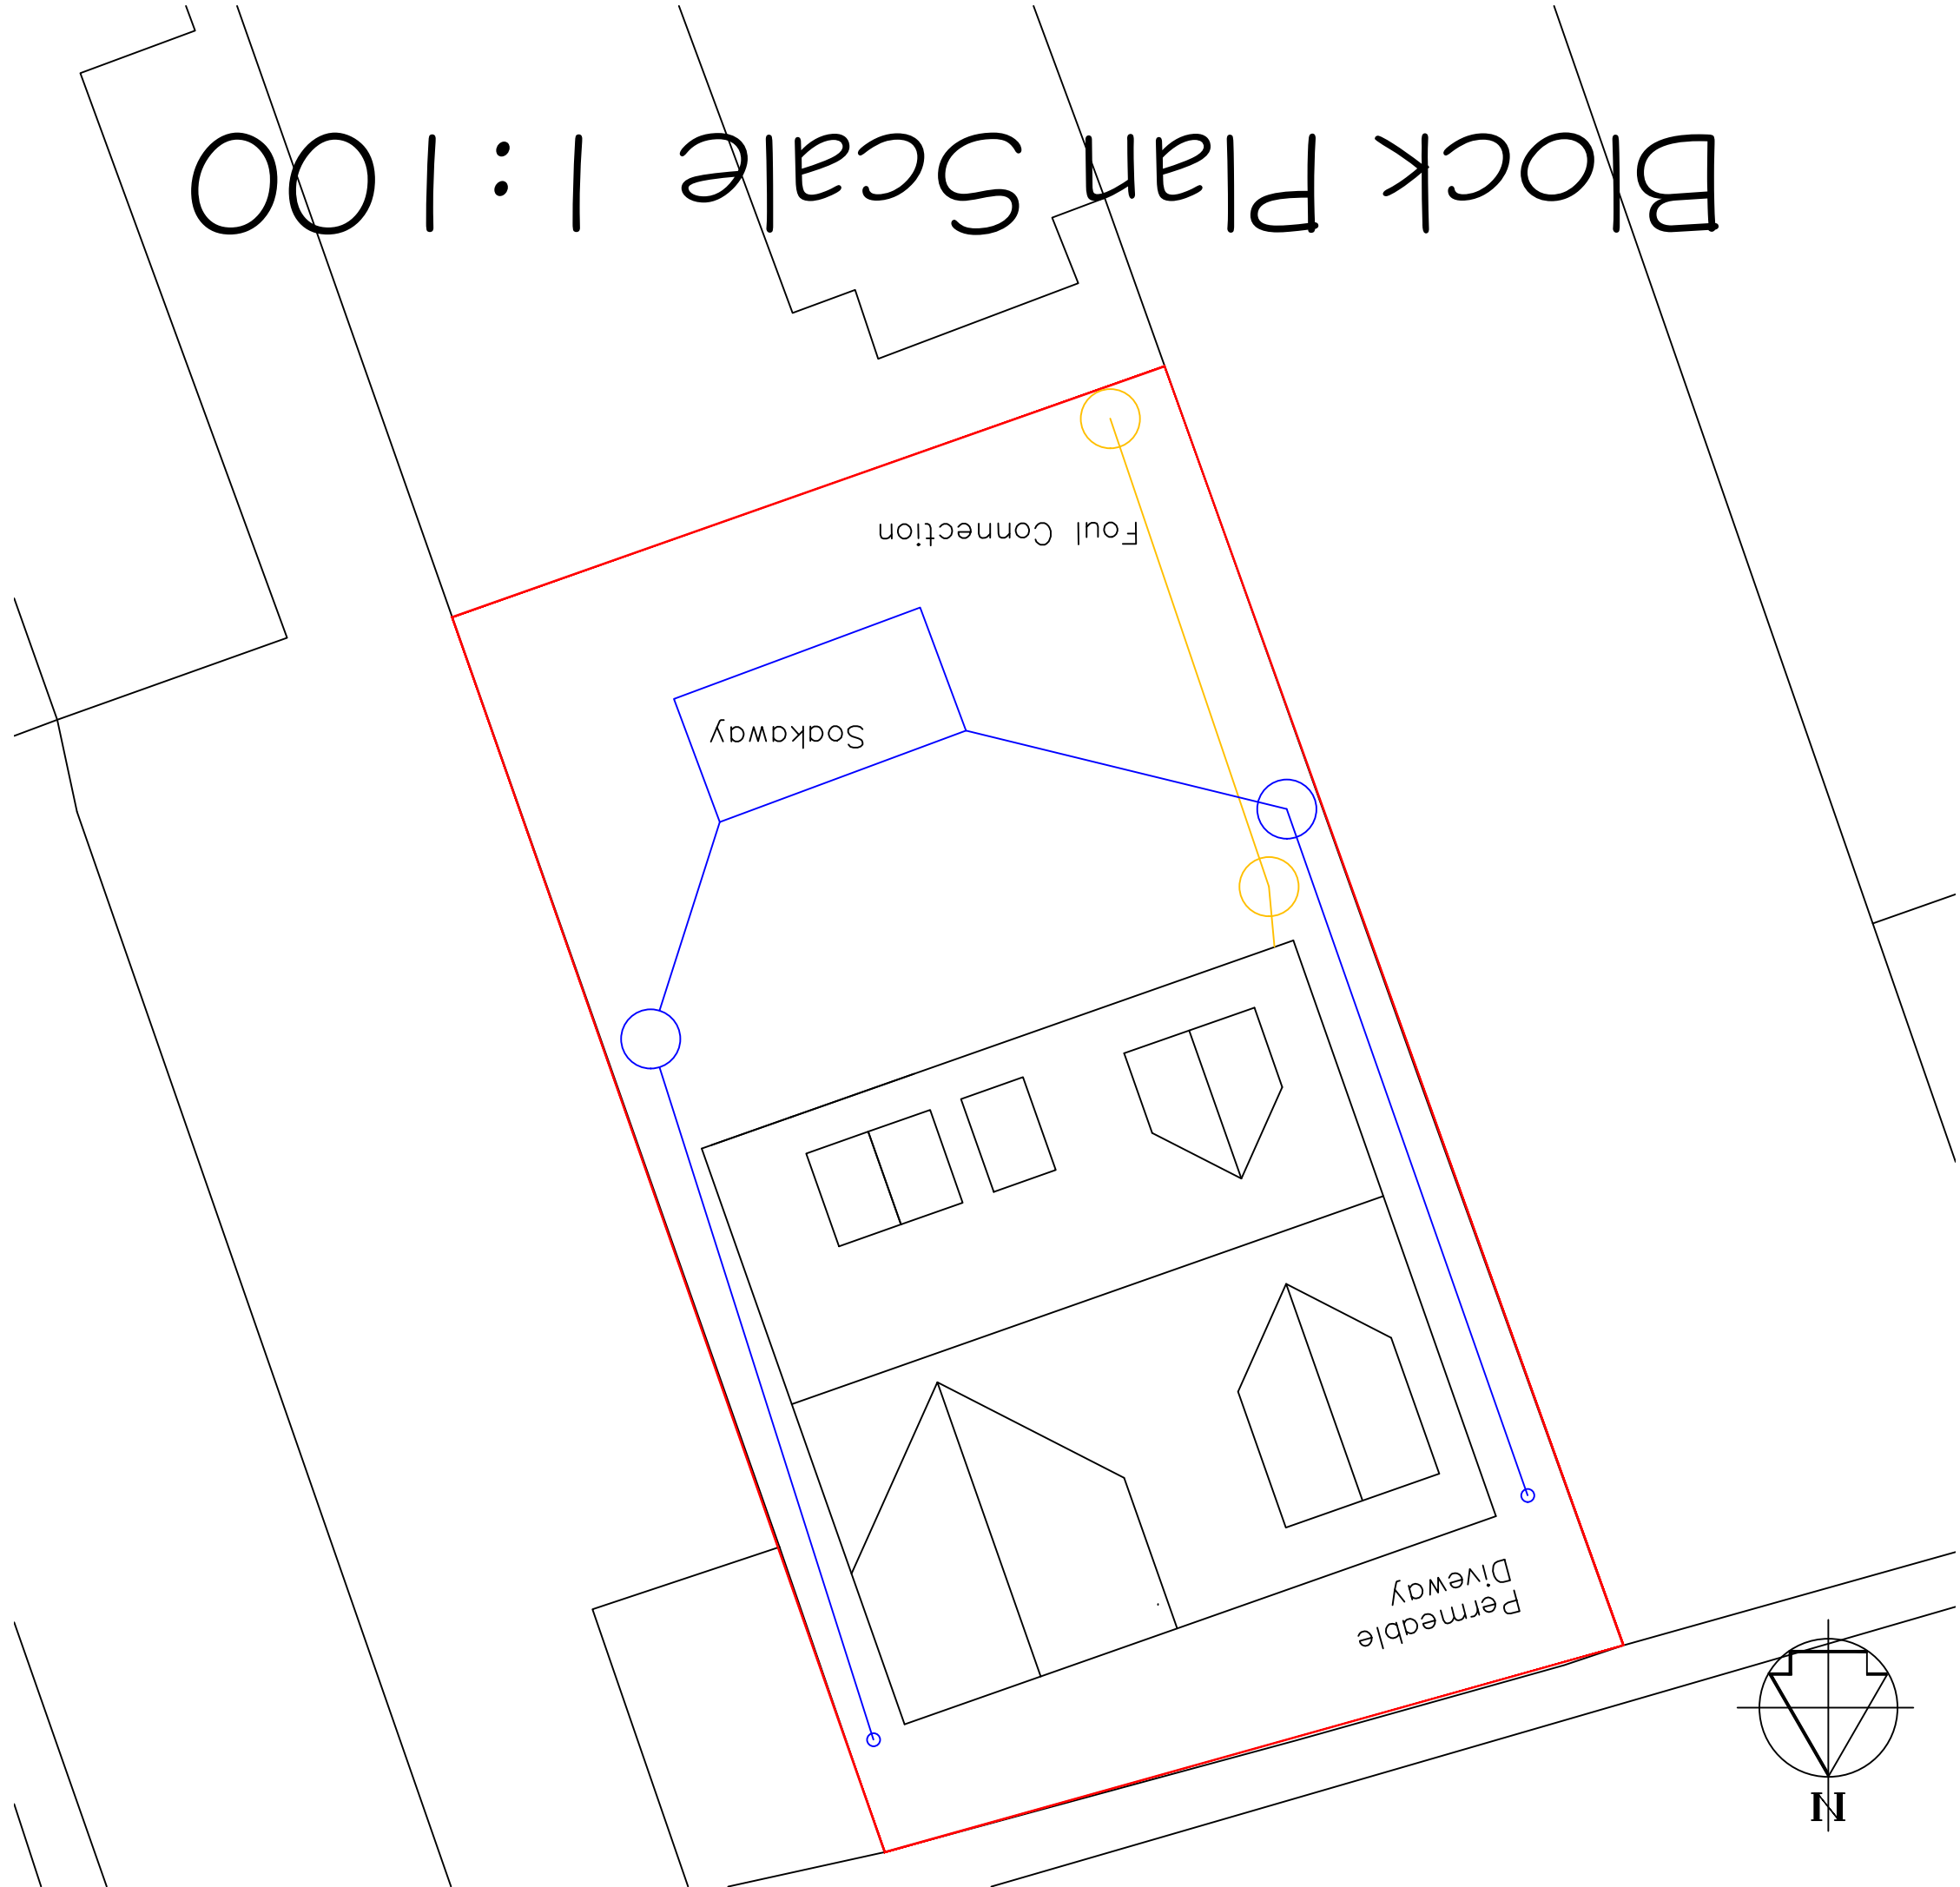

PLANNING



SLR RICHARDS
Civil Engineering

002/2020030
TEL: 01498 20030
SLOUCH@SLRENGINEERING.CO.UK

Client: Mr A Jenkins

PROJECT: Land to Rear of 15 Sidings Terrace

TITLE: PROPOSED ELEVATIONS AND FLOOR PLAN

As Shown	SLR	20/11/2020
SLR	20/11/2020	002

Superseded